

- A

Floor plan amended & hipped roof style introduced.


12.07.21
- B

Hipped roof style correct to side elevations.


14.07.21
- C

Additional window added to existing rear elevation.


14.07.21

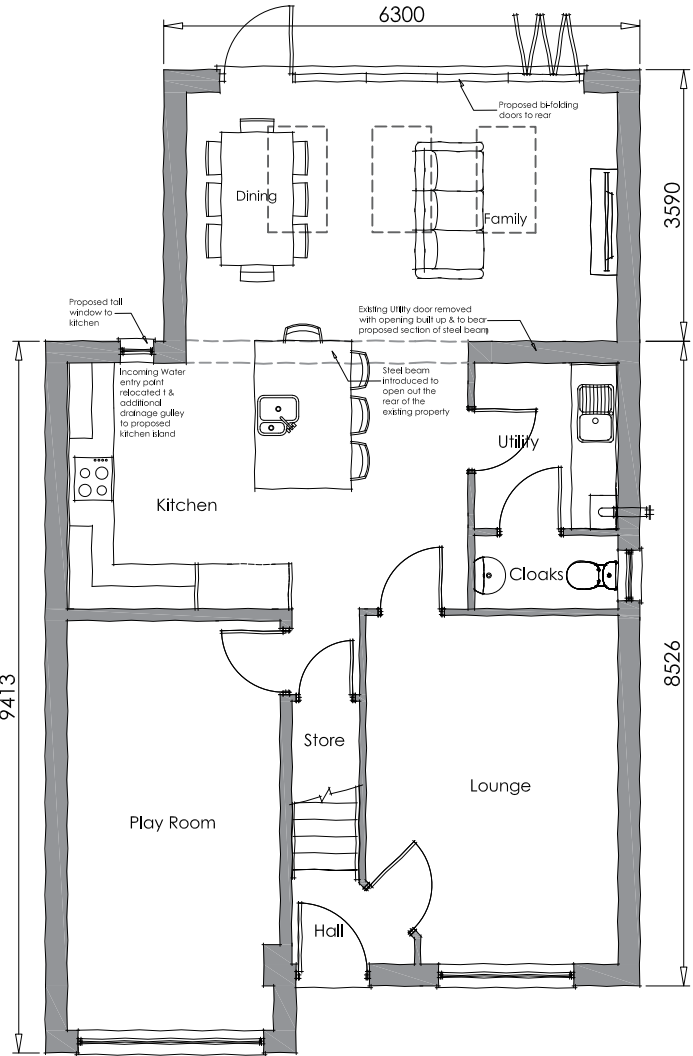


PROPOSED GROUND FLOOR PLAN
(SCALE 1:100)

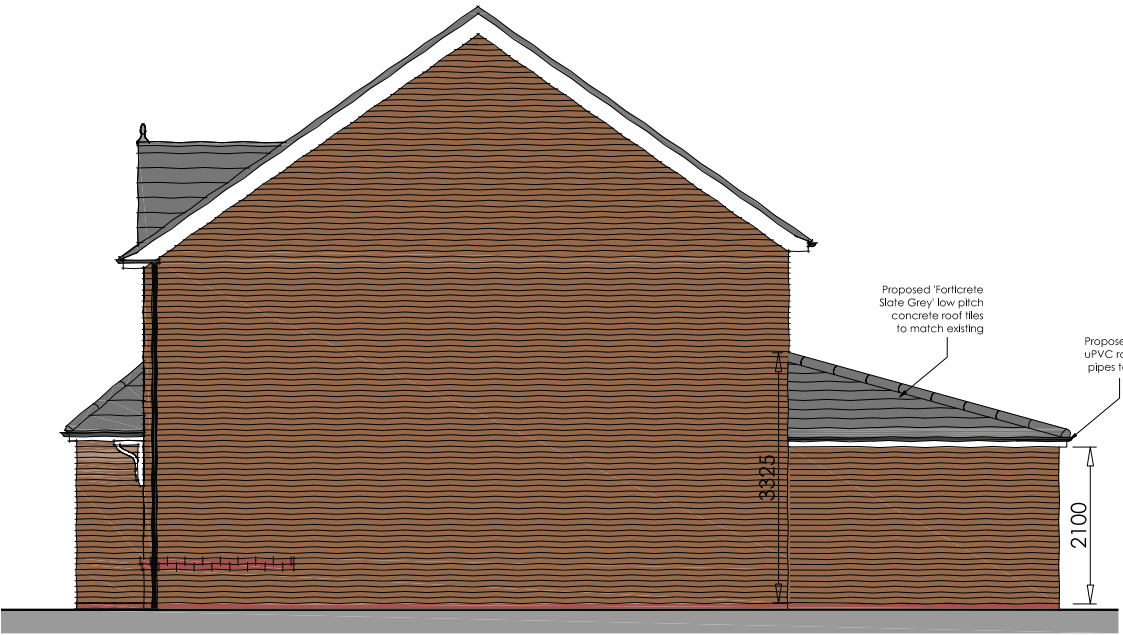


PROPOSED SIDE ELEVATION
(SCALE 1:100)

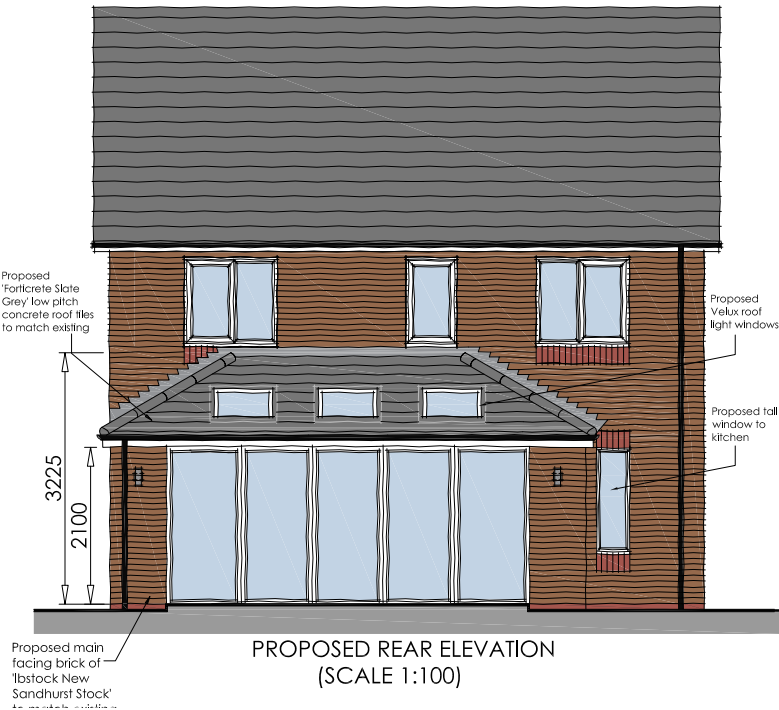

PROPOSED REAR ELEVATION
(SCALE 1:100)

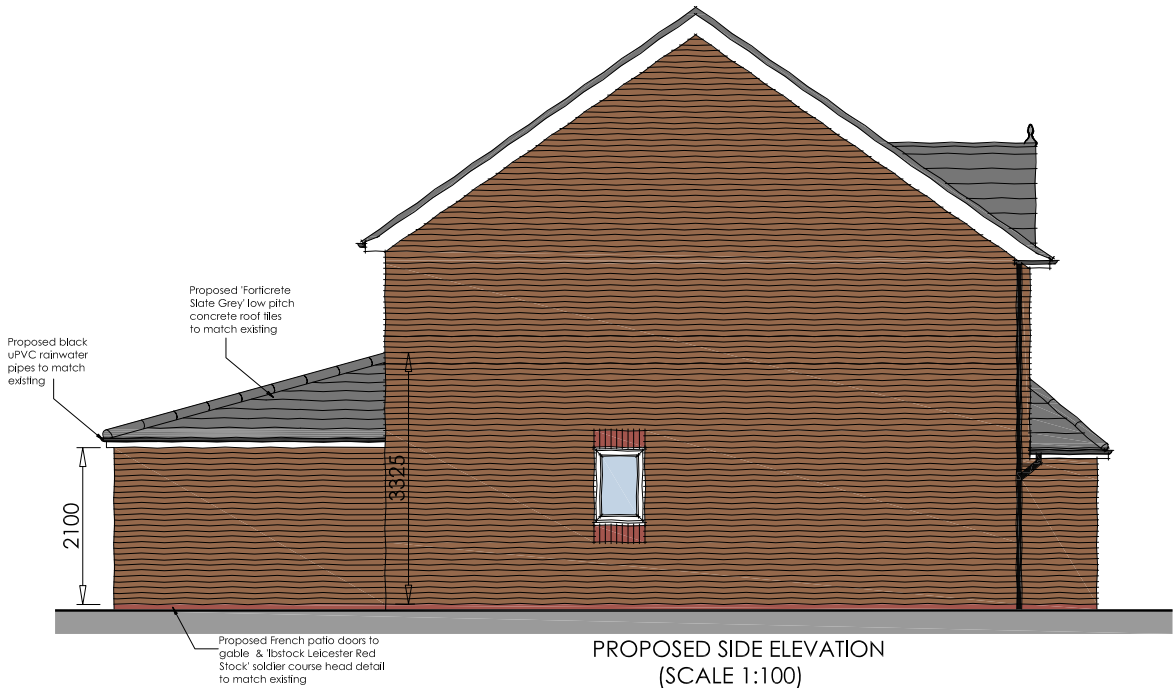

PROPOSED SIDE ELEVATION
(SCALE 1:100)

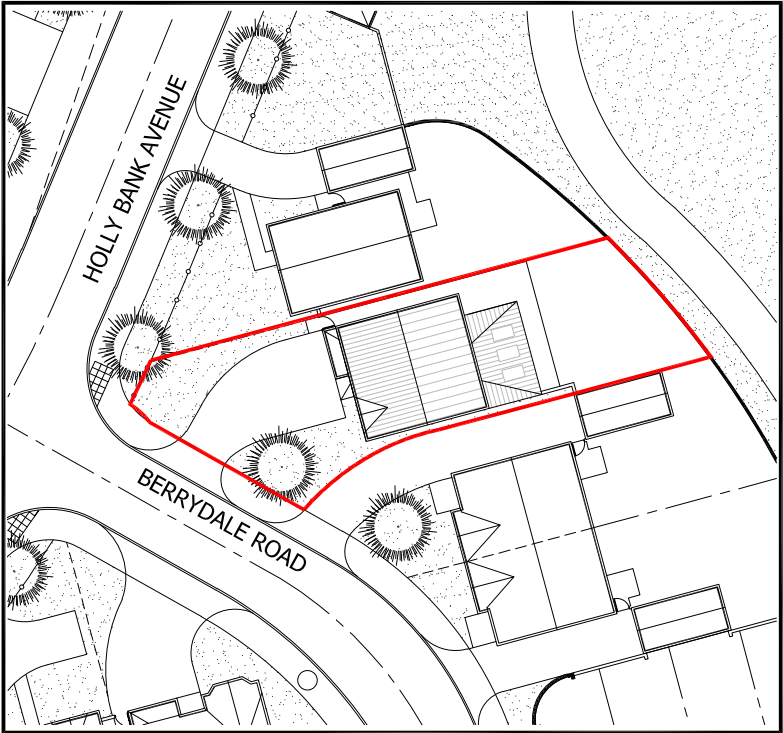

Proposed Site Plan (Scale 1:500)

PLANNING ISSUE

Project Description	Scale	Paper Size	Date	Drawn	Revision
Proposed Single Storey Rear Extension	1:100 & 1:500	A3	May 2021	AD	C
Site Address	Drawing No.				
1 Berrydale Road	1BR/PD/03				
Knowsley					
L14 7AH					
Drawing Title					
Proposed Floor Plan & Elevations					