




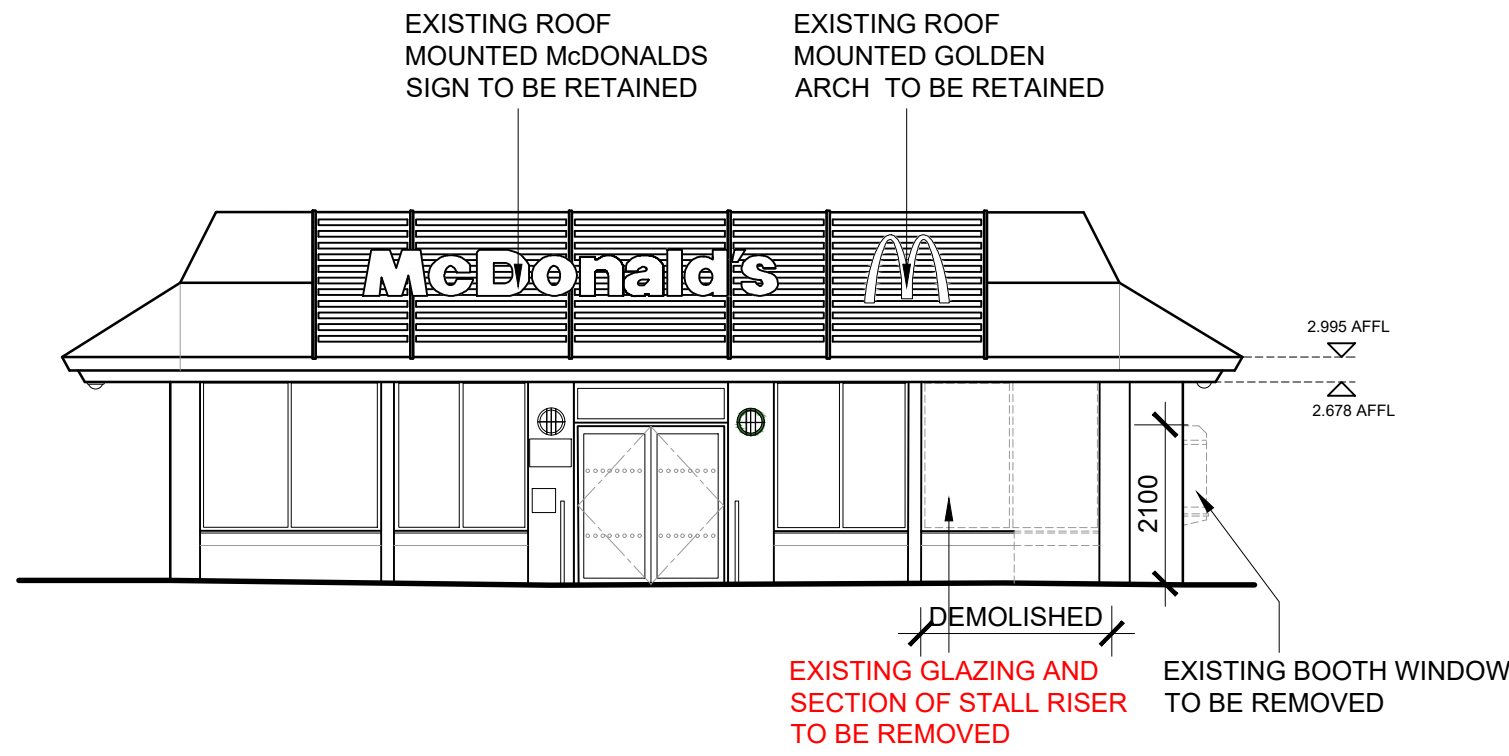

EXISTING EAST ELEVATION

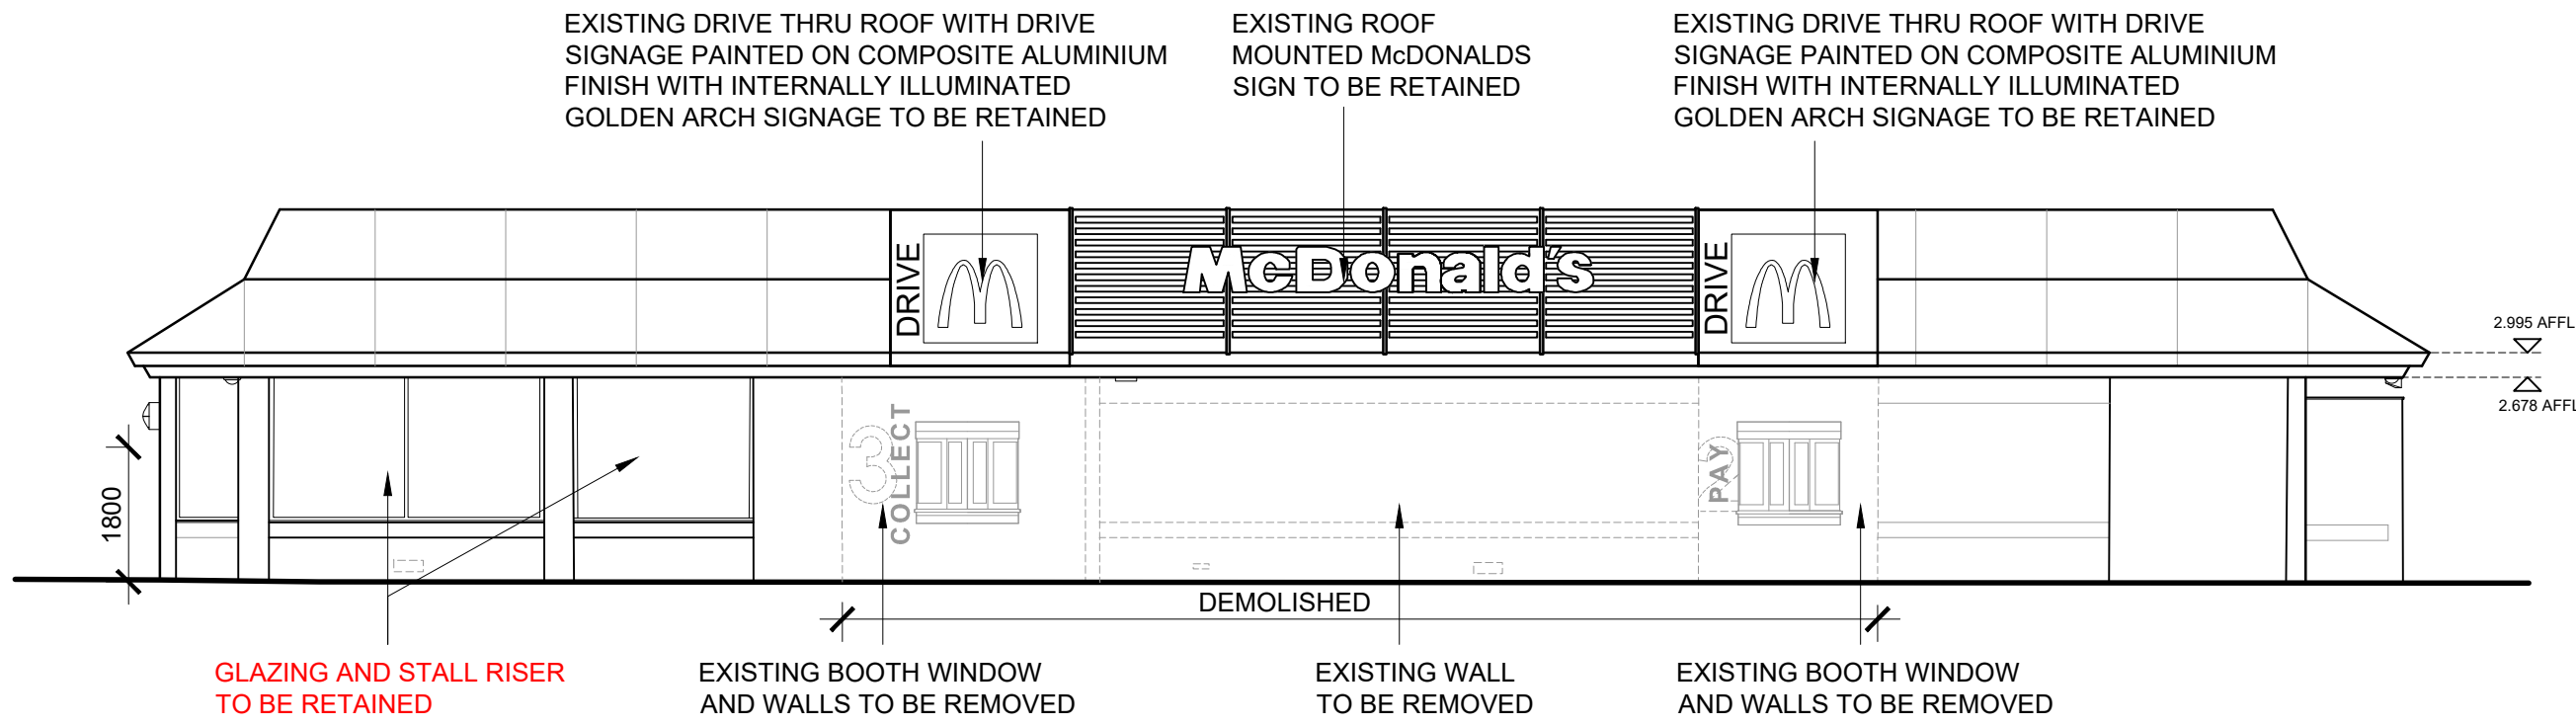


EXISTING NORTH ELEVATION

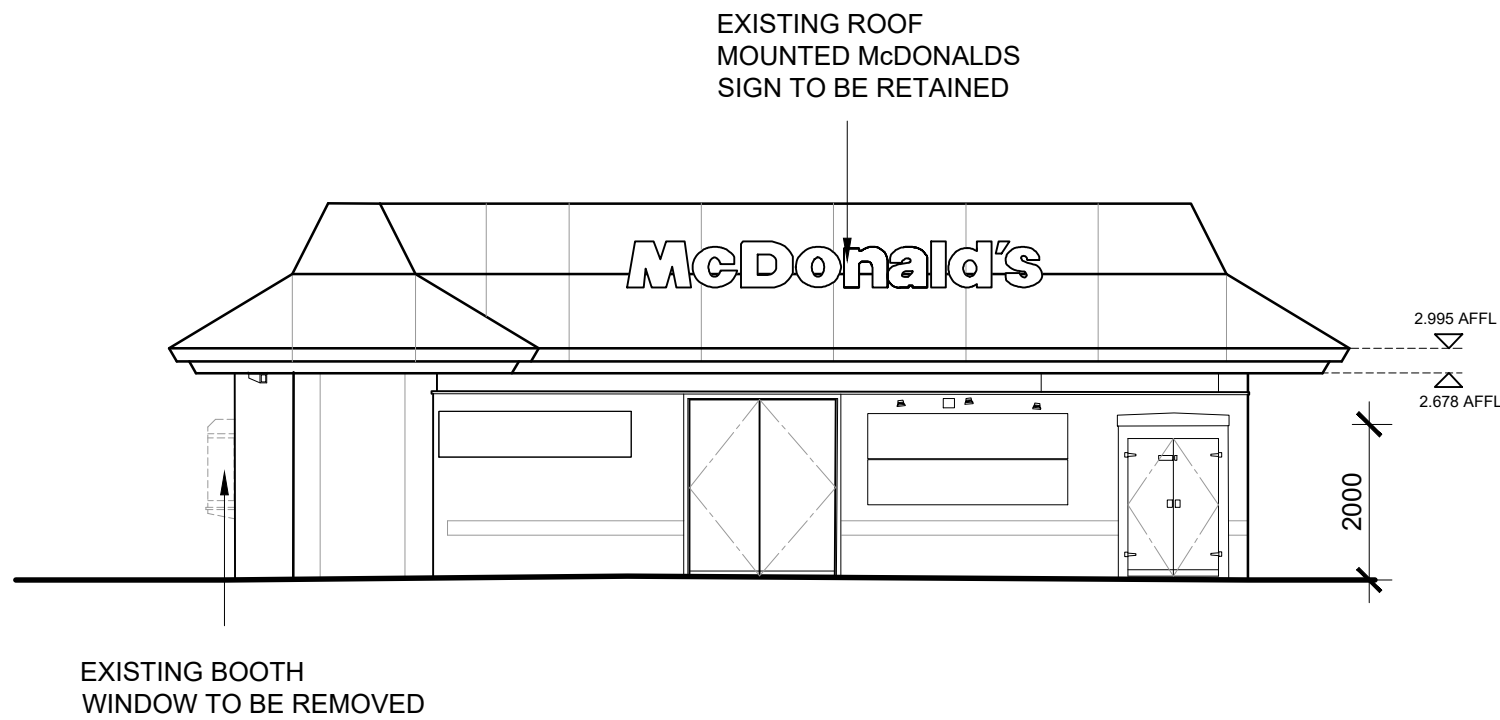


EXISTING WEST ELEVATION




EXISTING SOUTH ELEVATION

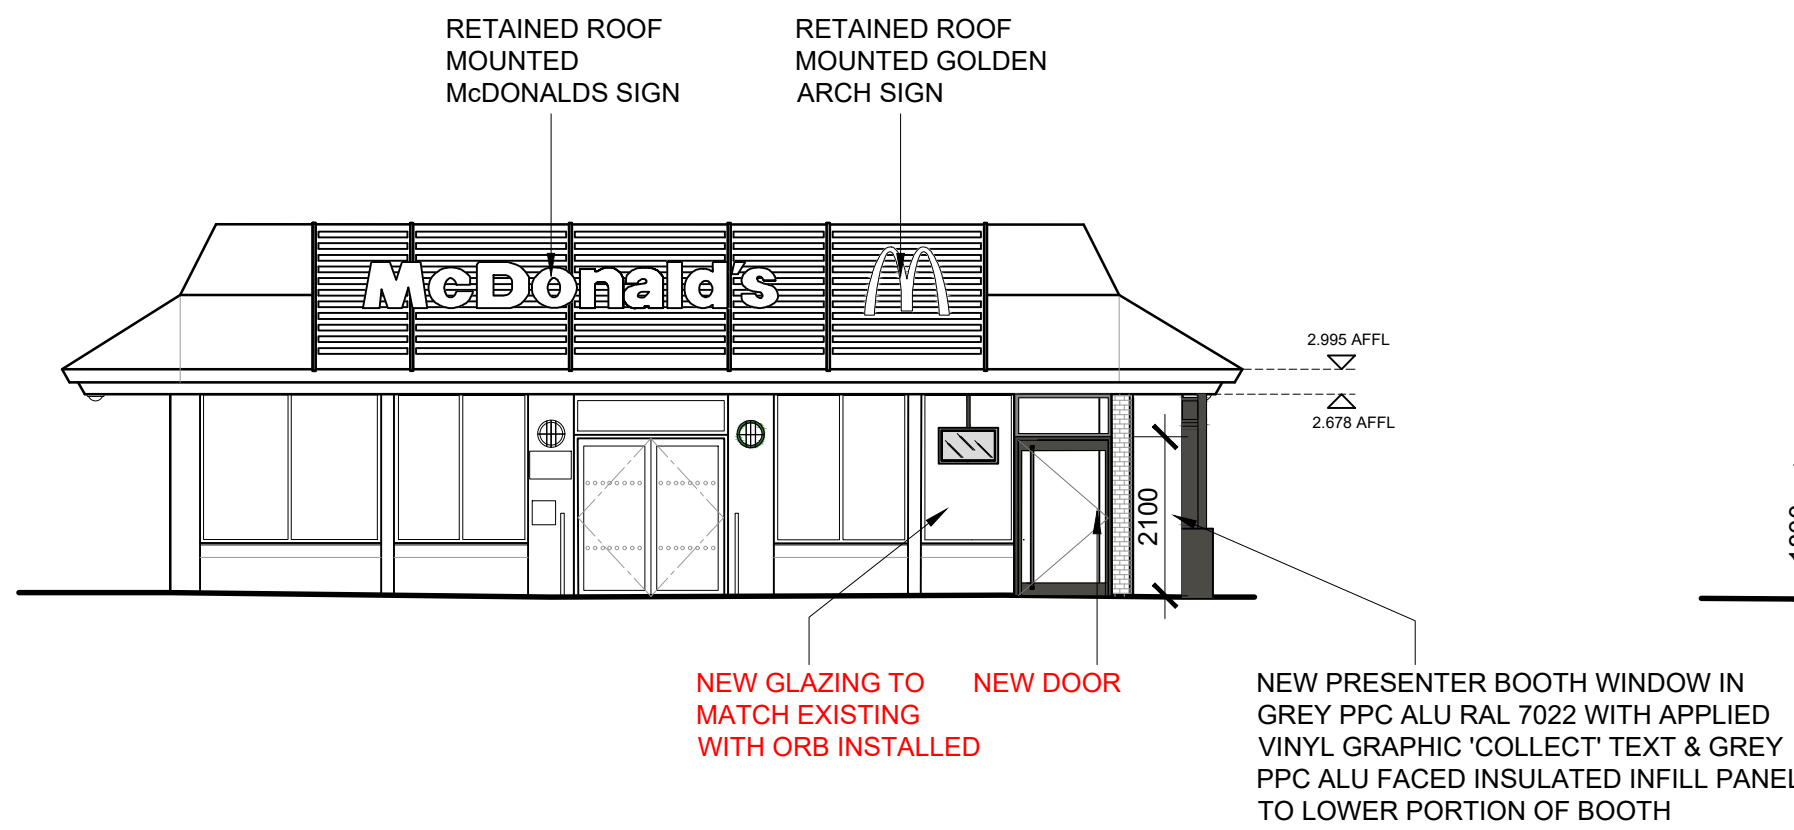


PROPOSED EAST ELEVATION

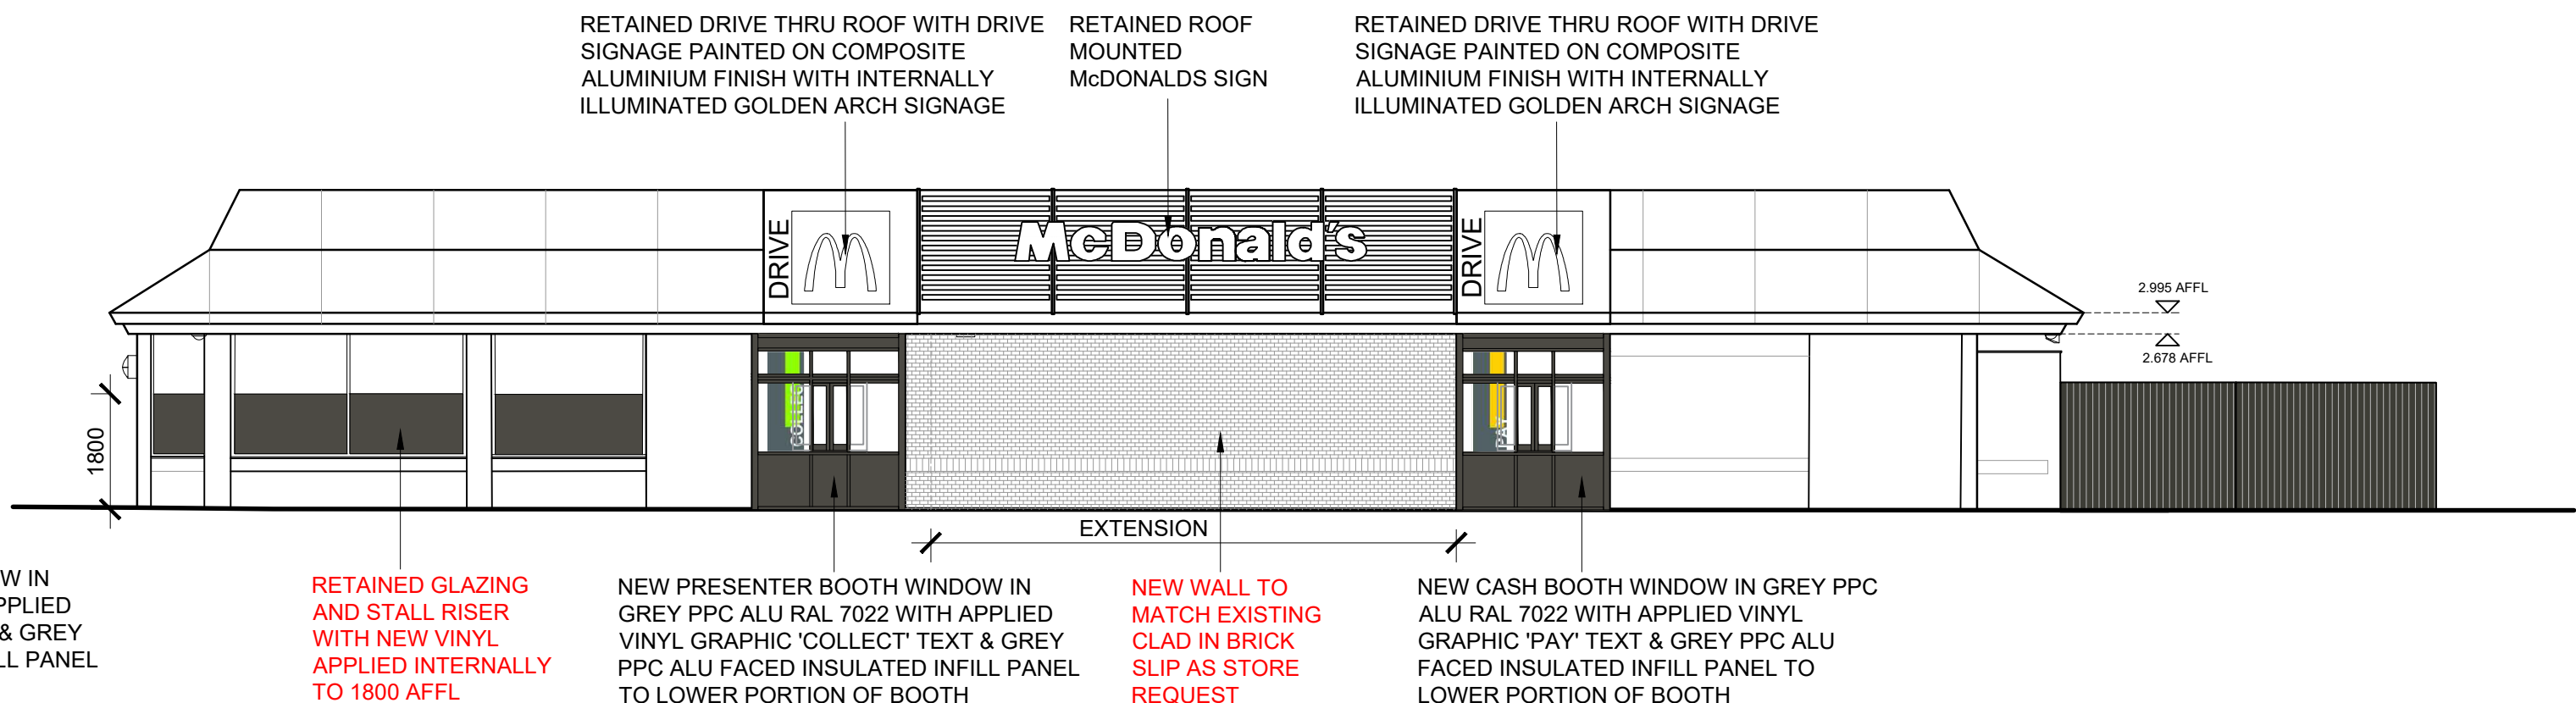

PROPOSED NORTH ELEVATION

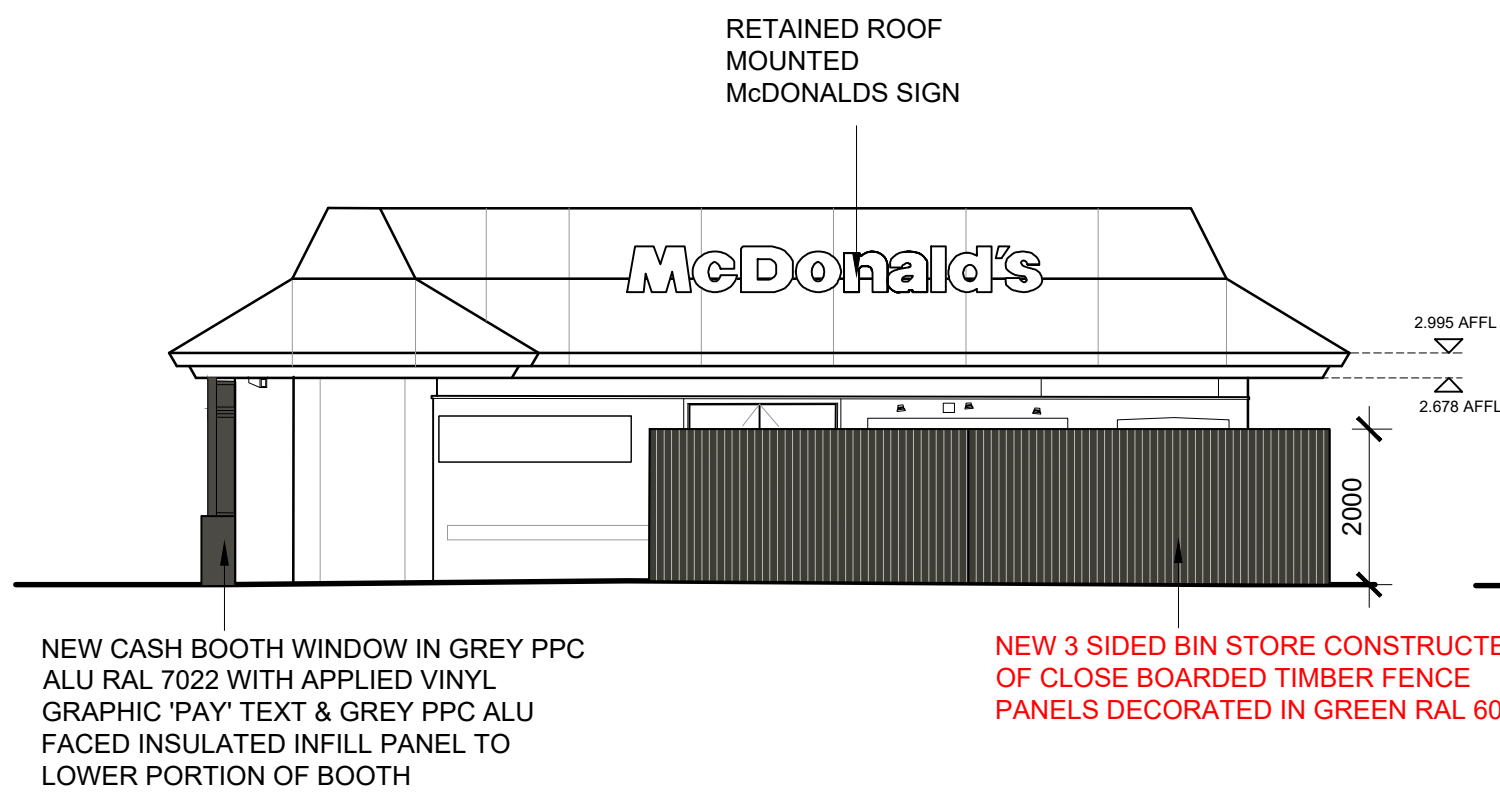

PROPOSED WEST ELEVATION

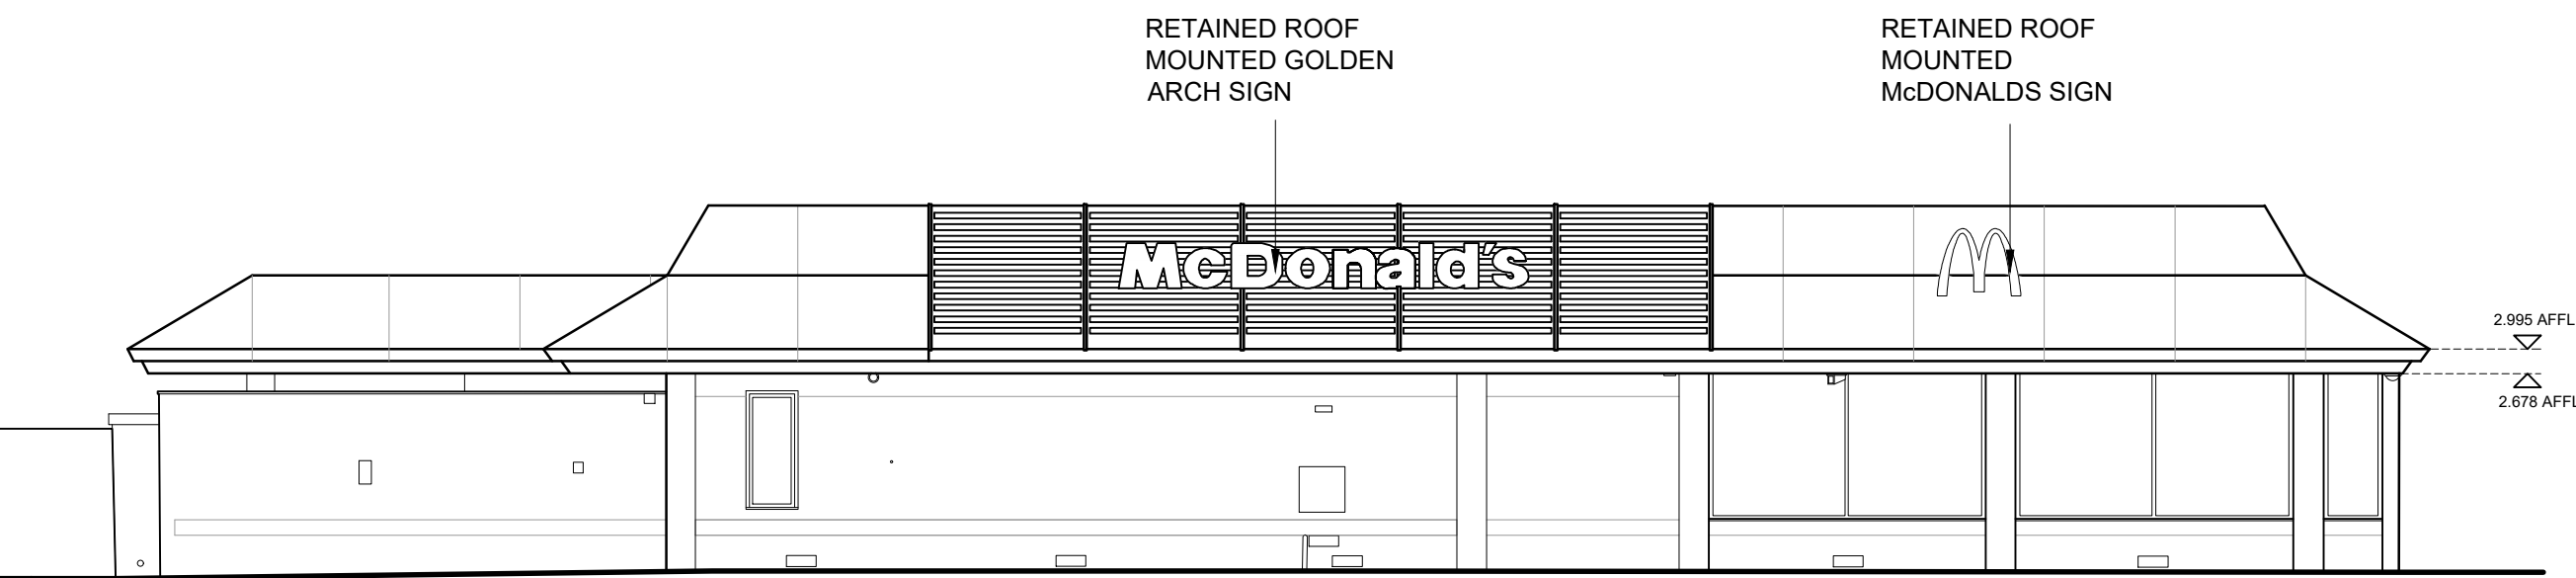

PROPOSED SOUTH ELEVATION

NOTES

- All dimensions and levels are to be checked on site.
- Any discrepancies are to be reported to the architect before any work commences.
- This drawing shall not be scaled to ascertain any dimensions. Work to figured dims only.
- This drawing shall not be reproduced without express written permission from AEW.
- Title overlay drawings and ownership boundaries are produced using all reasonable endeavours. AEW cannot be responsible for the accuracy or scale discrepancy of base plans supplied to them.
- All works are to be undertaken in accordance with Building Regulations and the latest British Standards.
- All proprietary materials and products are to be used strictly in accordance with the manufacturers recommendations.

CDM 2015


Client notified of duties: At Design Workshops

Principal Designer: CSS


Unless noted below, all known hazards have been highlighted on the drawing.

Notes:

All drawings to be read in conjunction with all other drawings as noted on issue sheet.

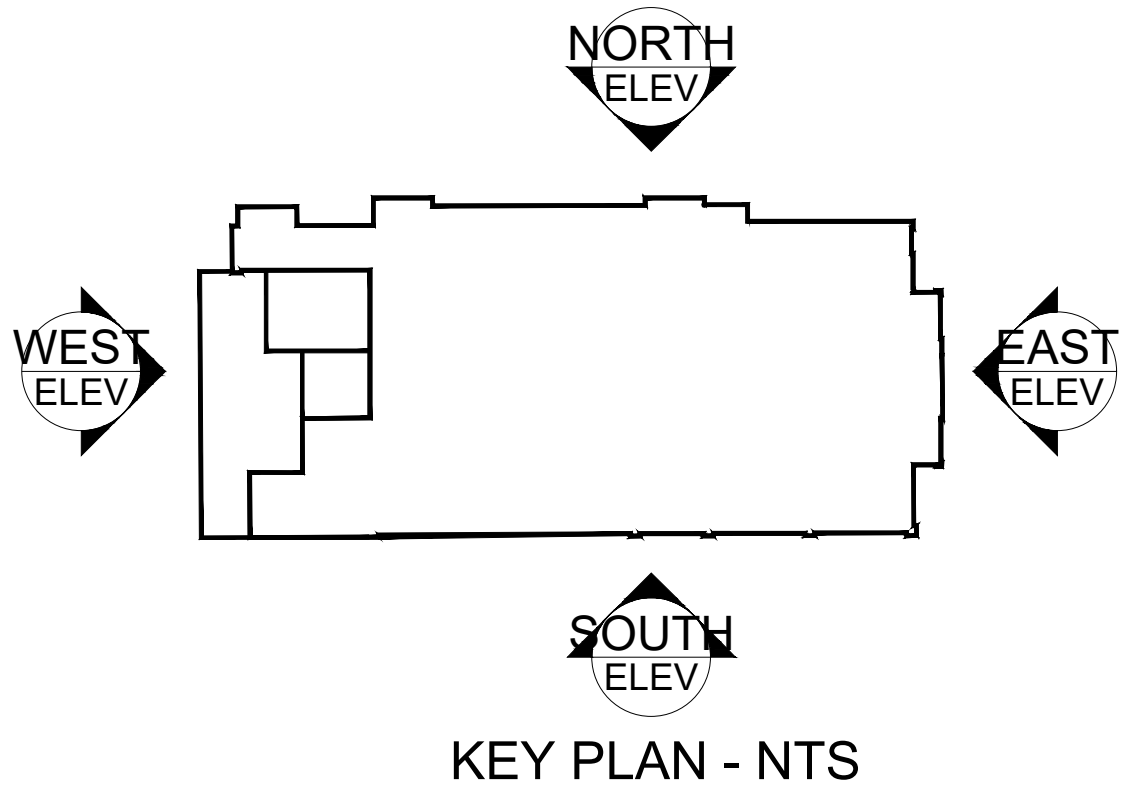

KEY PLAN - NTS

 

EXISTING & PROPOSED SITE ELEVATIONS 1:100

BUILDING FINISHES				
DESCRIPTION	EXISTING			PROPOSED
WALLS	BRICK / CLADDING			AS EXISTING
ROOF	COMPOSITE LOUVRE OVERCLAD IN ALUMINIUM REYNOBOND 4mm DG5000	DRIVE THRU ROOF WITH DRIVE SIGNAGE PAINTED ON COMPOSITE ALUMINIUM FINISH WITH INTERNALLY ILLUMINATED GOLDEN ARCH SIGNAGE	FULL ROOF OVERCLAD IN COMPOSITE ALUMINIUM 4mm REF: INTERPON MK 120E DARK GREEN	AS EXISTING
WINDOW FRAMES	KHAKI GREEN			AS EXISTING
SOFFIT & FASCIAS	KHAKI GREEN			AS EXISTING
DOORS	KHAKI GREEN			GREY RAL 7022
BOOTH WINDOWS (inc surrounds)	OVER CLAD IN GREY RAL 7022 ALU. AND FRAMES REDECORATED GREY RAL 7022 WITH APPLIED BOOTH GRAPHICS			AS EXISTING

DESIGN WORKING GROUP
APPROVED

A	22/08/2022	PC	MW
UPDATED FOLLOWING STAGE 1 MEETING 12/06/22			
NEW BIN STORE SHOWN			
EXISTING GLAZING RETAINED WITH NEW VINYL APPLIED INTERNALLY			
ISSUED FOR PLANNING			
DWG APPROVED STAMP ADDED			
-	24/05/22	AL	MW
INITIAL ISSUE			
REV	Date	Drawn by :-	Checked by :-
Status Purpose of Issue			
S2	For Approval		
drawing stage PLANNING			
client			

project	store
LIVERPOOL ROAD, PAGE MOSS, HUYTON	1025
drawing title	
EXISTING & PROPOSED SITE ELEVATIONS	
date	23/05/2022
scale@A1	1:100
drawn	AL
checked	MW

PLANNING