


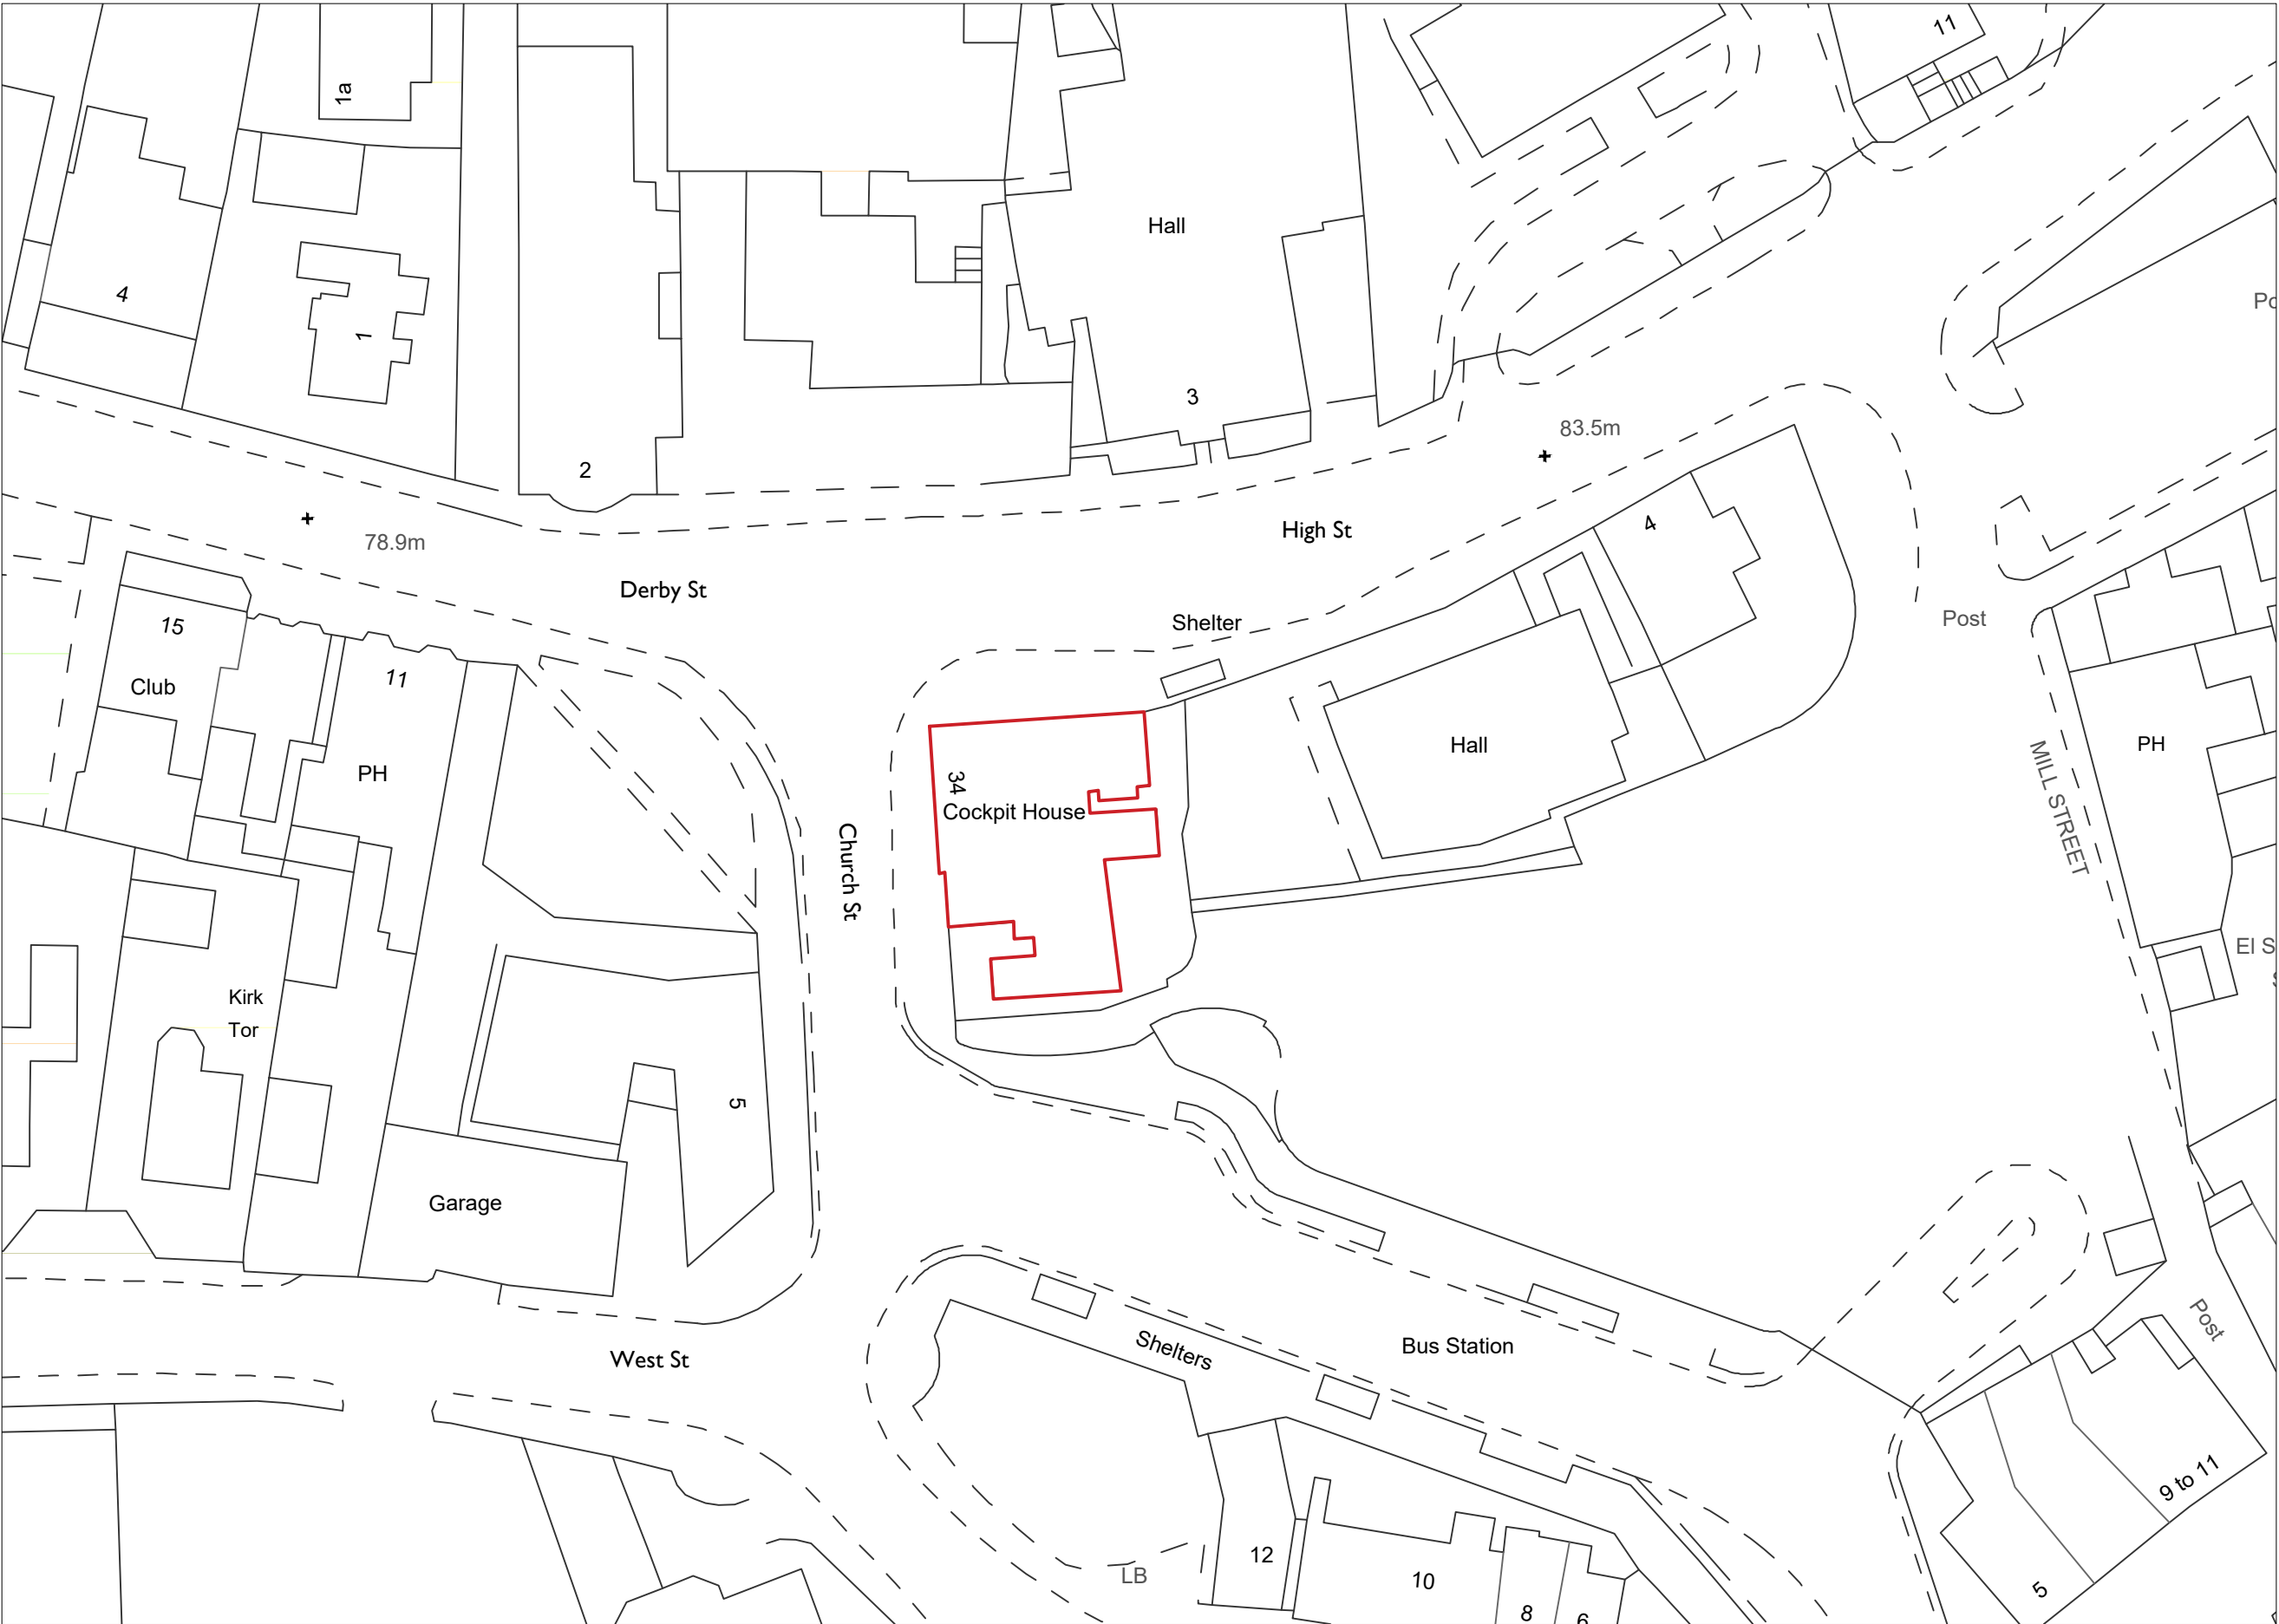

Notes: 24/08/2021 16:55:39
Drawings are based on survey data and may not accurately represent what is physically present.
Do not scale from this drawing. All dimensions are to be verified on site before proceeding with the work.
All dimensions are in millimeters unless noted otherwise.
Purcell shall be notified in writing of any discrepancies.

Key Plan
not to scale

P01	24/08/2021	MP	DW	As Indicated	
REV	DATE	BY	CHK	DESCRIPTION	

CLIENT

Knowsley Metropolitan Borough Council

PROJECT

Cockpit House, Prescott

JOB NUMBER

241085



TITLE

Cockpit House

Site Plan

SIZE	SCALE	LAST REVISED	DRAWN	CHECKED
A3L	1:500	24/08/2021	MP	DW
REV	SUITABILITY/REASON FOR ISSUE			
P01	S4 - Planning			
DRAWING NAME				
241085-PUR-00-SL-DR-A-1001				

I
1001

Cockpit House Site Plan

1:500

This drawing can be scaled from for the purposes of planning and tender

