


Rev	Amendment	Drawn	Checked	Date
-	-	--	--	--/25
-	-	--	--	--/25
-	-	--	--	--/25

Materials List

- 1 External Brickwork
Ibstock Ivanhoe Westminister
- 2 External Stone
York Stone (Coursed)
- 3 Windows / Doors
uPVC Window Frames and French Doors
(Colour: White)

Composite Front & Rear Doors
(Colour: White)
- 4 Roof
Spanish Slate 500 x 250
- 5 Flat Roof (over Bay Window)
GRP (Colour: Anthracite)
- 6 Rainwater Gutters & Downpipes
UPVC Ogee Gutter (Colour: Black)


UPVC Round Downpipe (Colour: Black)
- 7 Stone Window Surround
Buff Imitation Stone to match York Stone

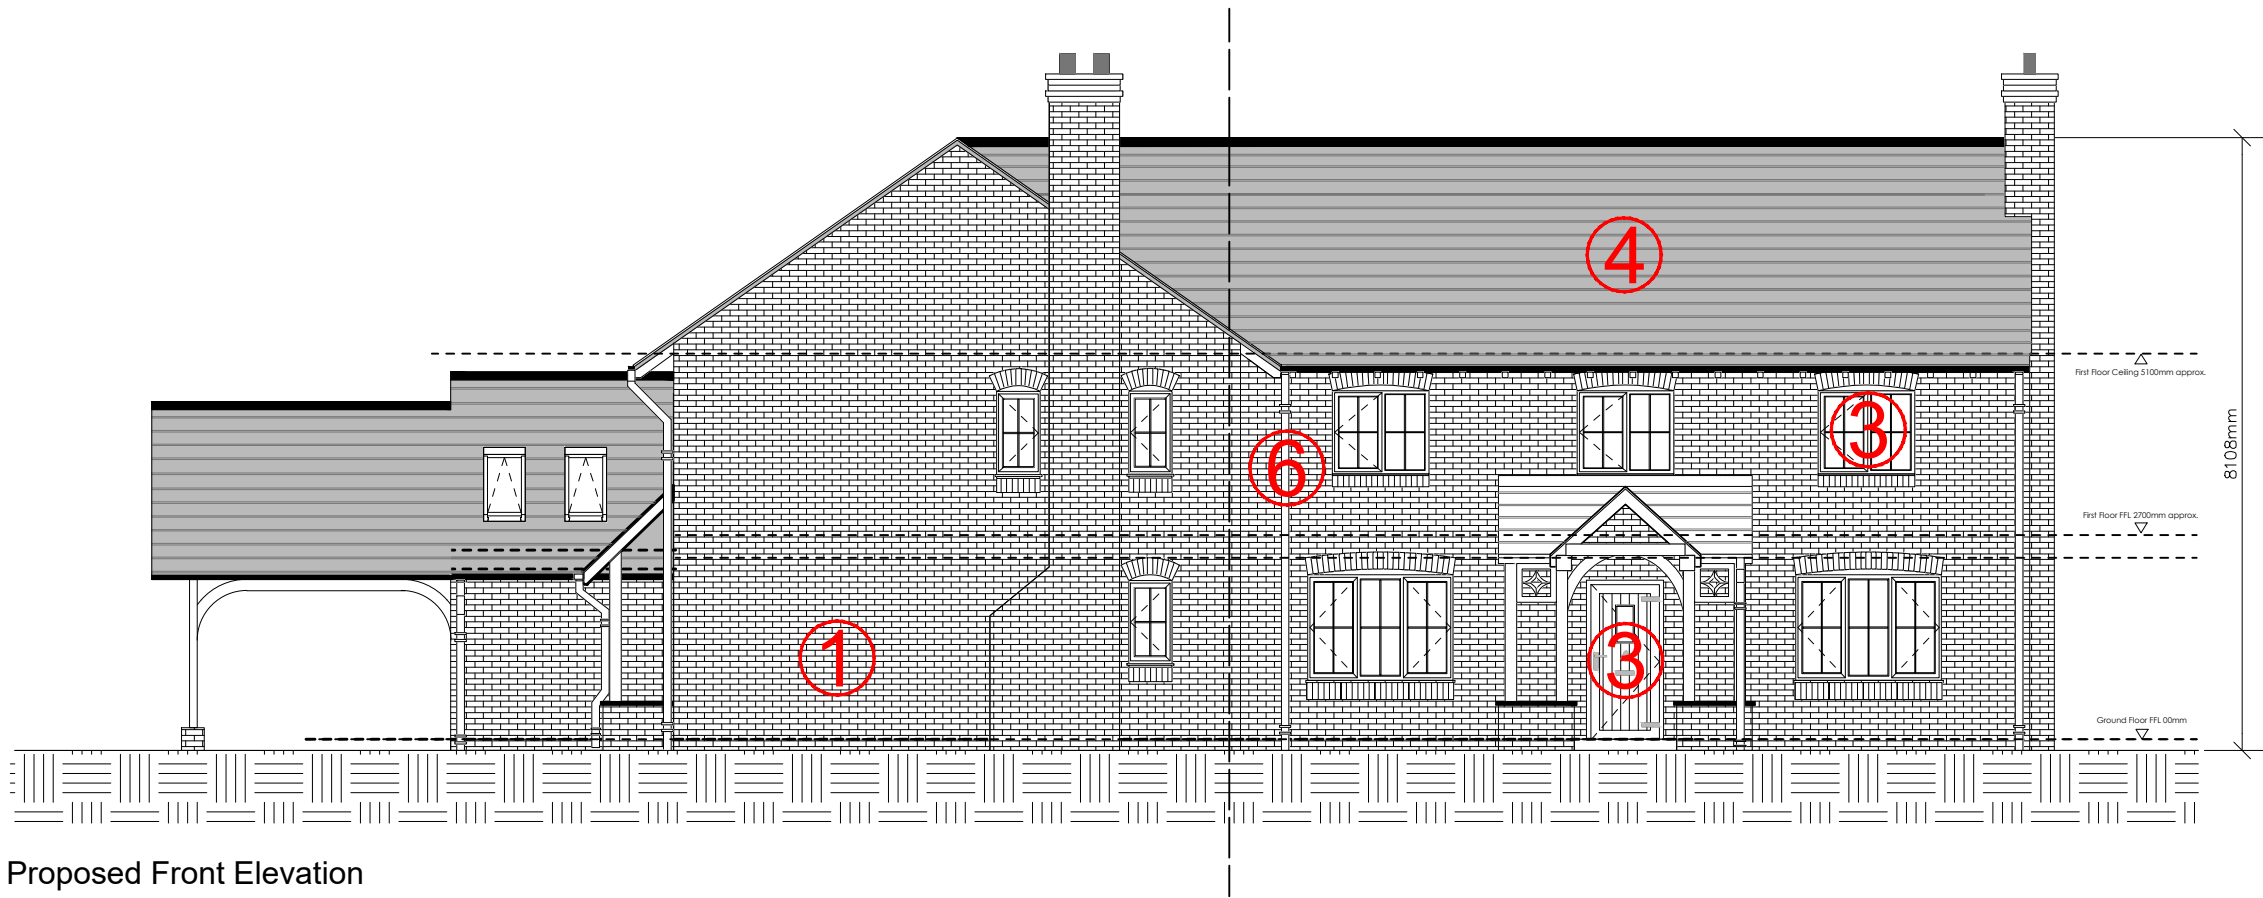

Proposed Front Elevation
Scale 1:100



Proposed Side Elevation
Scale 1:100

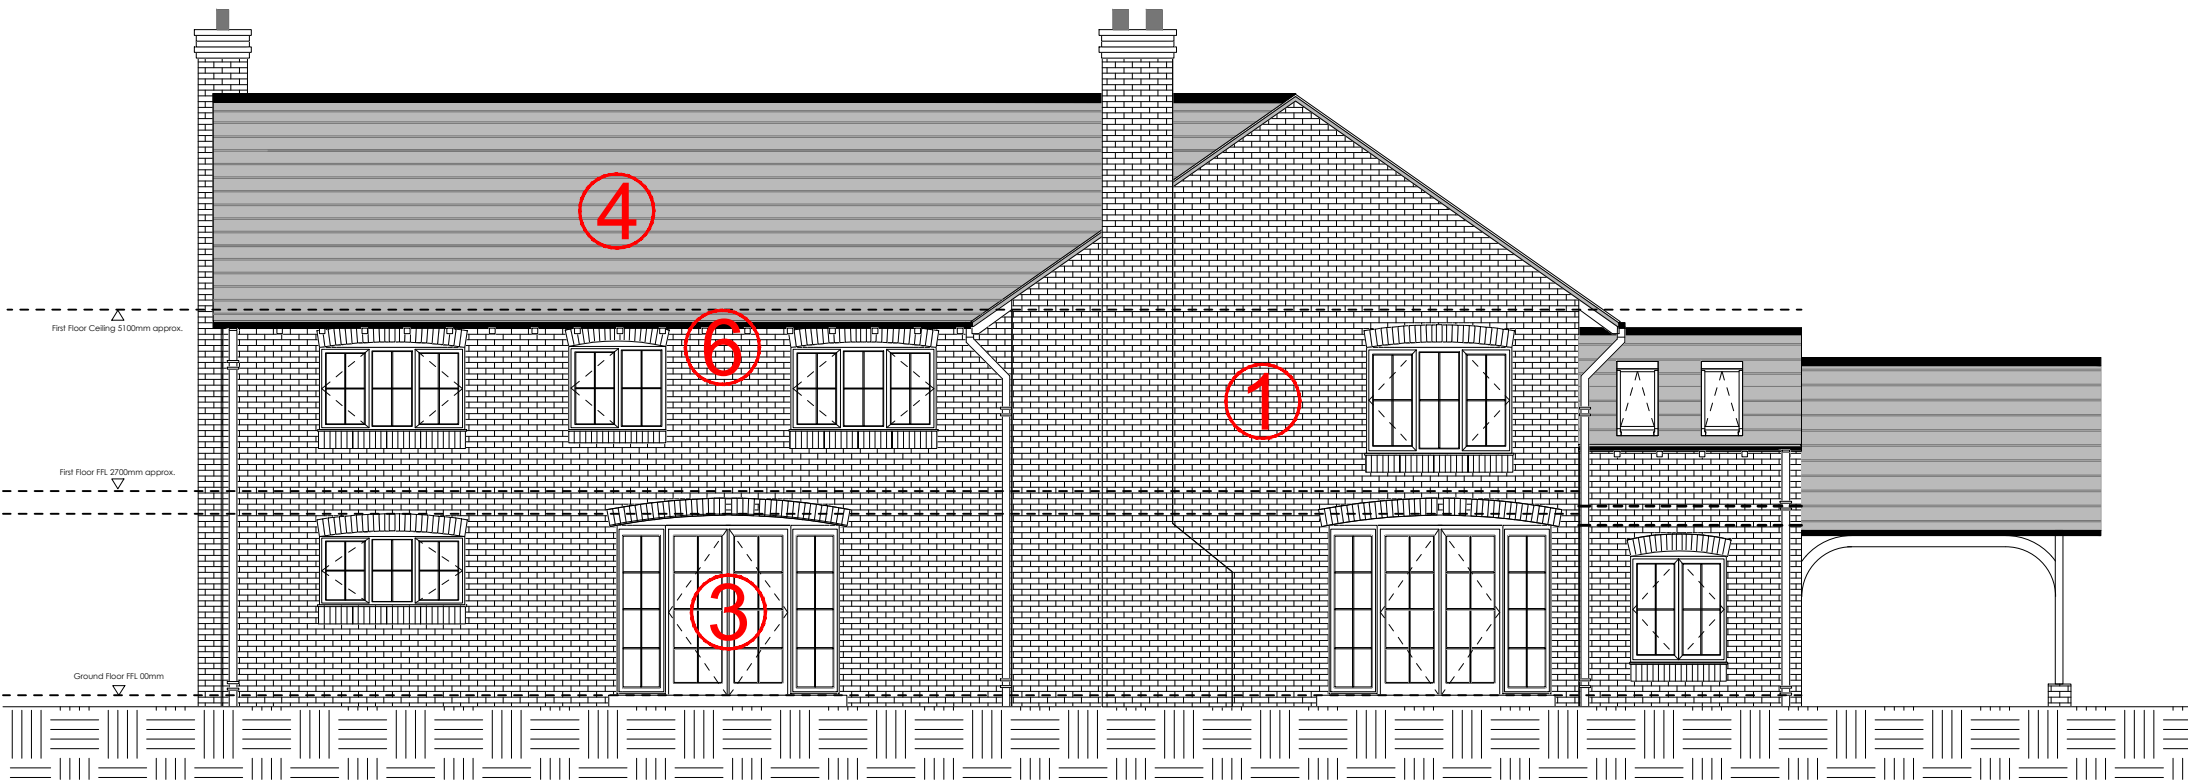

Proposed Rear Elevation
Scale 1:100



Proposed Side Elevation
Scale 1:100

* MATERIALS

Numbers in RED - Please refer to Revival Architecture Conditions Letter (Condition 3) for list of Materials

RA
Revival Architecture
Dream. Plan. Begin.

revivalarchitecture.co.uk 0151 702 6700

Do not scale from this drawing. Use figured dimensions only, which are displayed in millimeters unless stated otherwise. The contractor is requested to check all dimensions before work is put in hand. Any discrepancies within the drawing should be reported prior to commencement of works.

This drawing is copyright and remains the property of Revival Architecture Ltd. This drawing must only be used for the purpose for which it is supplied and its contents must not be reproduced for any purpose without written permission.

Project:	Land at Woodend, Netherley Road, Tarbock Green
Client:	TBC
Title:	PLOT 8 & 9 - Approved Elevations (Materials)
Date:	22.09.25
Drawn:	CW
Check:	SRD
Scale@A2:	1:100
Revision:	--
Status:	Planning

Drawing Number:
2059-RA-XX-XX-DR-A-08-09