


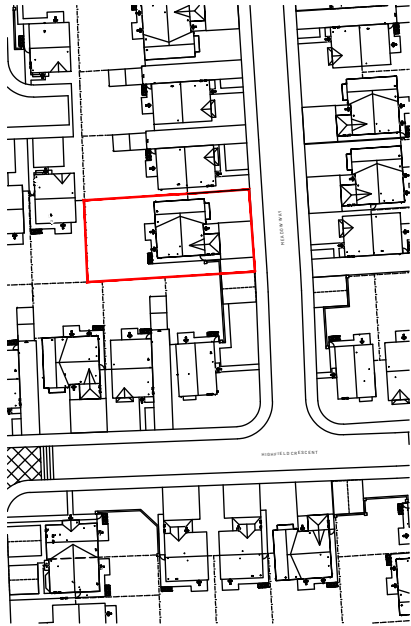


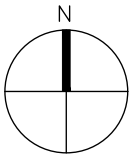

LOCATION PLAN
SCALE@1:1250

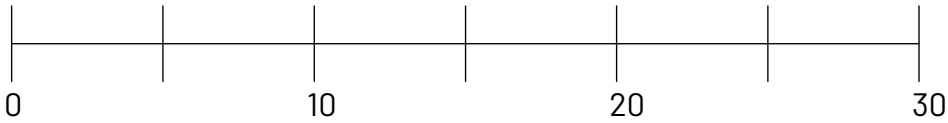

SCALE BAR 1:250

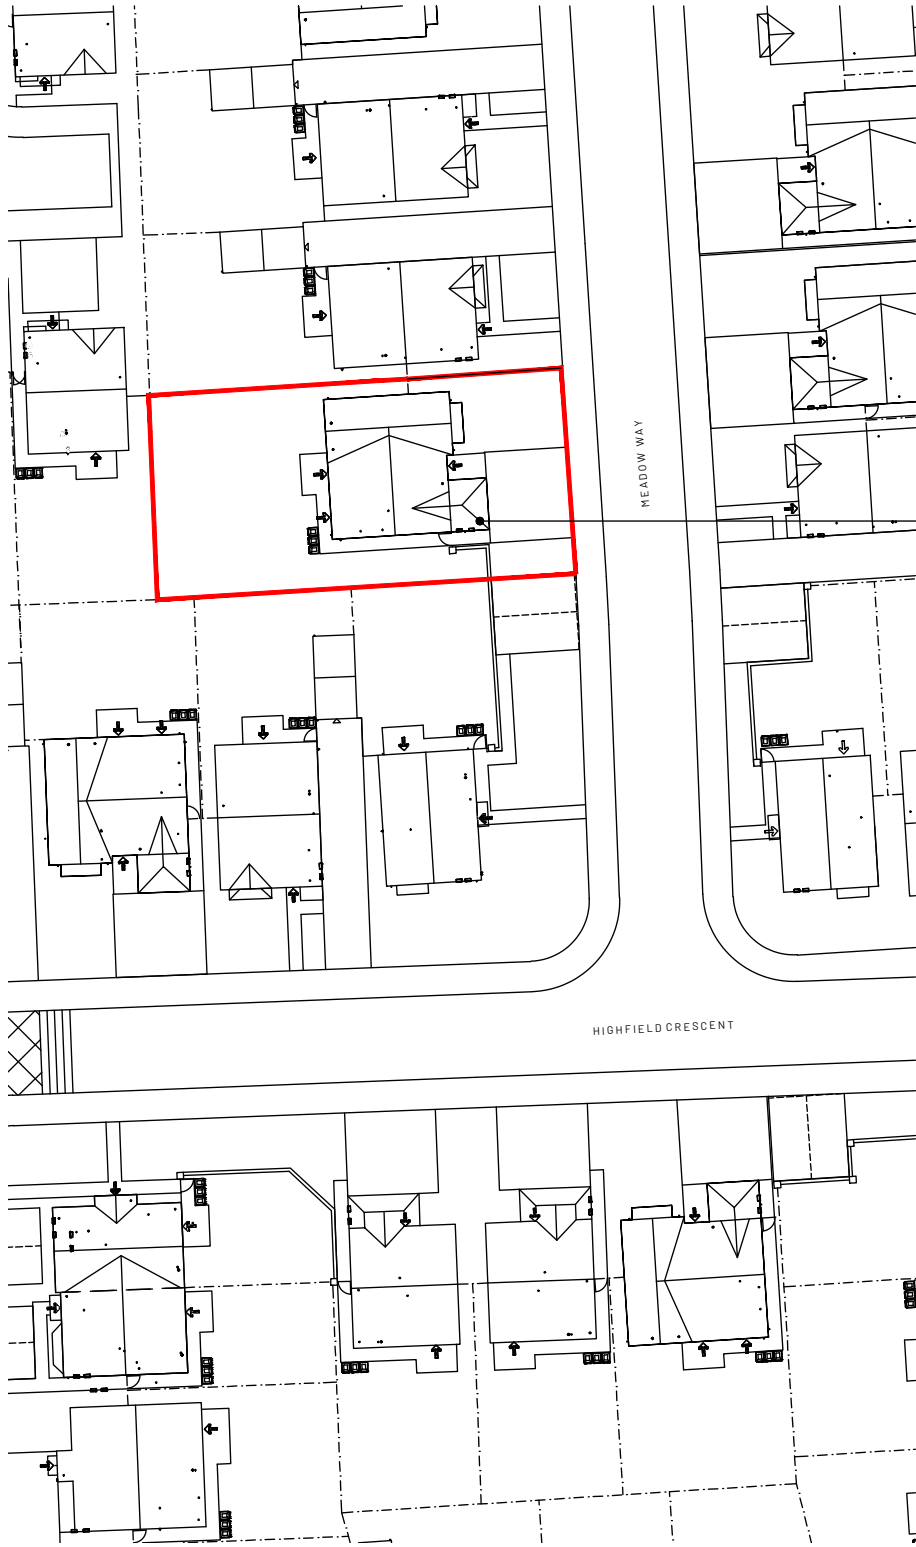

SITE PLAN
SCALE@1:500

- notes:
1. Drawing to be used for the status indicated only
 2. All dimensions and setting out shall be checked and confirmed and any discrepancies to be reported to the Designer prior to commencement of any work
 3. All work and materials to be in accordance with current statutory legislation, relevant codes of practice and British Standards
 4. Drawing to be read in accordance with relevant consultants and sub-contractors drawings and specifications
 5. This drawing is the property of the Designer and is not to be used in whole or in part without written consent

Key

— Site boundary

-	First issue	23/03/28
A	Revised issue following validation enquiries from Knowsley Council	23/05/10

no.	revision	date
-----	----------	------



project:
3 Meadow Way
Huyton
Liverpool
L34 4AZ

title:
Site and Location Plan

scale:	sheet:	date:
1:100	A3	March 2023

drawing status:

Planning

drawing no:	rev:
510 - EX - 050 - MW	A