


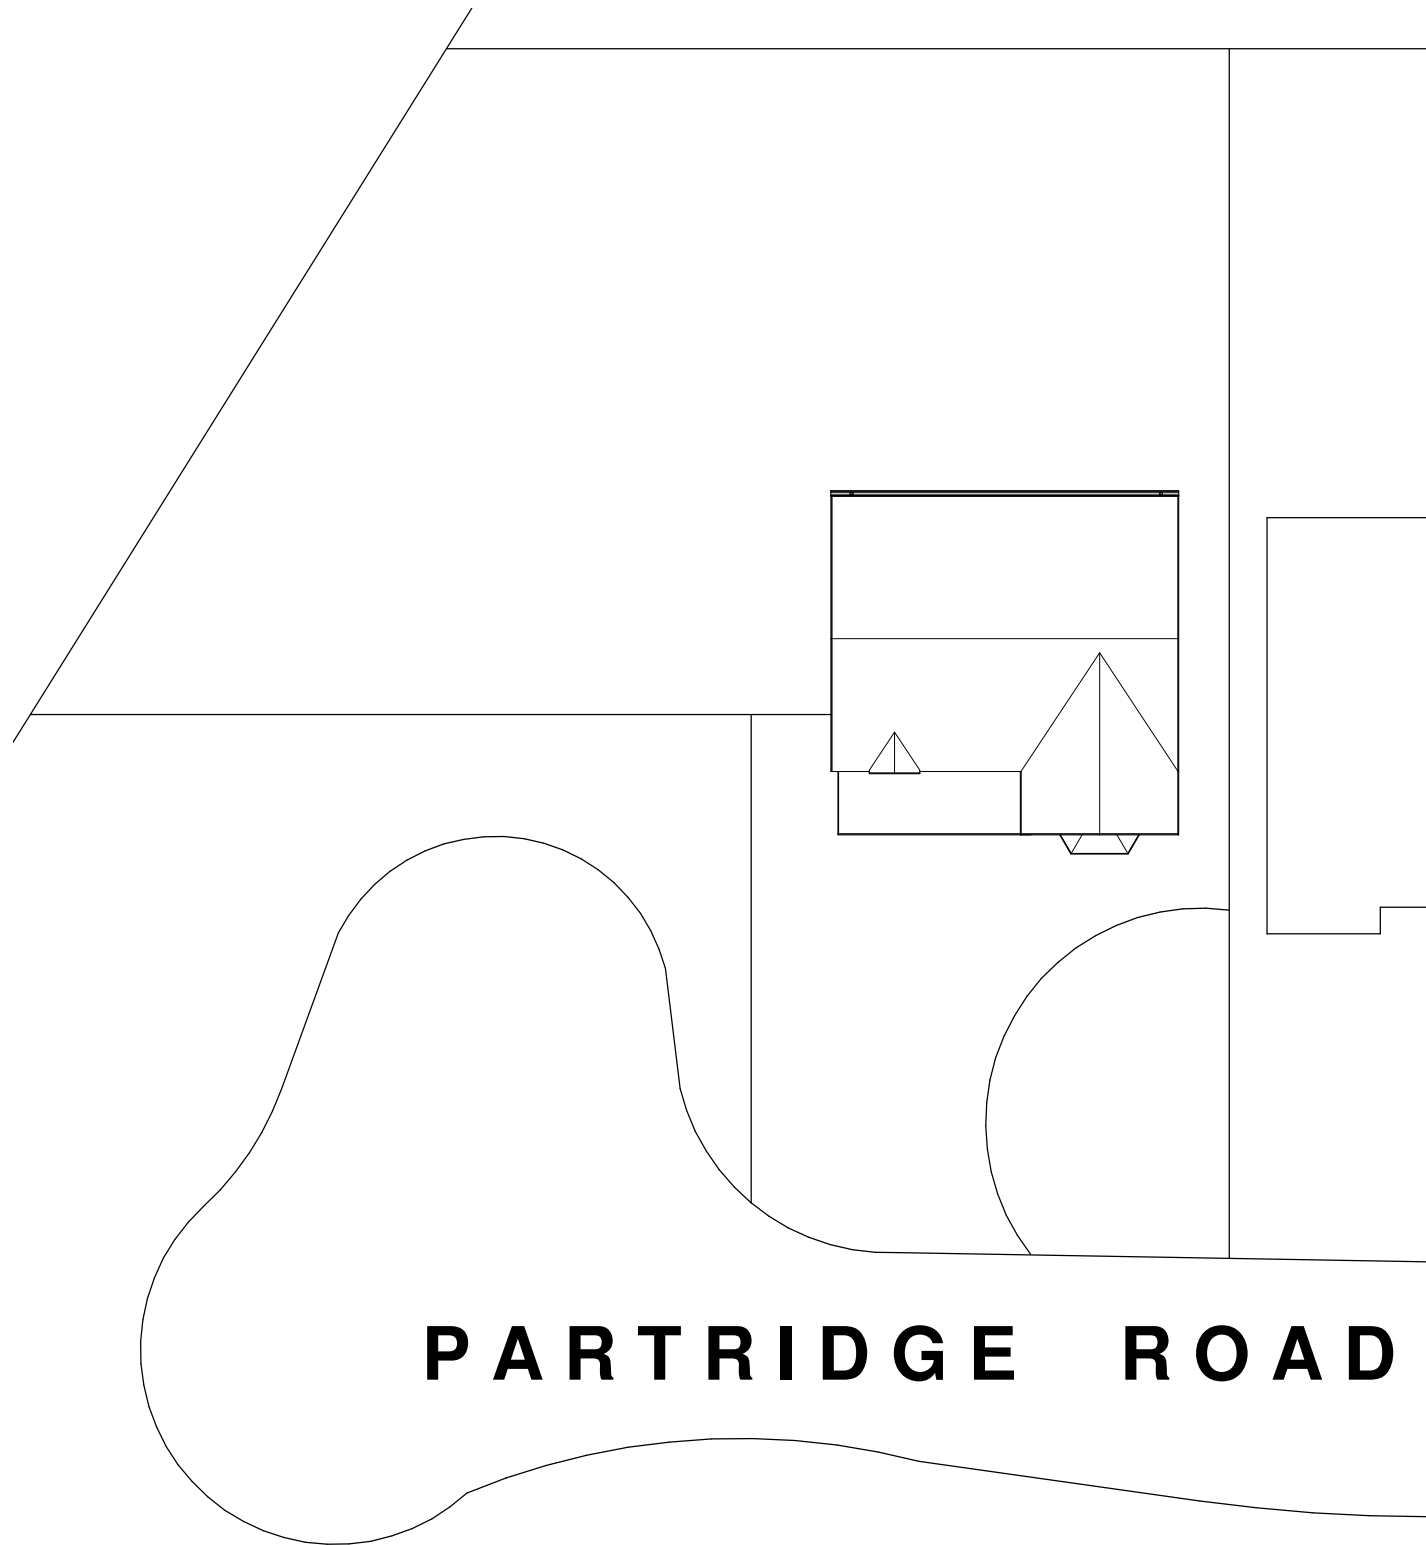


2

Site Plan Existing

1 : 200

No change to boundary treatment
No change in parking arrangements
No trees on Site
Drive way hard surface to remain unchanged

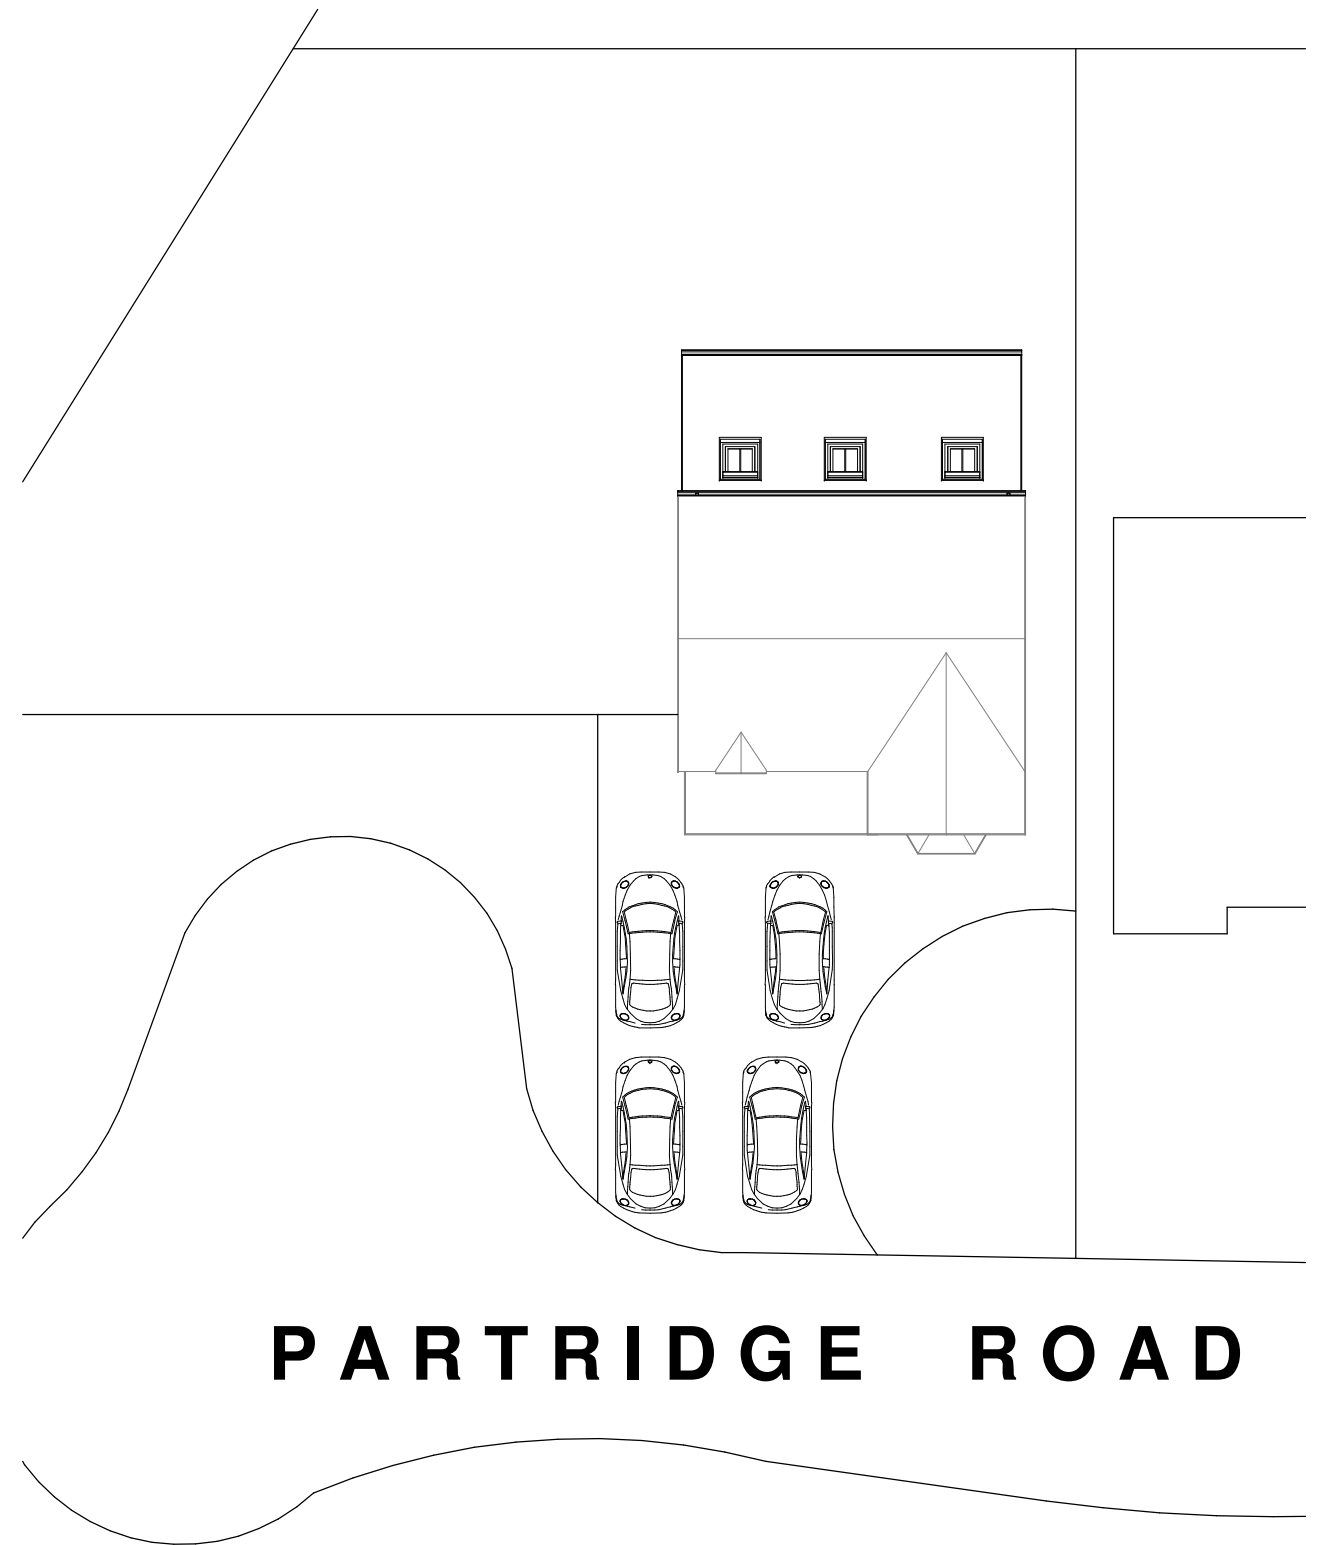


3

Site Plan Proposed

1 : 200

Scale 1:200

 

Address

18 Partridge Road Kirkby L32 2DJ

Project

Proposed Rear Single Storey Extension

SCALE
1:200

DRAWING NUMBER 2

CONTACT: