




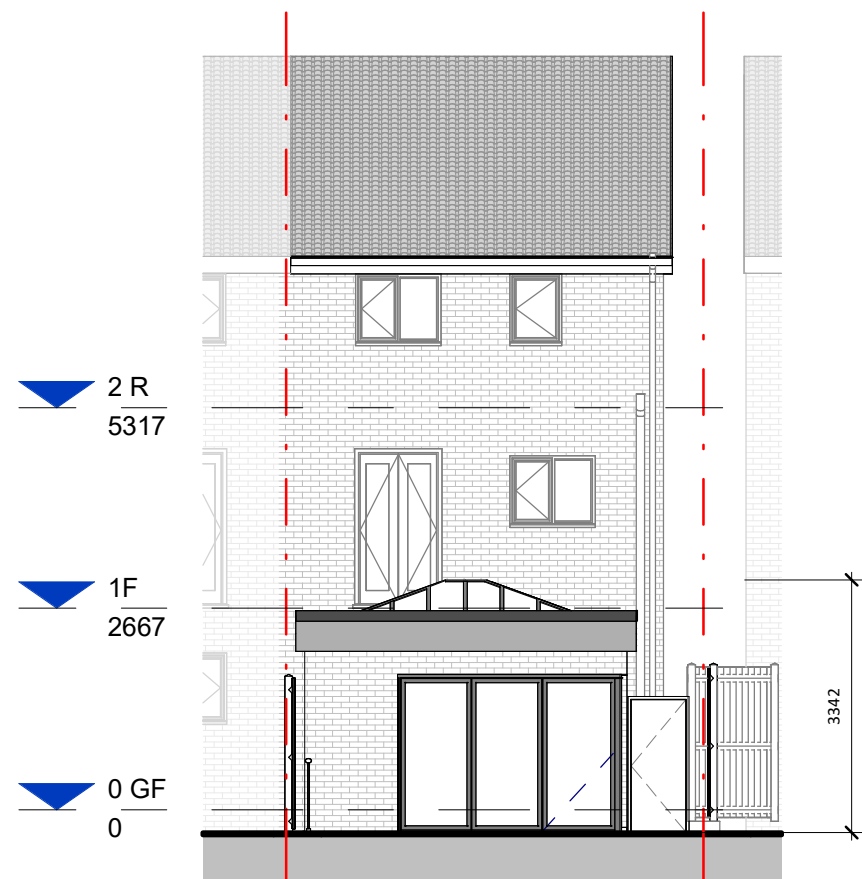


REAR ELEVATION

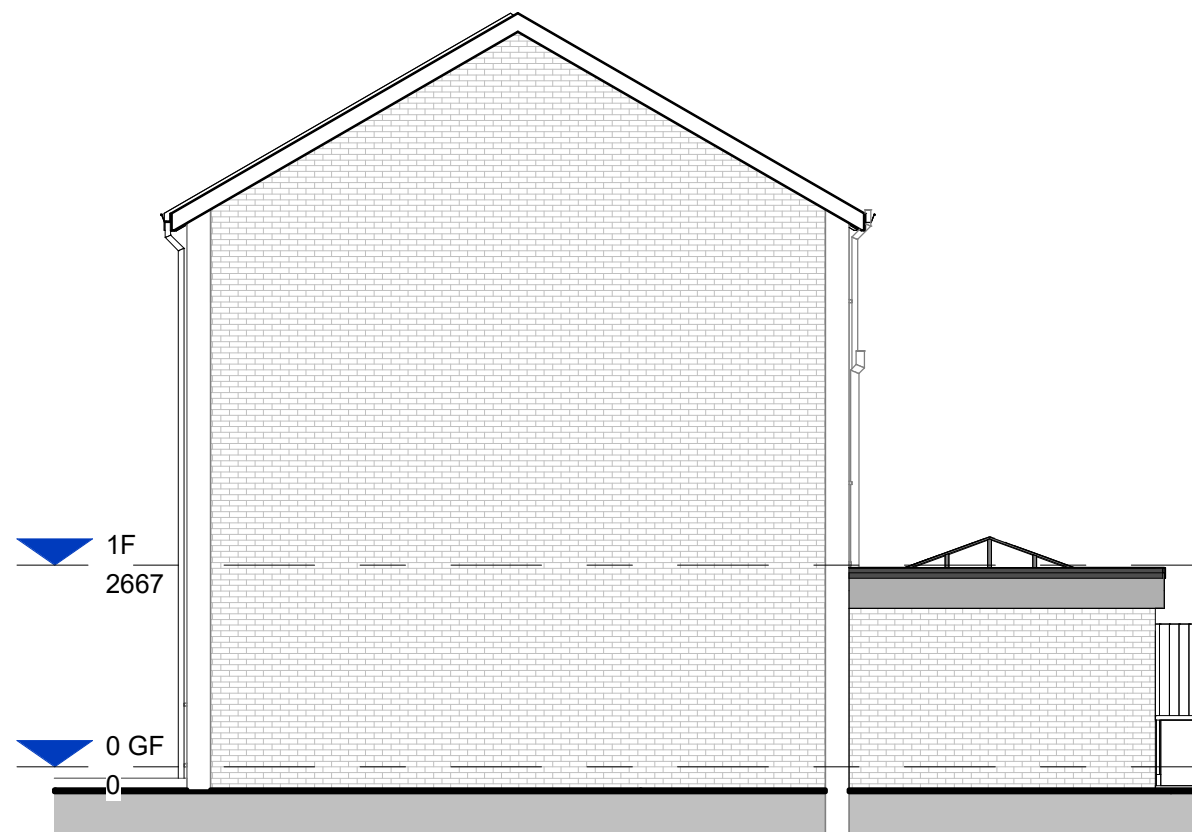


SIDE ELEVATION

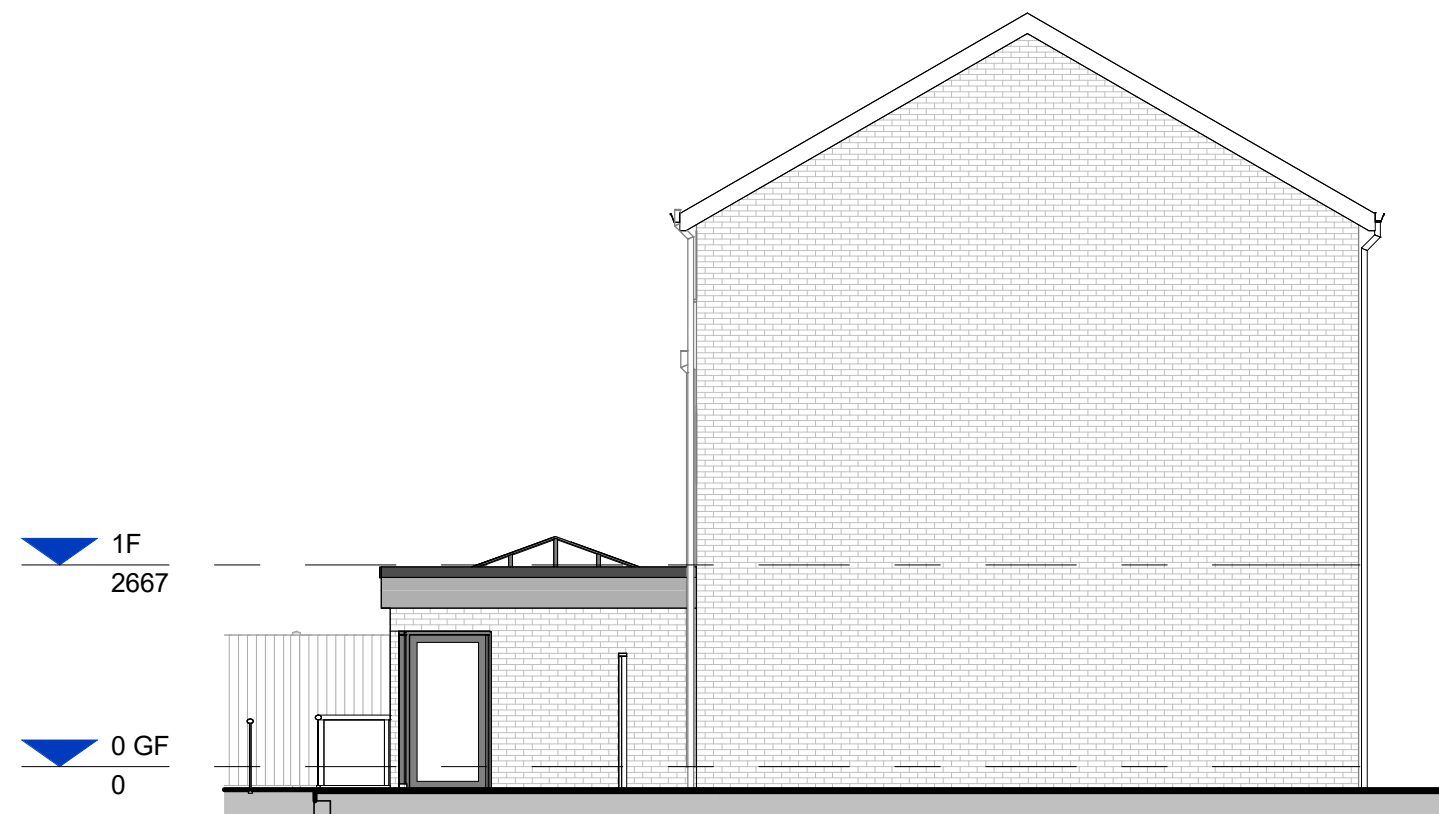

SIDE ELEVATION I

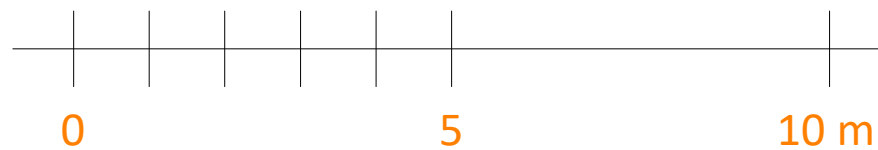

This drawing (or any part thereof) may not be copied, transmitted or disclosed to any third party or unauthorized person without the prior written permission of Future3Architecture
This drawing is to be read in conjunction with all other relevant drawings prepared by consultants and sub-contractors. Work only to printed dimensions. Report any discrepancies to the Architect or representatives thereof.

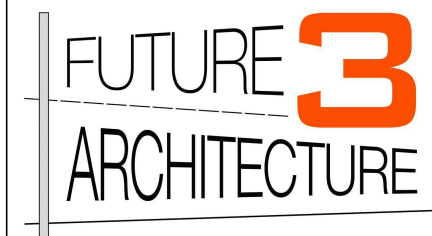

Contact:
07919222347
hello@future3.co.uk
155 Score Lane, Liverpool, L16 5EE
www.future3.co.uk

PROJECT
24 Kendal Road
Kirkby
L33 2ED

PROJECT N° 26032

CLIENT
Graham Dorward

DRAWING
Proposed Elevations

STATUS
SCALE (@ A3) 1 : 100

DRAWN BY LL

DATE 19.06.26

DRAWING NUMBER REV
26032 - 05 A