


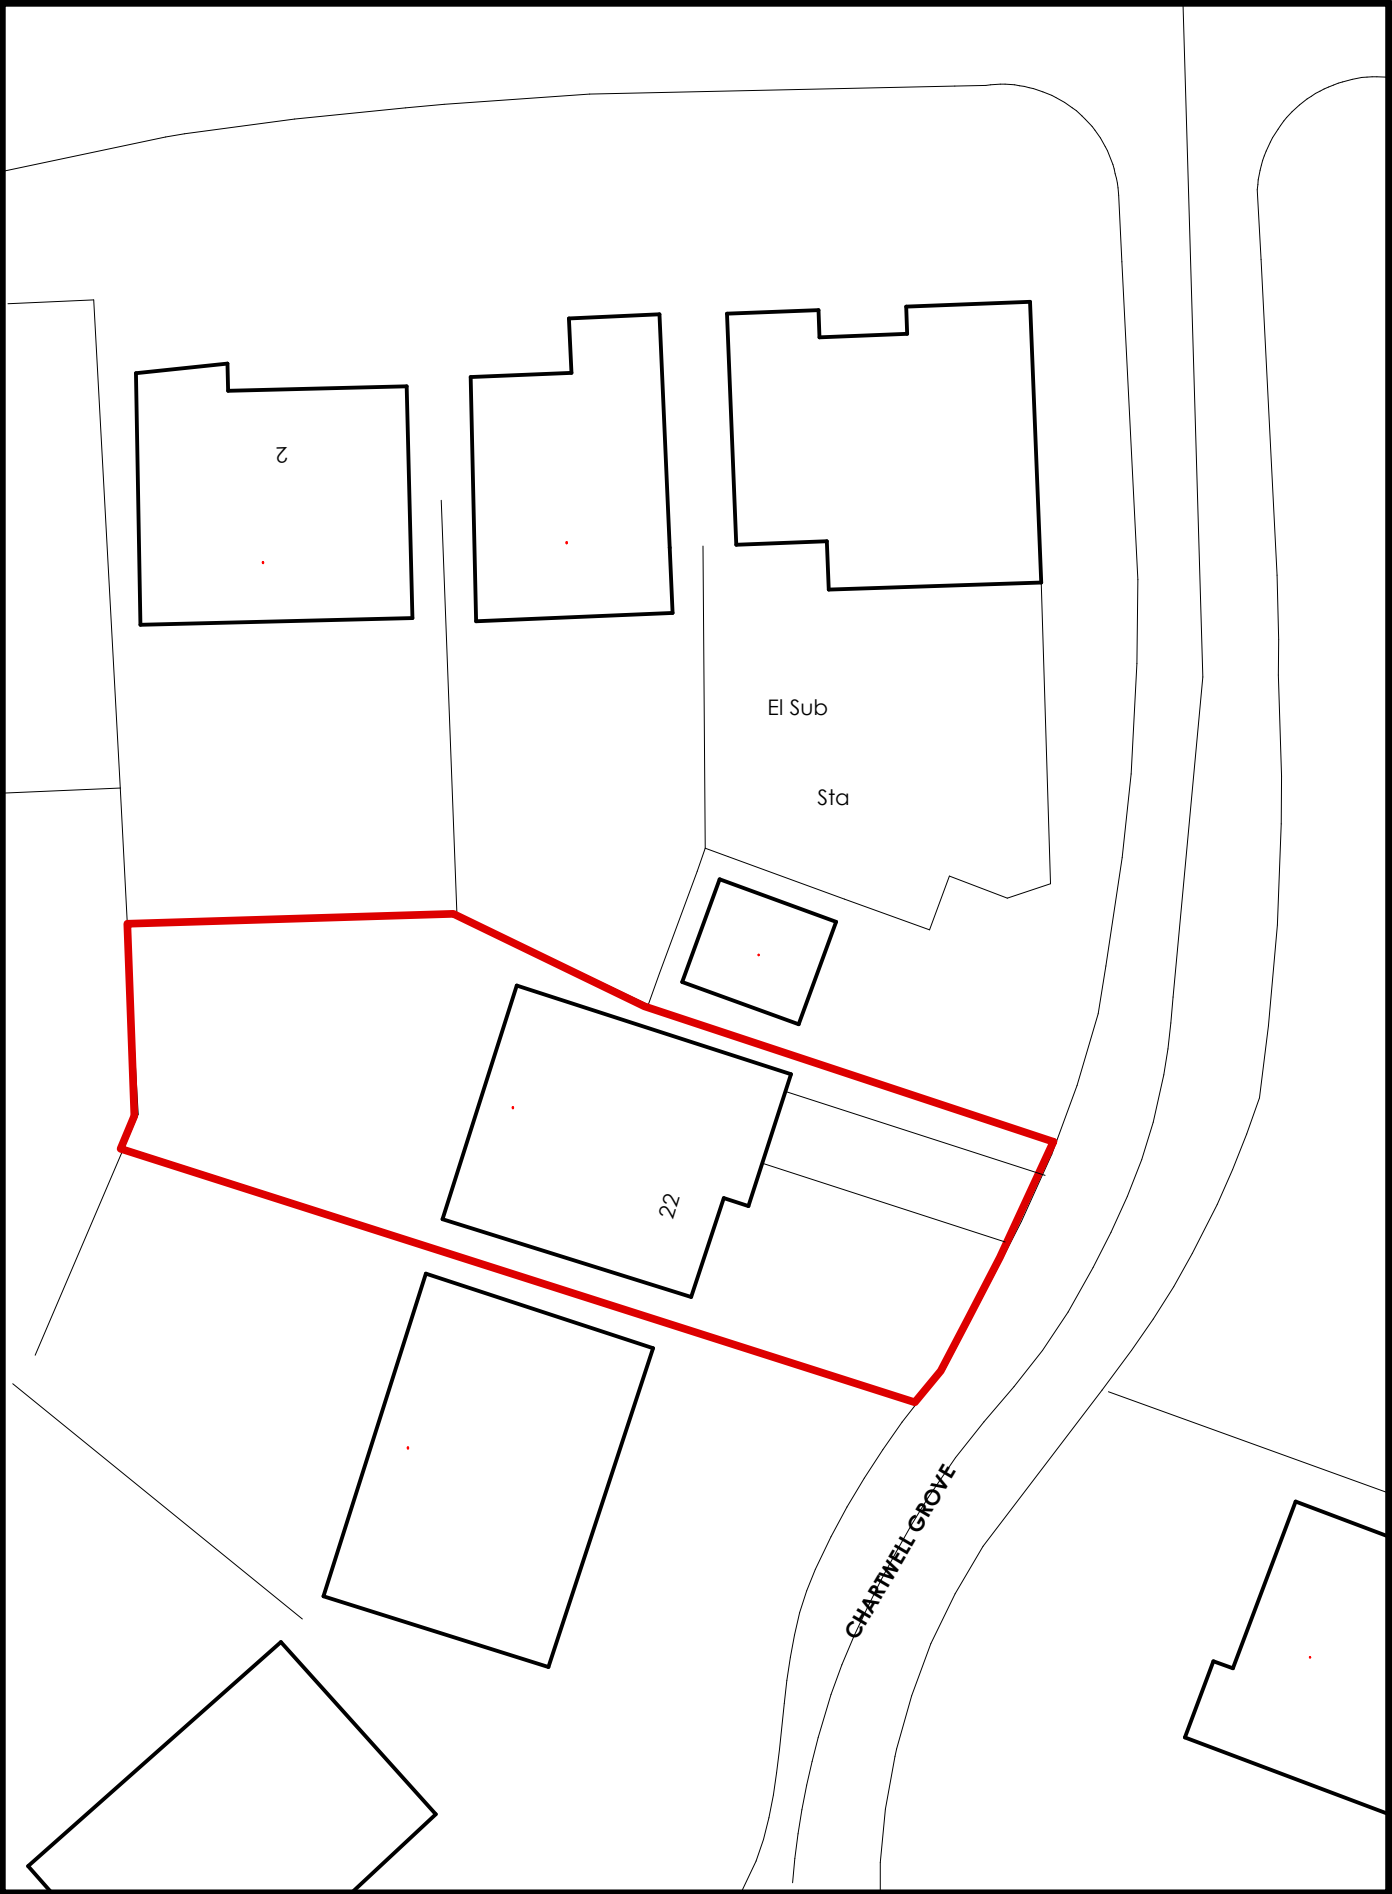


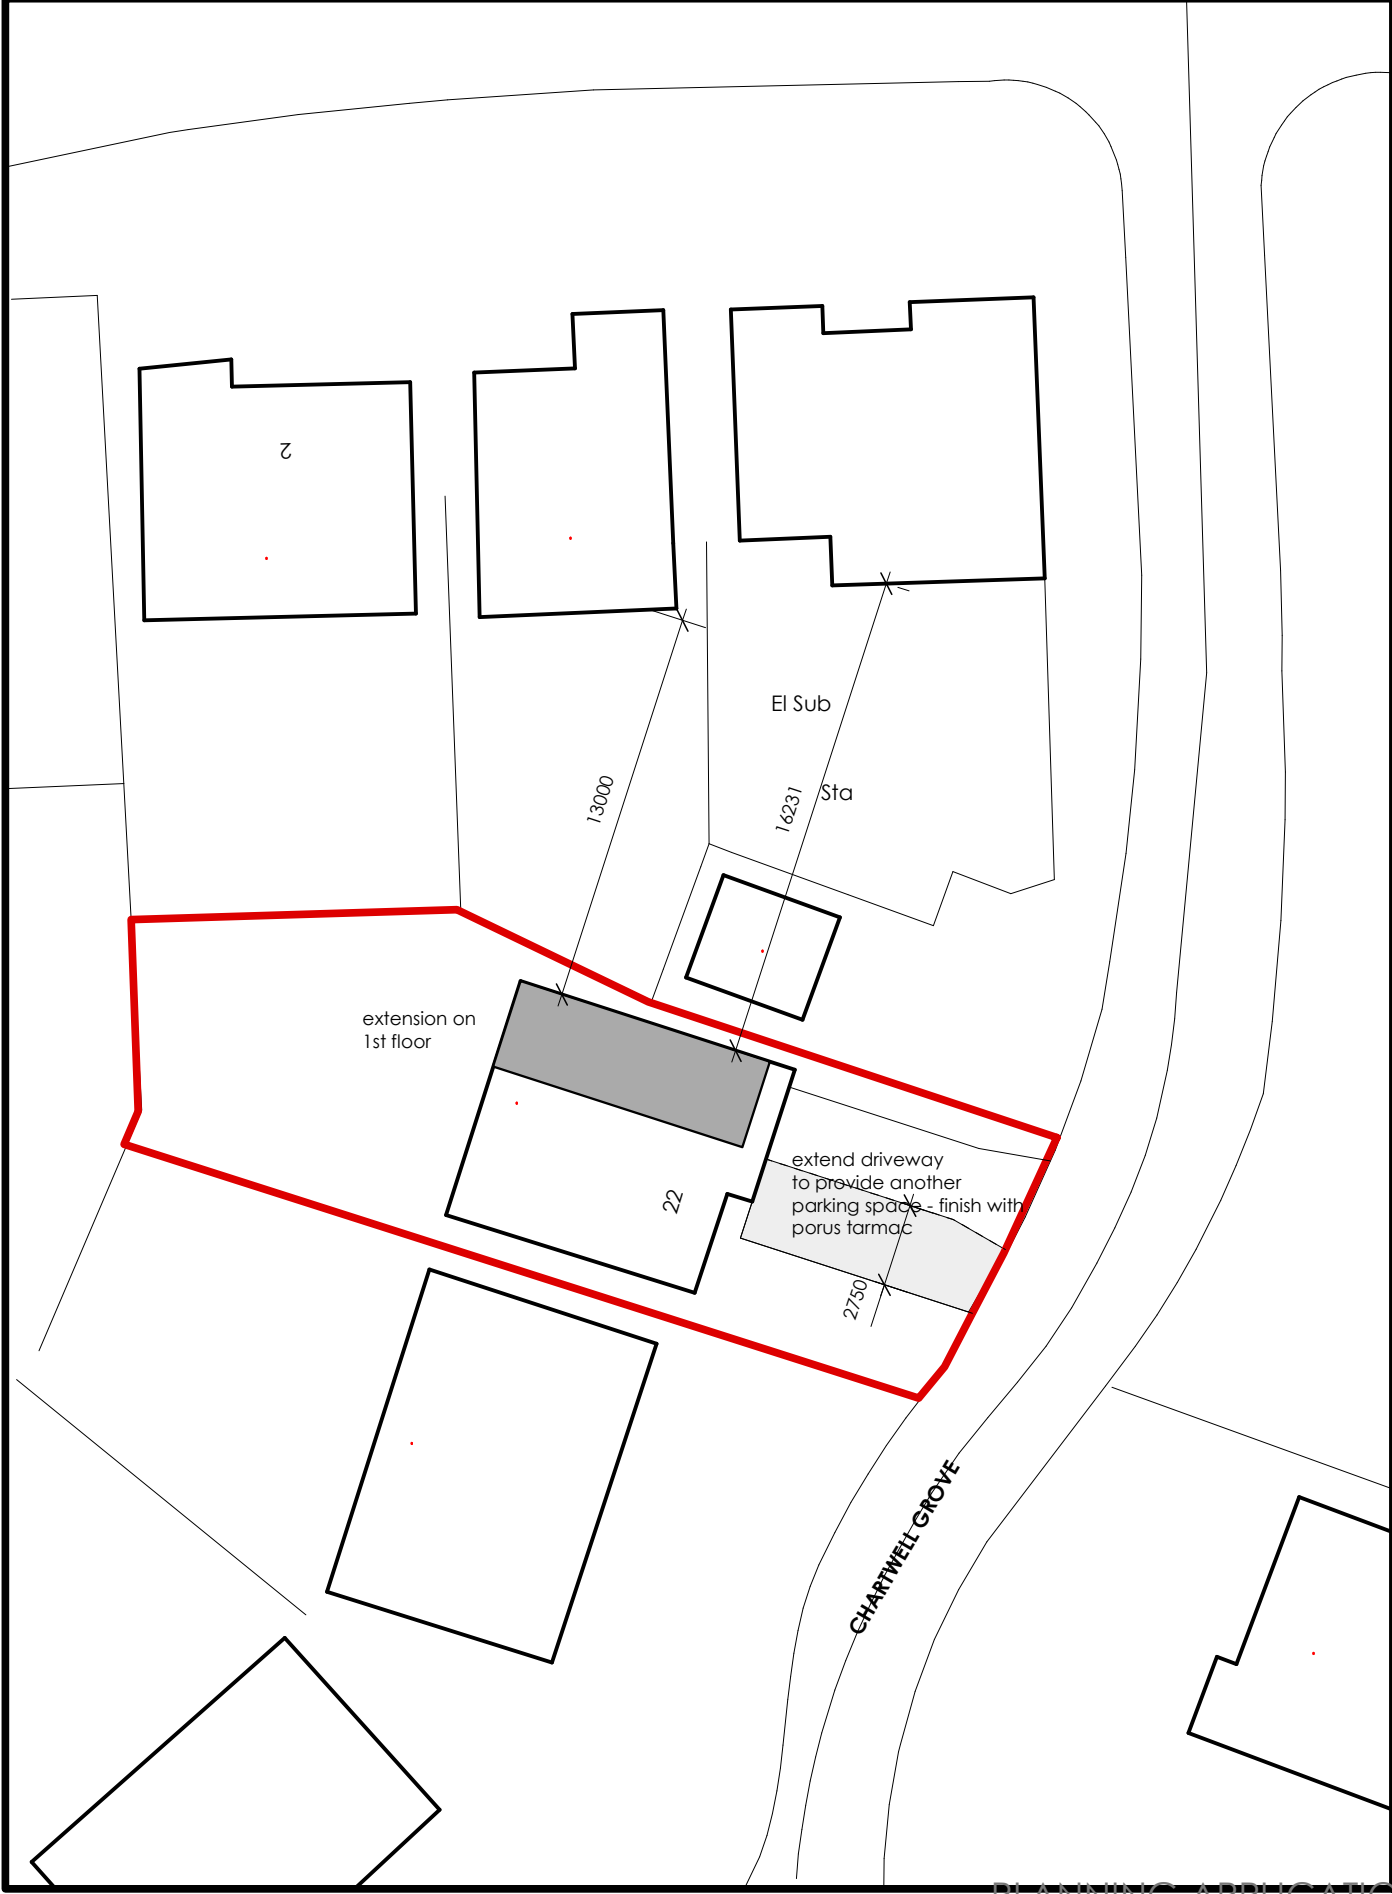

site plan as existing

 

site plan as proposed

 

PLANNING APPLICATION
NOT FOR CONSTRUCTION

scale 1:250

dwg no. 02a

DWELLING @ CHARTWELL GROVE
site maps

quentin keohane architect
Sunrise, Reencarrigeen, Ballinascarthy, Co Cork
023 8839216