



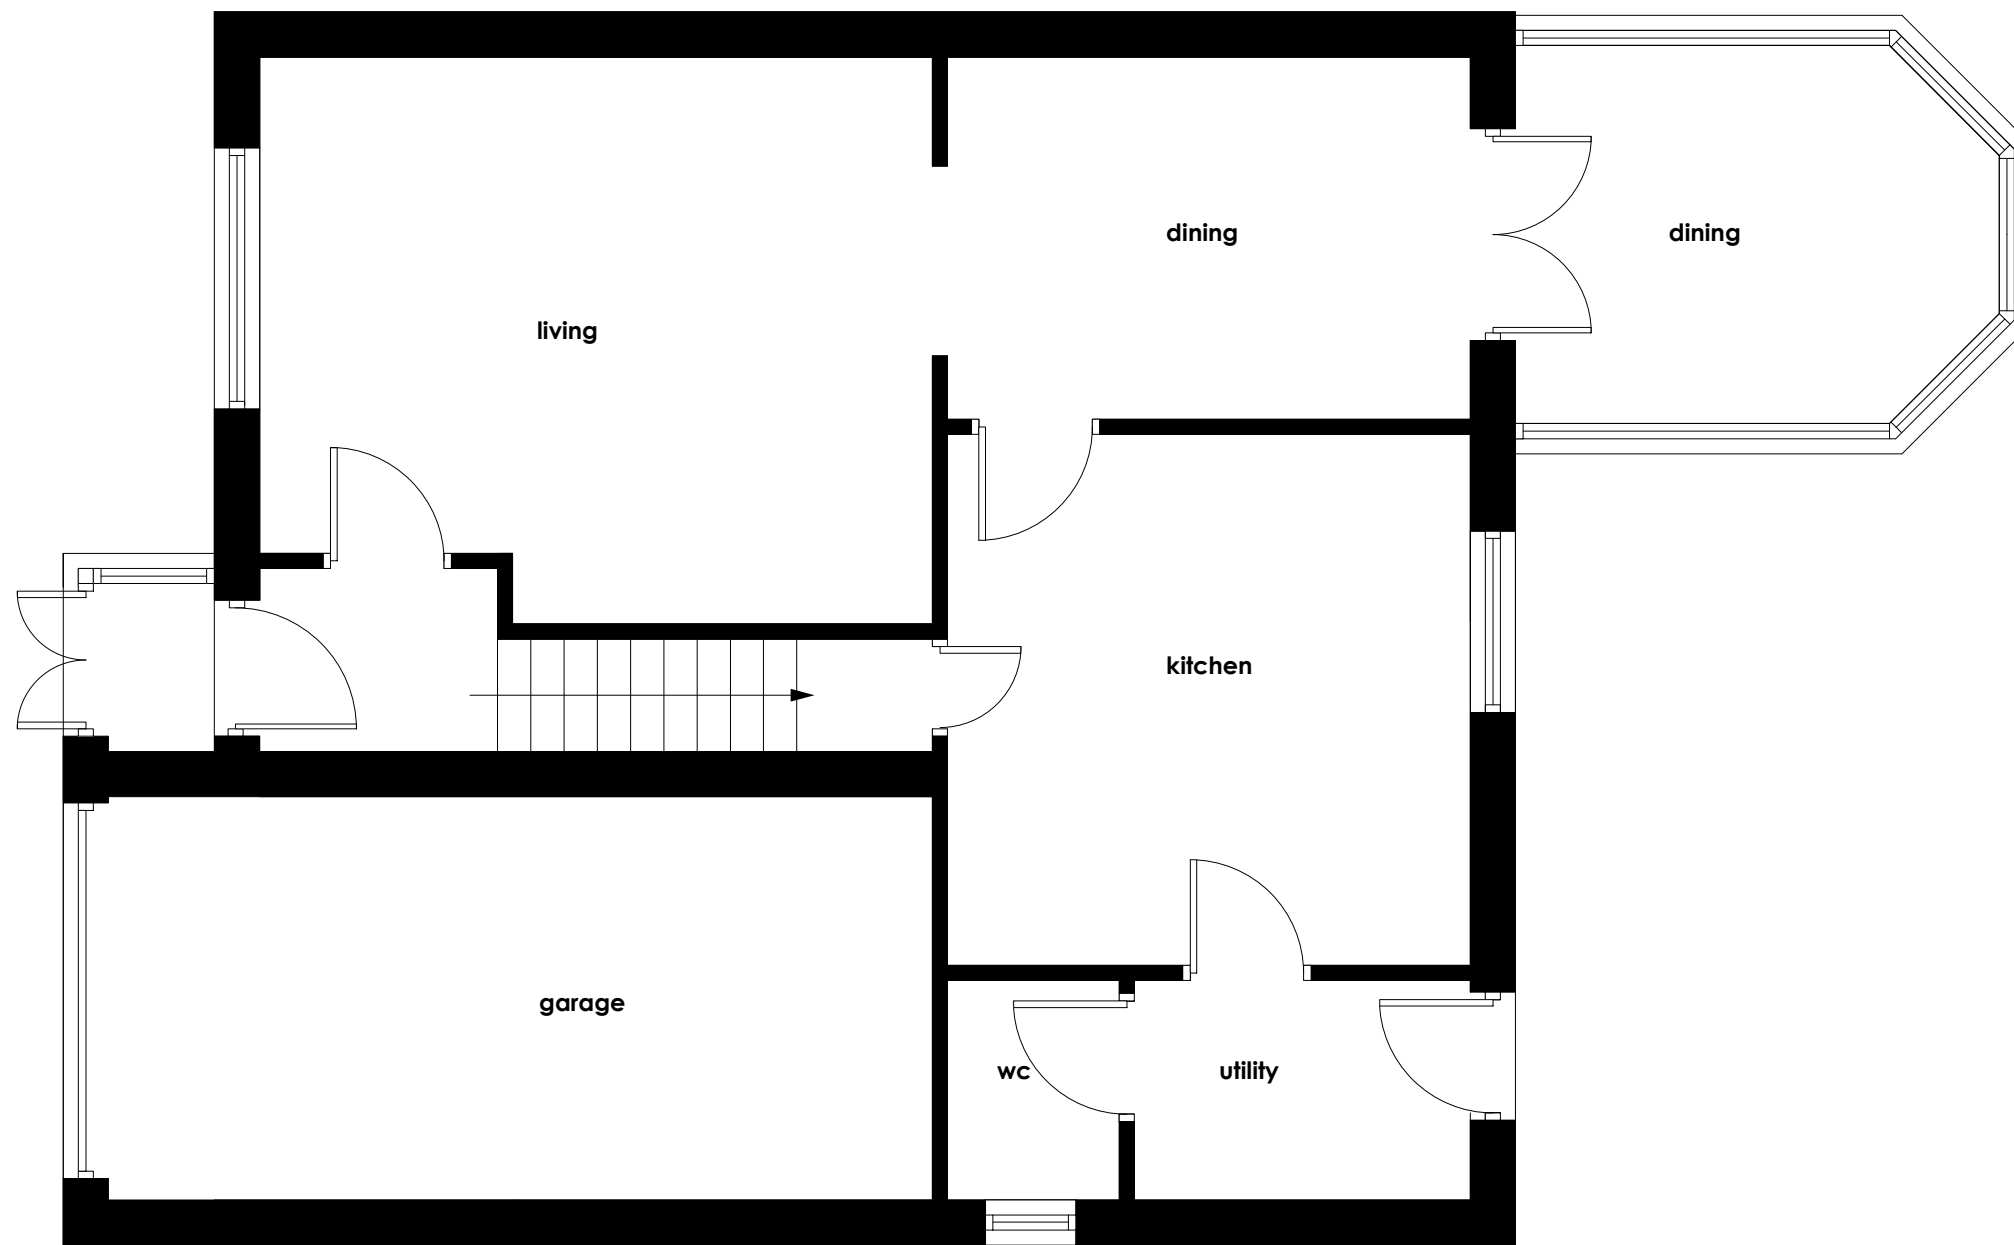

ground floor plan

 

scale
01m 02m 03m 04m

PLANNING APPLICATION
NOT FOR CONSTRUCTION

scale 1:50

dwg no. 03

DWELLING @ CHARTWELL GROVE
plan as existing

quentin keohane architect
Sunrise, Reencarrigeen, Ballinascorthy, Co Cork
023 8839216