





frount elevation

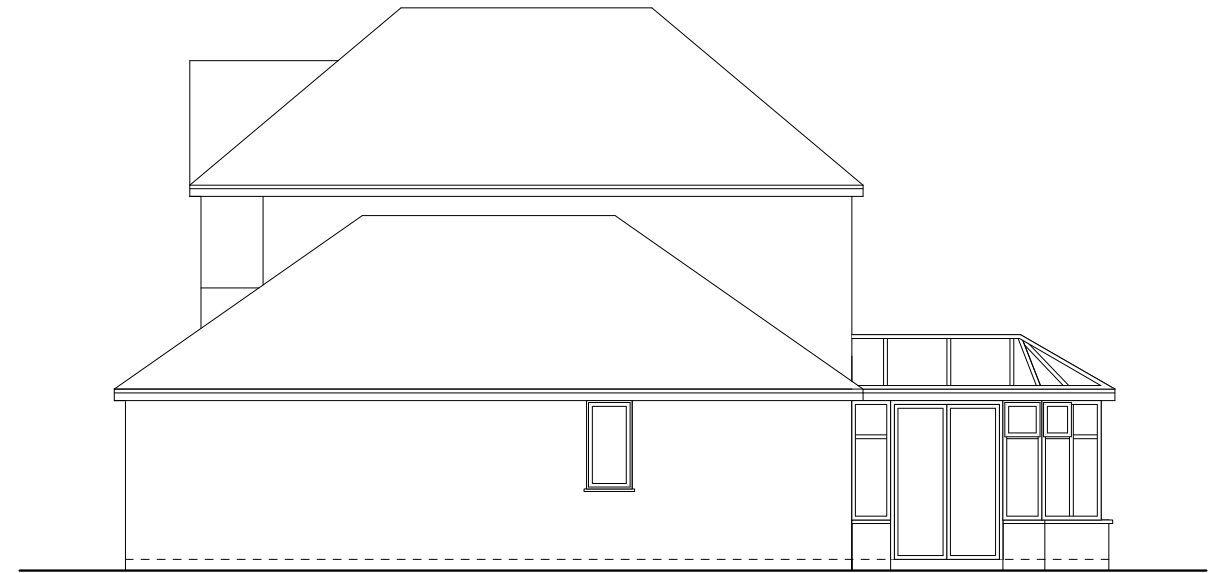


side elevation



rear elevation

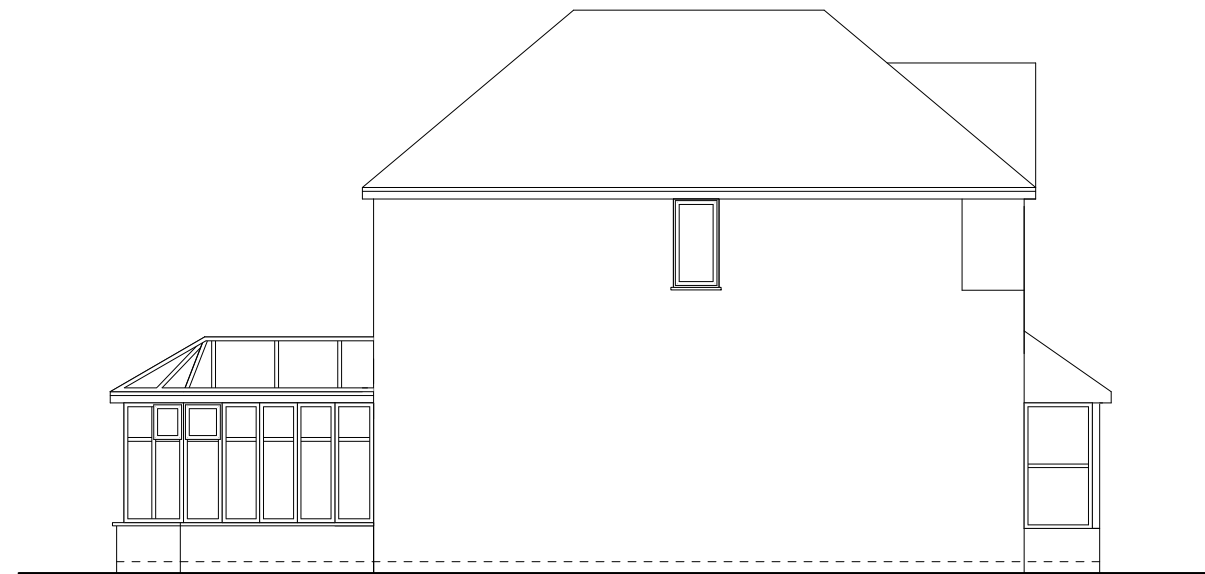

side elevation

 

PLANNING APPLICATION
NOT FOR CONSTRUCTION

scale 1:100

dwg no. 05

DWELLING @ CHARTWELL GROVE
elevations as existing

quentin keohane architect
Sunrise, Reencarrigeen, BallinasCarthy, Co Cork
023 8839216