




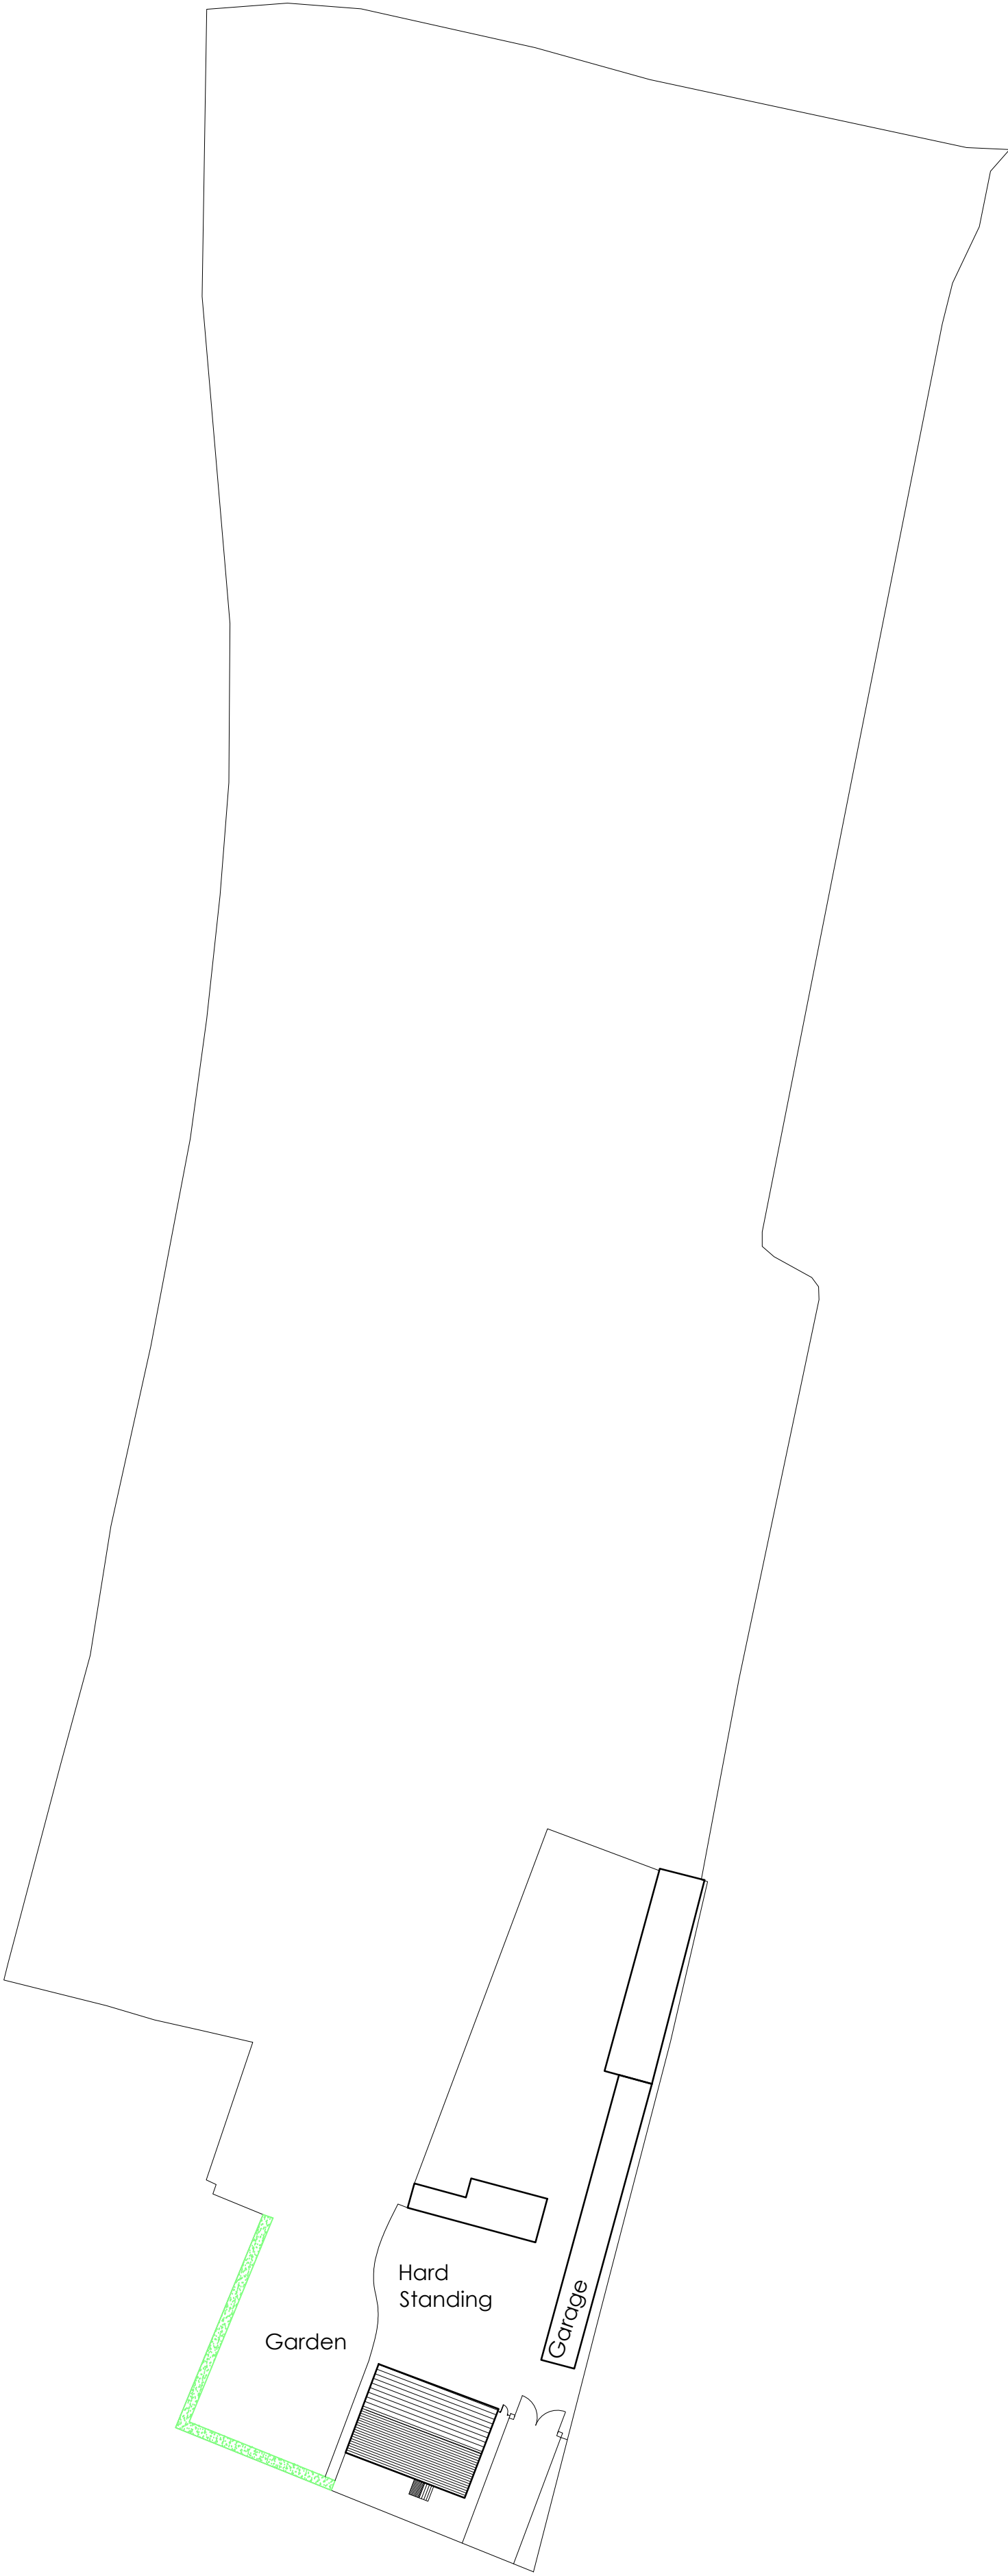


SITE PLAN AS EXISTING
1:500

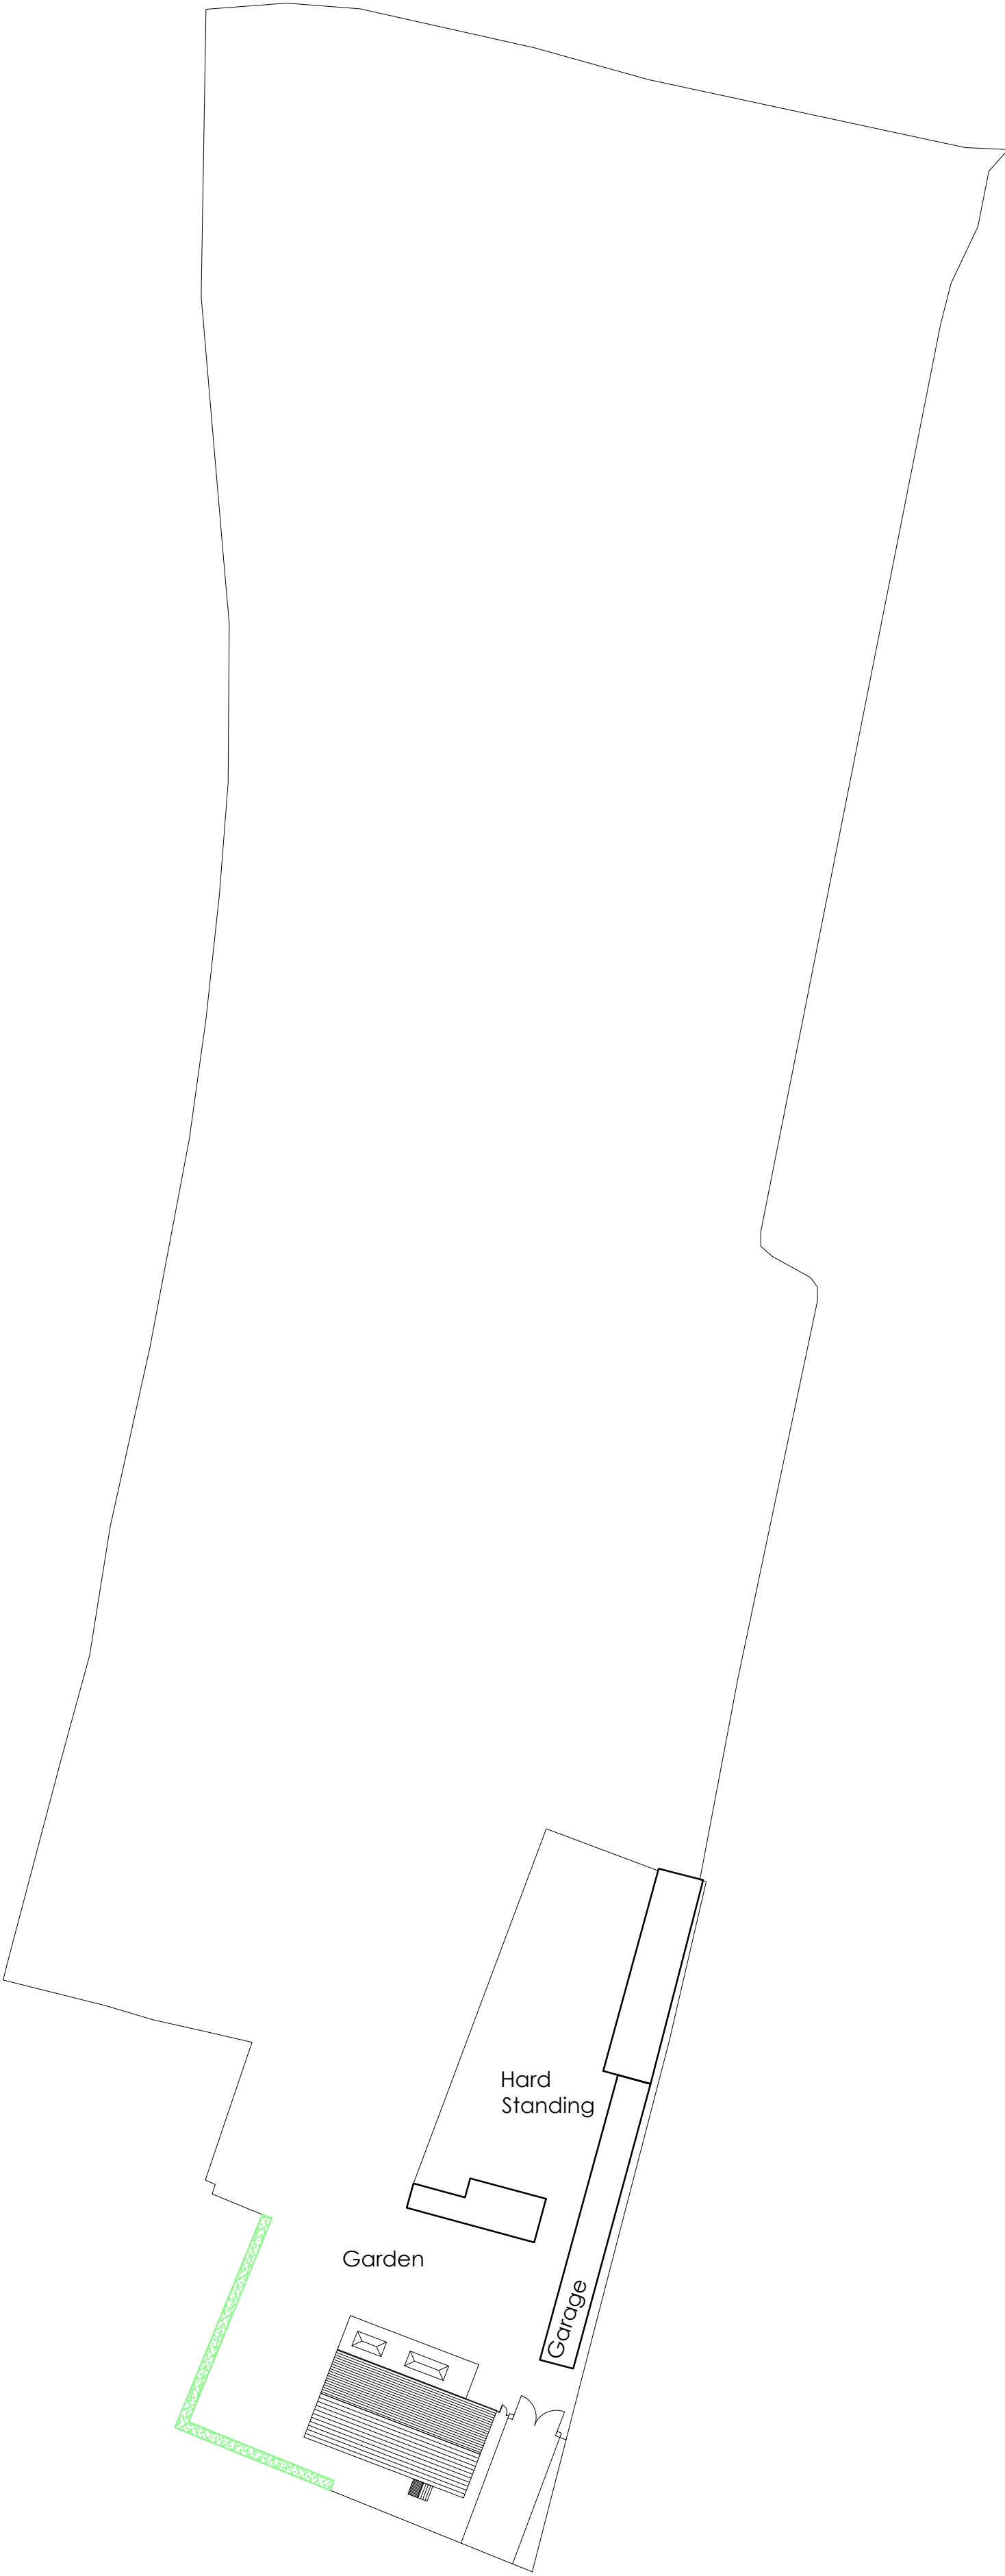

SITE PLAN AS PROPOSED
1:500

LOCATION PLAN
1:1250

 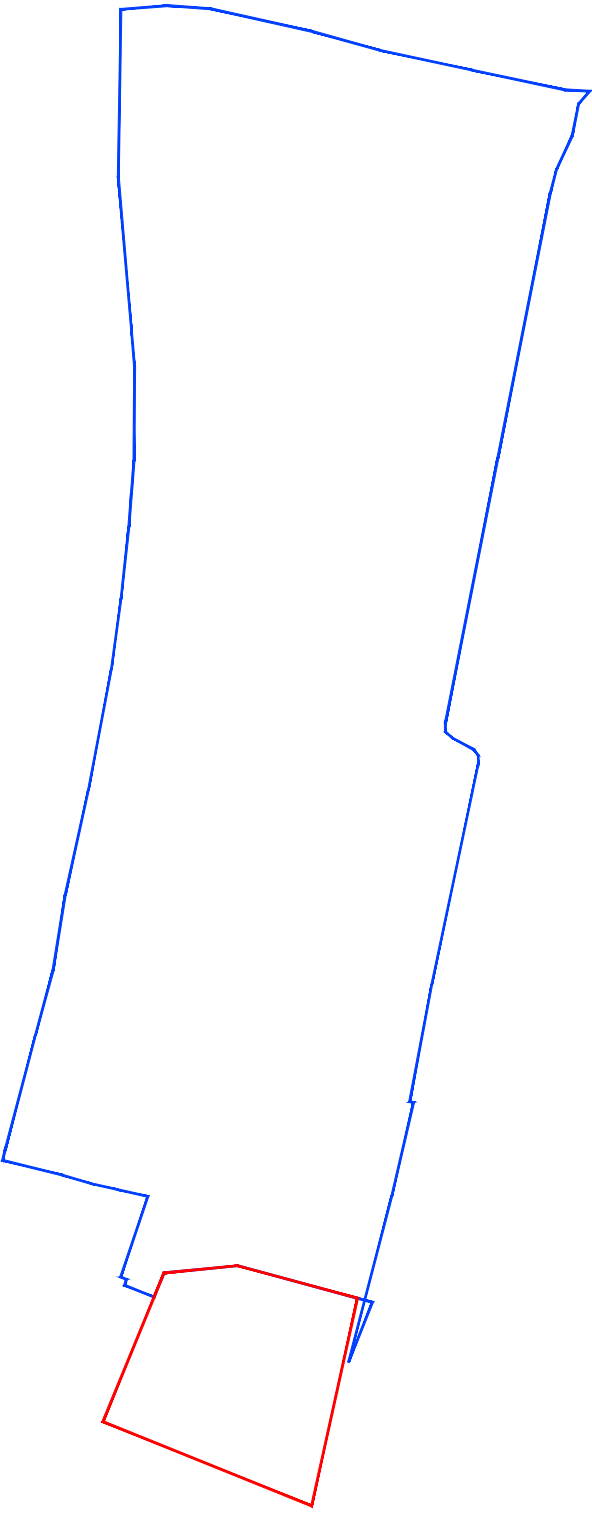

Client	Mr & Mrs Carney			
Job title	Vine Cottage, Netherley Road			
	Widnes, WA8 4XQ			
Drawing title	Location Plan			
	Site Plans			
Scale	Drawn	Checked	Date	
as stated @A1	ST		March 2021	
Job number	Drawing number	Rev		
-----	01	D		