





PROPOSED FRONT ELEVATION
1:100

PROPOSED REAR ELEVATION
1:100

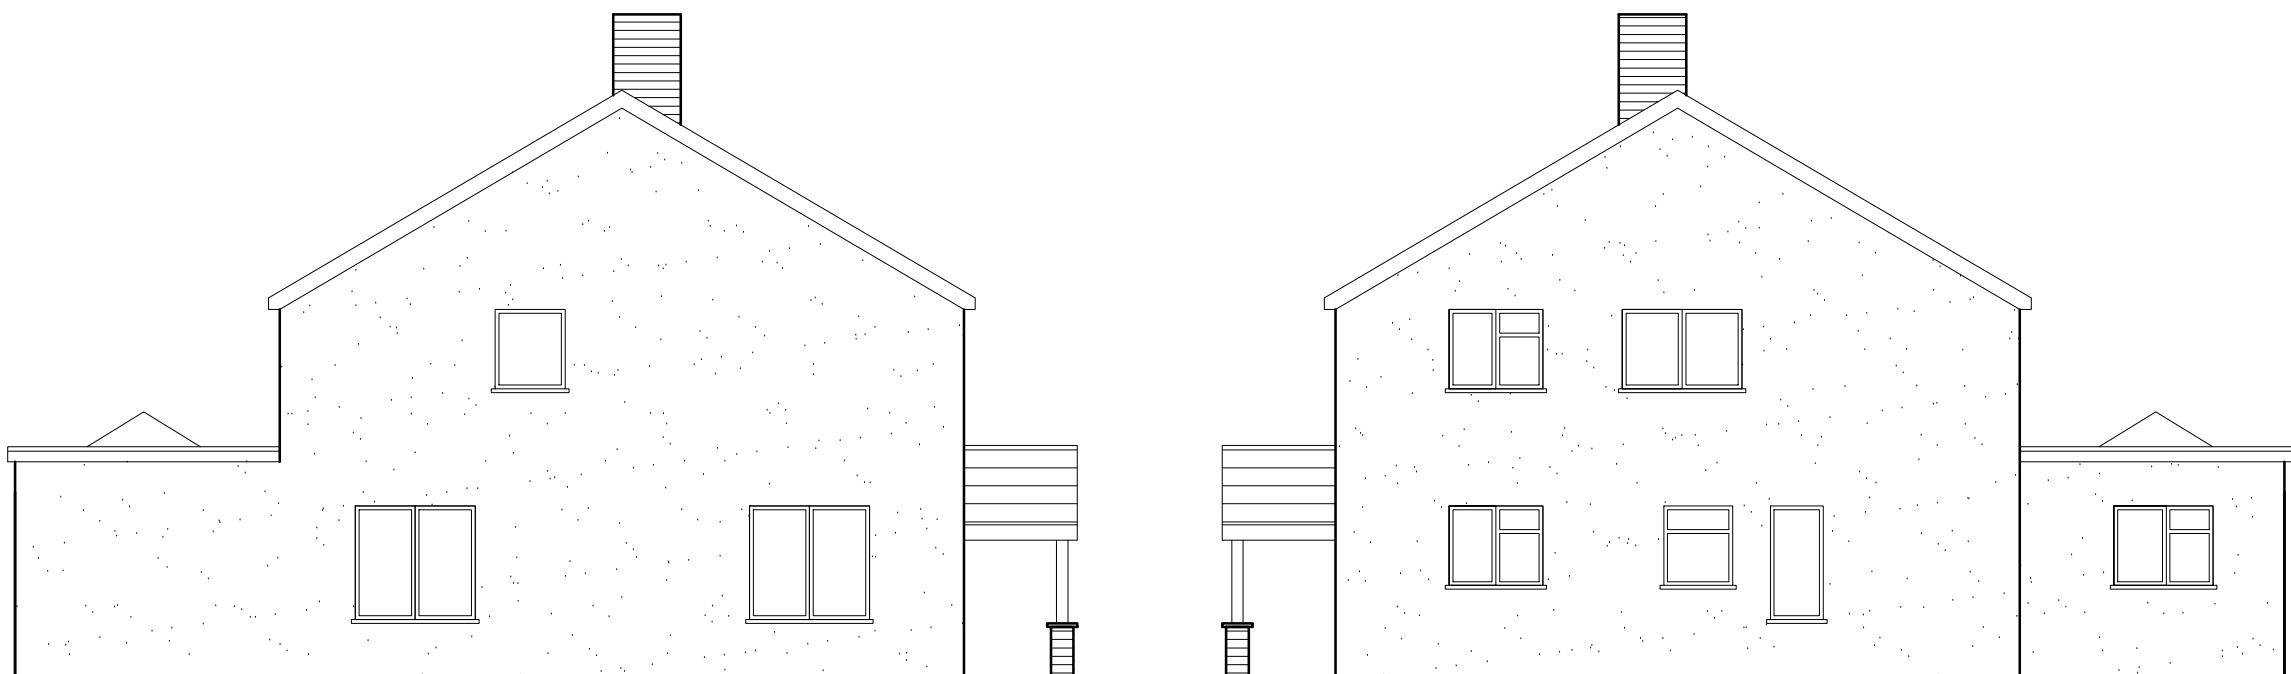


PROPOSED SIDE ELEVATION
1:100


PROPOSED SIDE ELEVATION
1:100

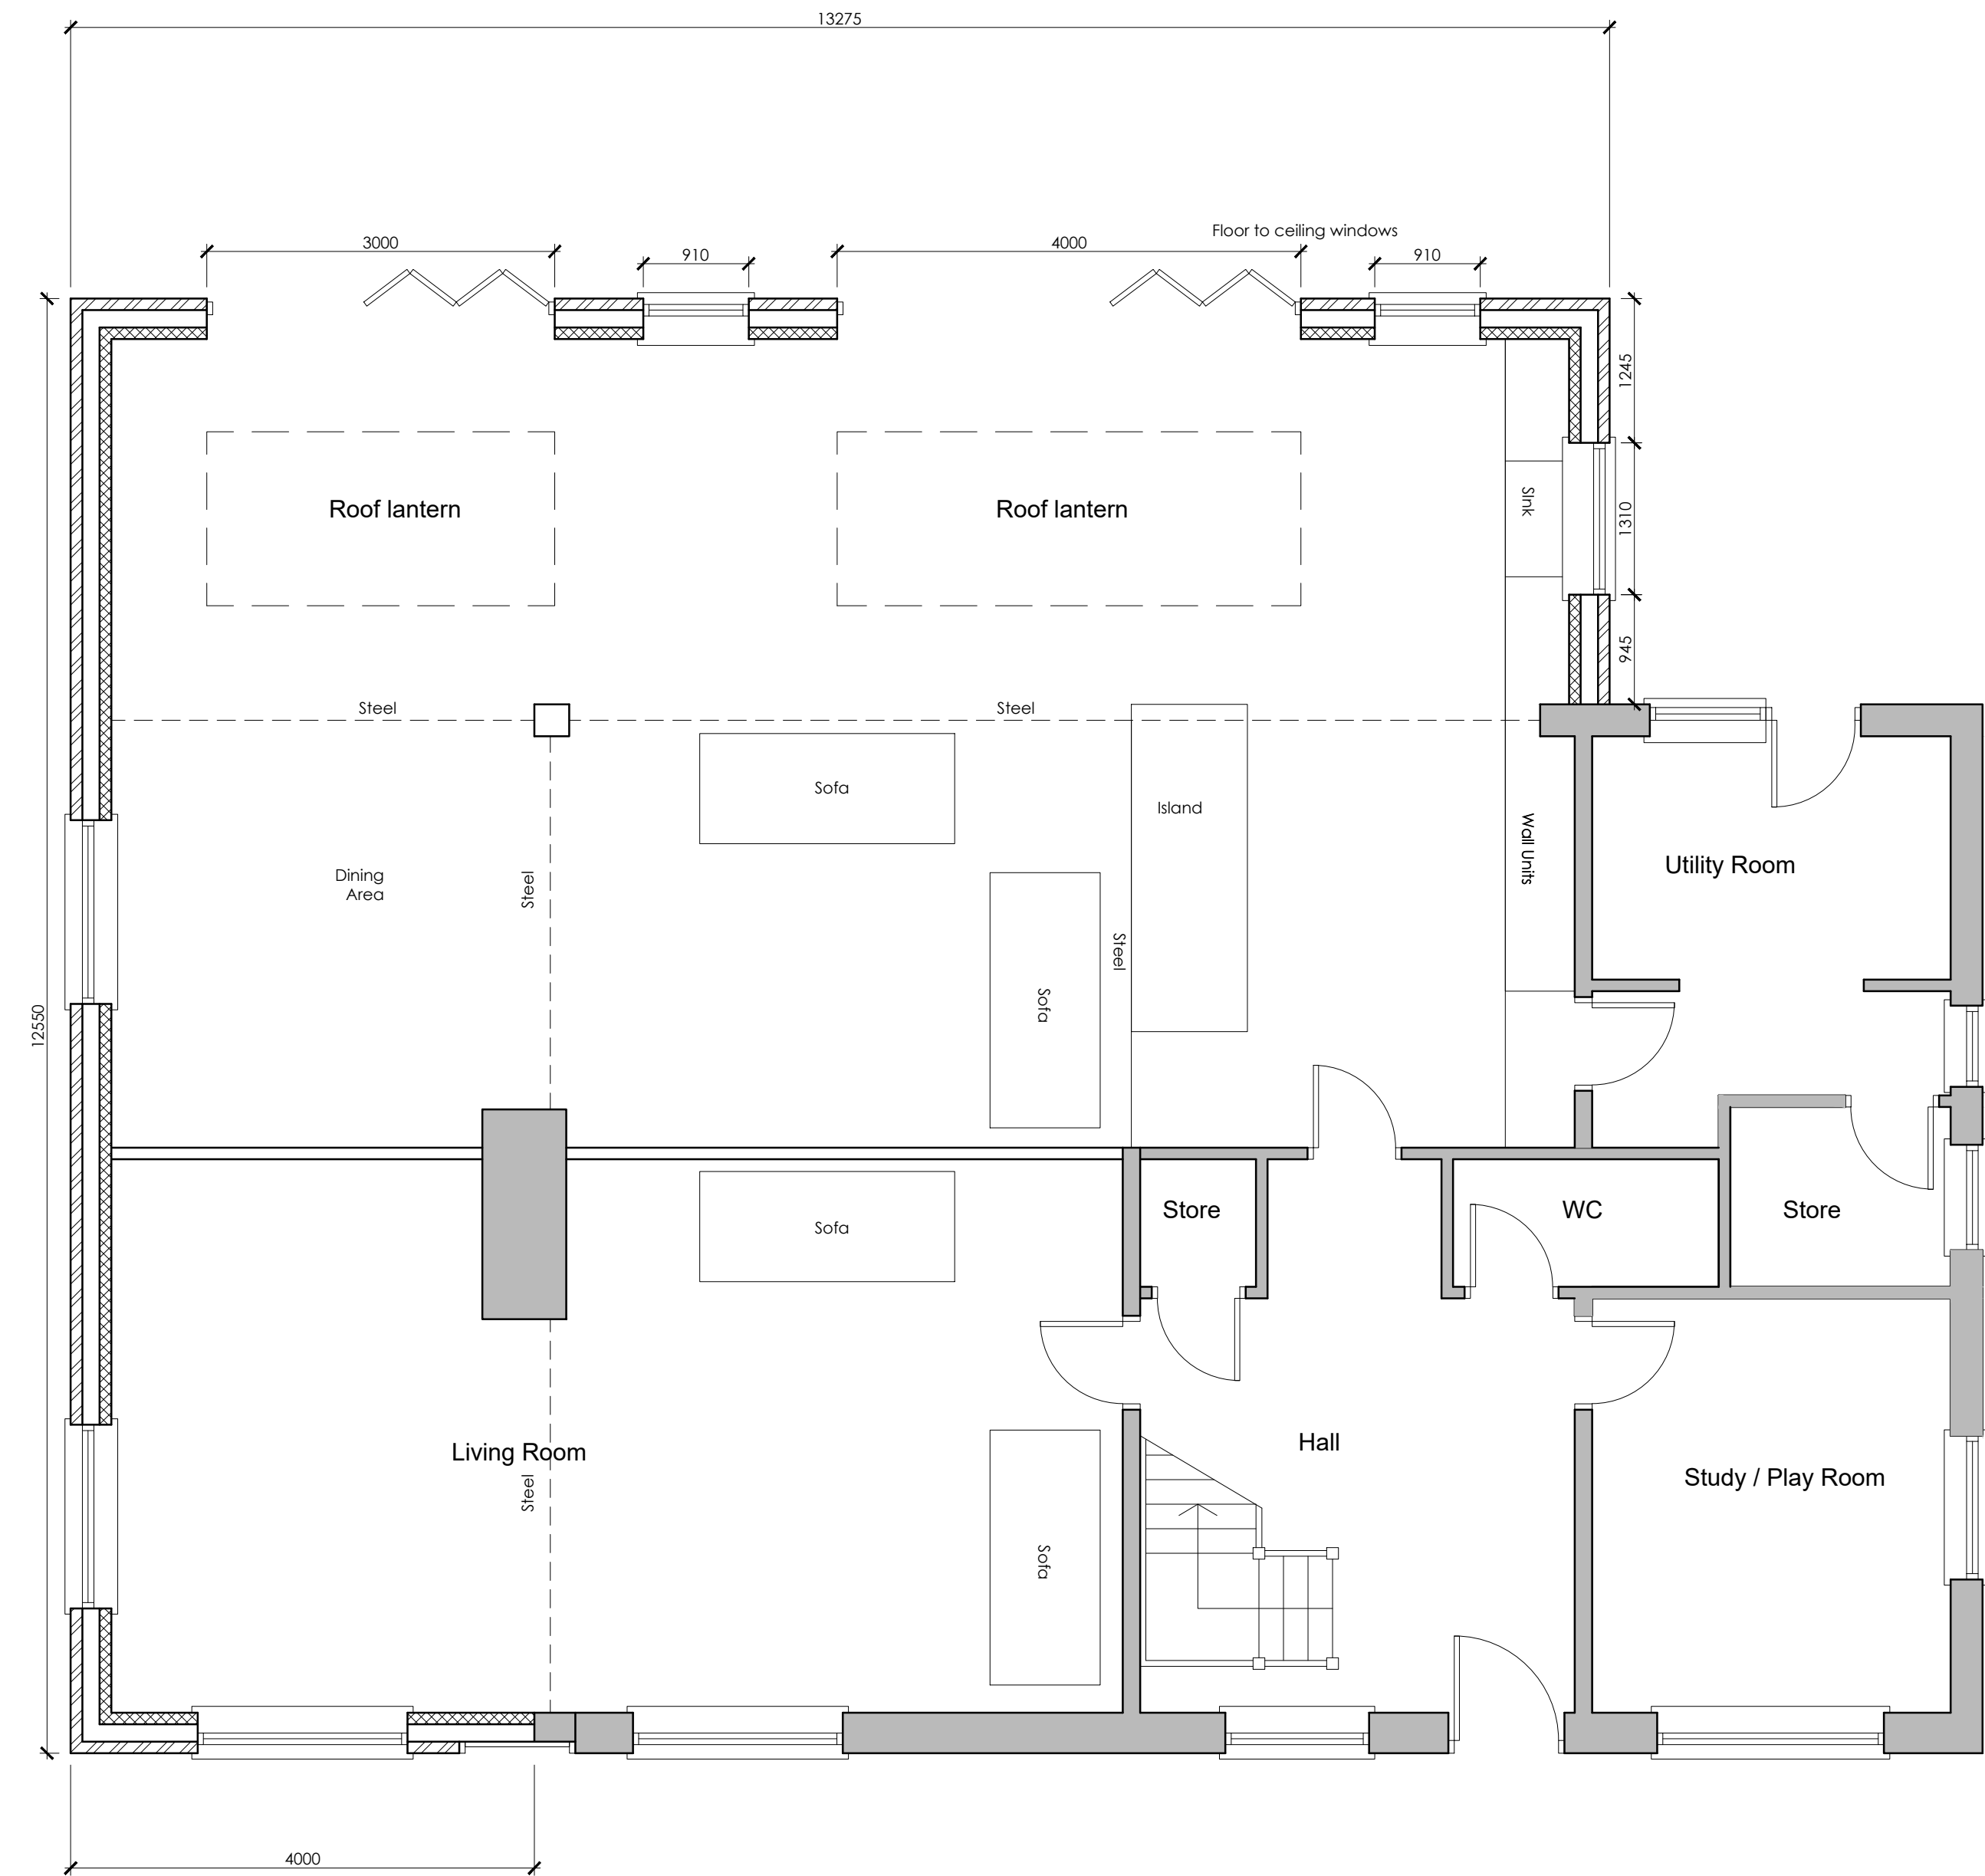

PROPOSED GROUND FLOOR
1:50

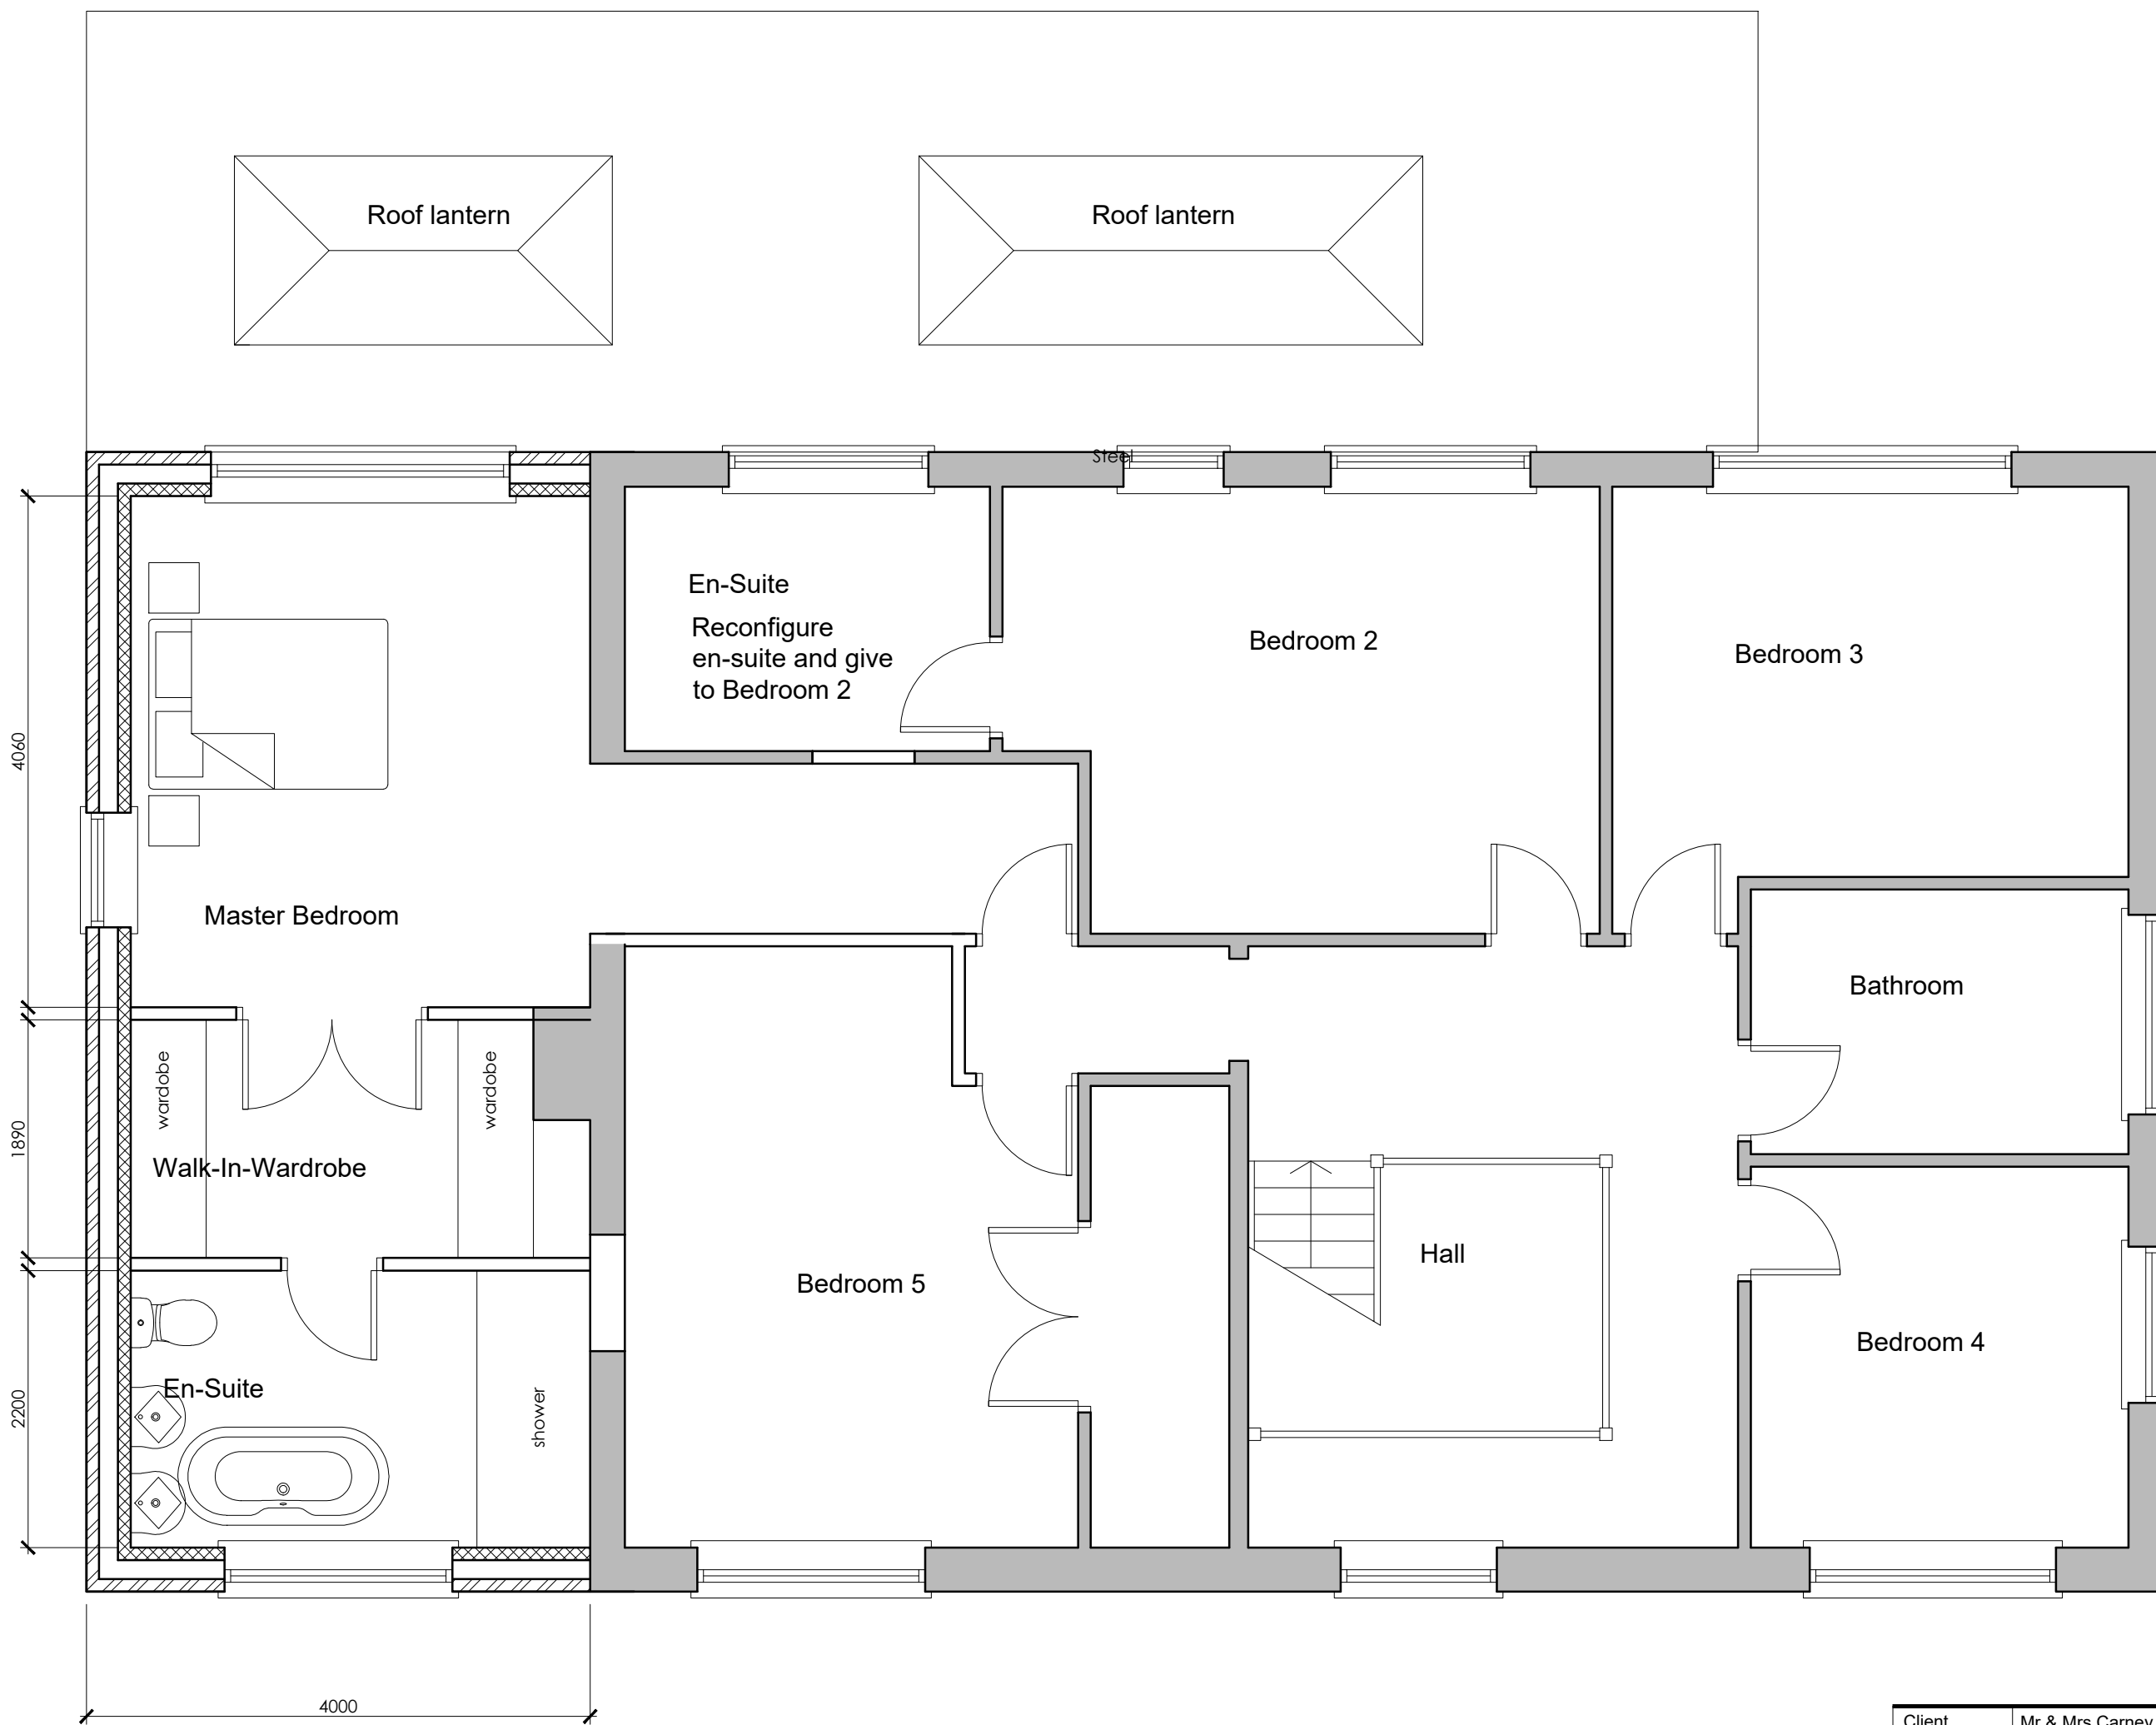

PROPOSED FIRST FLOOR
1:50

 

Client	Mr & Mrs Carney		
Job title	Vine Cottage, Netherley Road		
	Widnes, WA8 4XQ		
Drawing title	PROPOSED PLANS AND ELEVATIONS		
Scale as stated @A1	Drawn ST	Checked Date July 2022	
Job number *****	Drawing number 03	Rev B	