
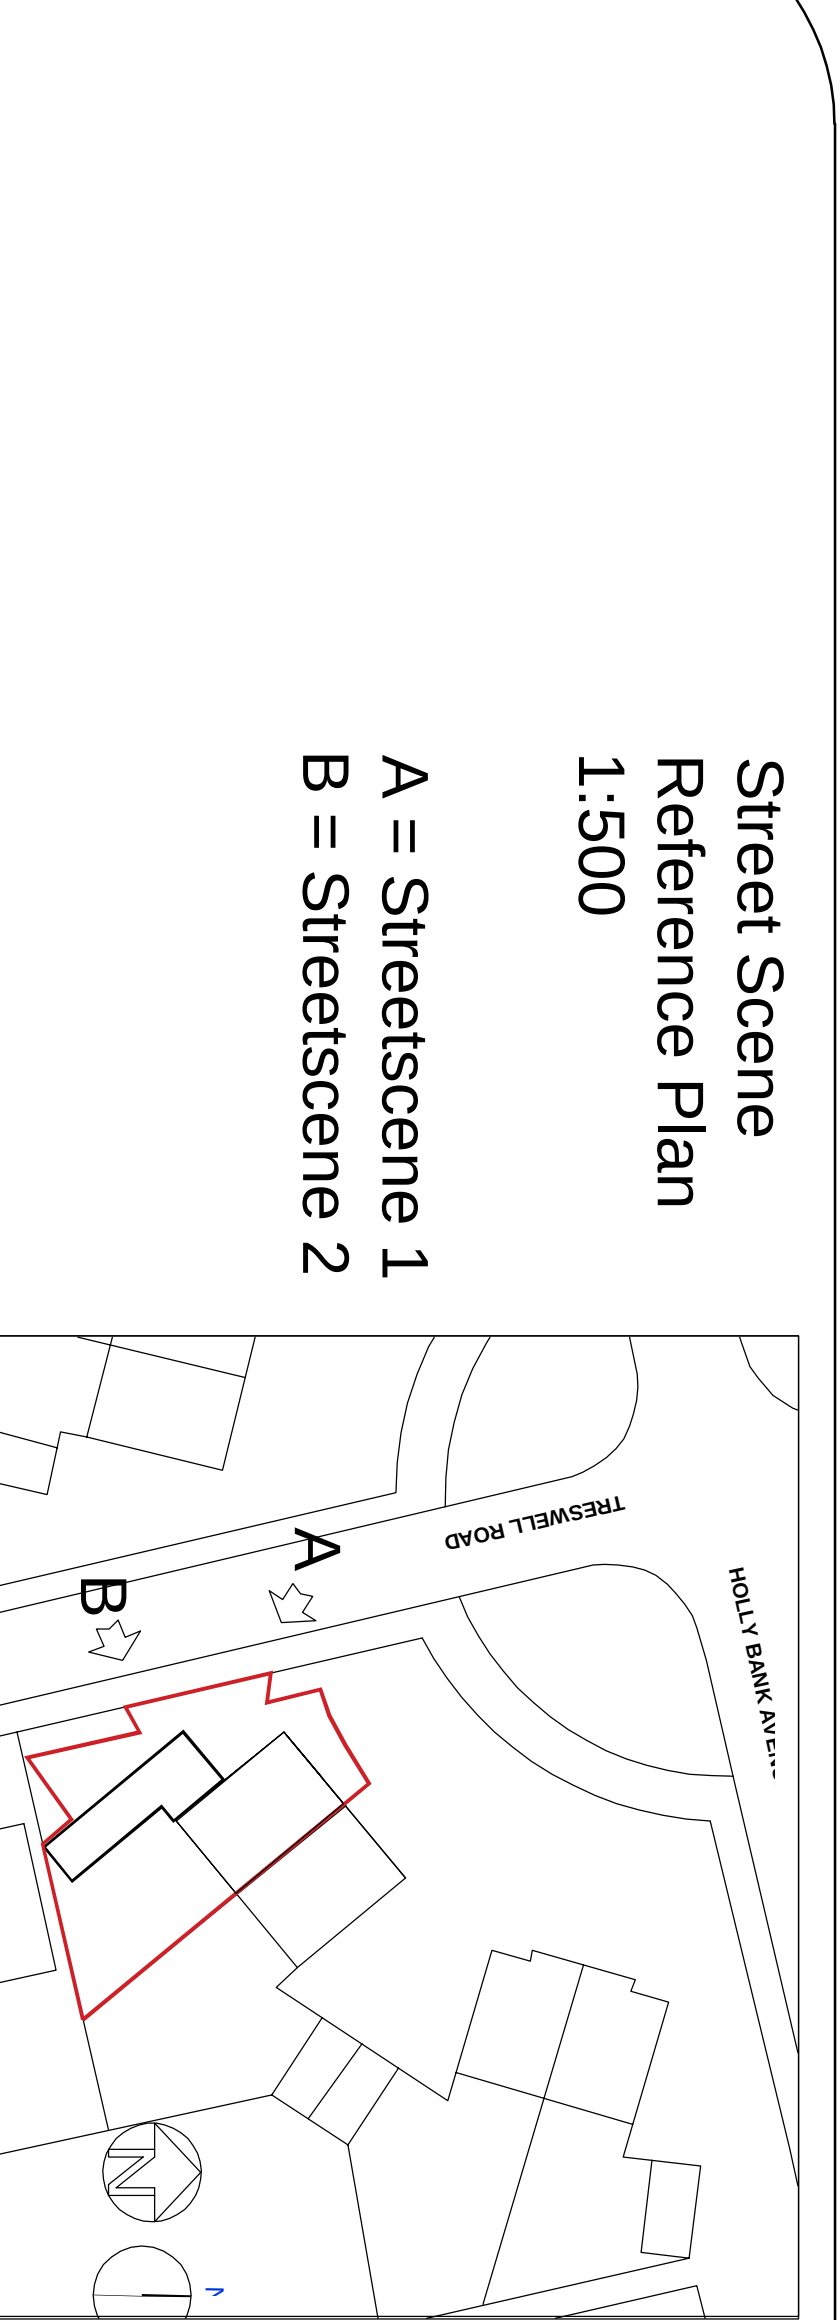
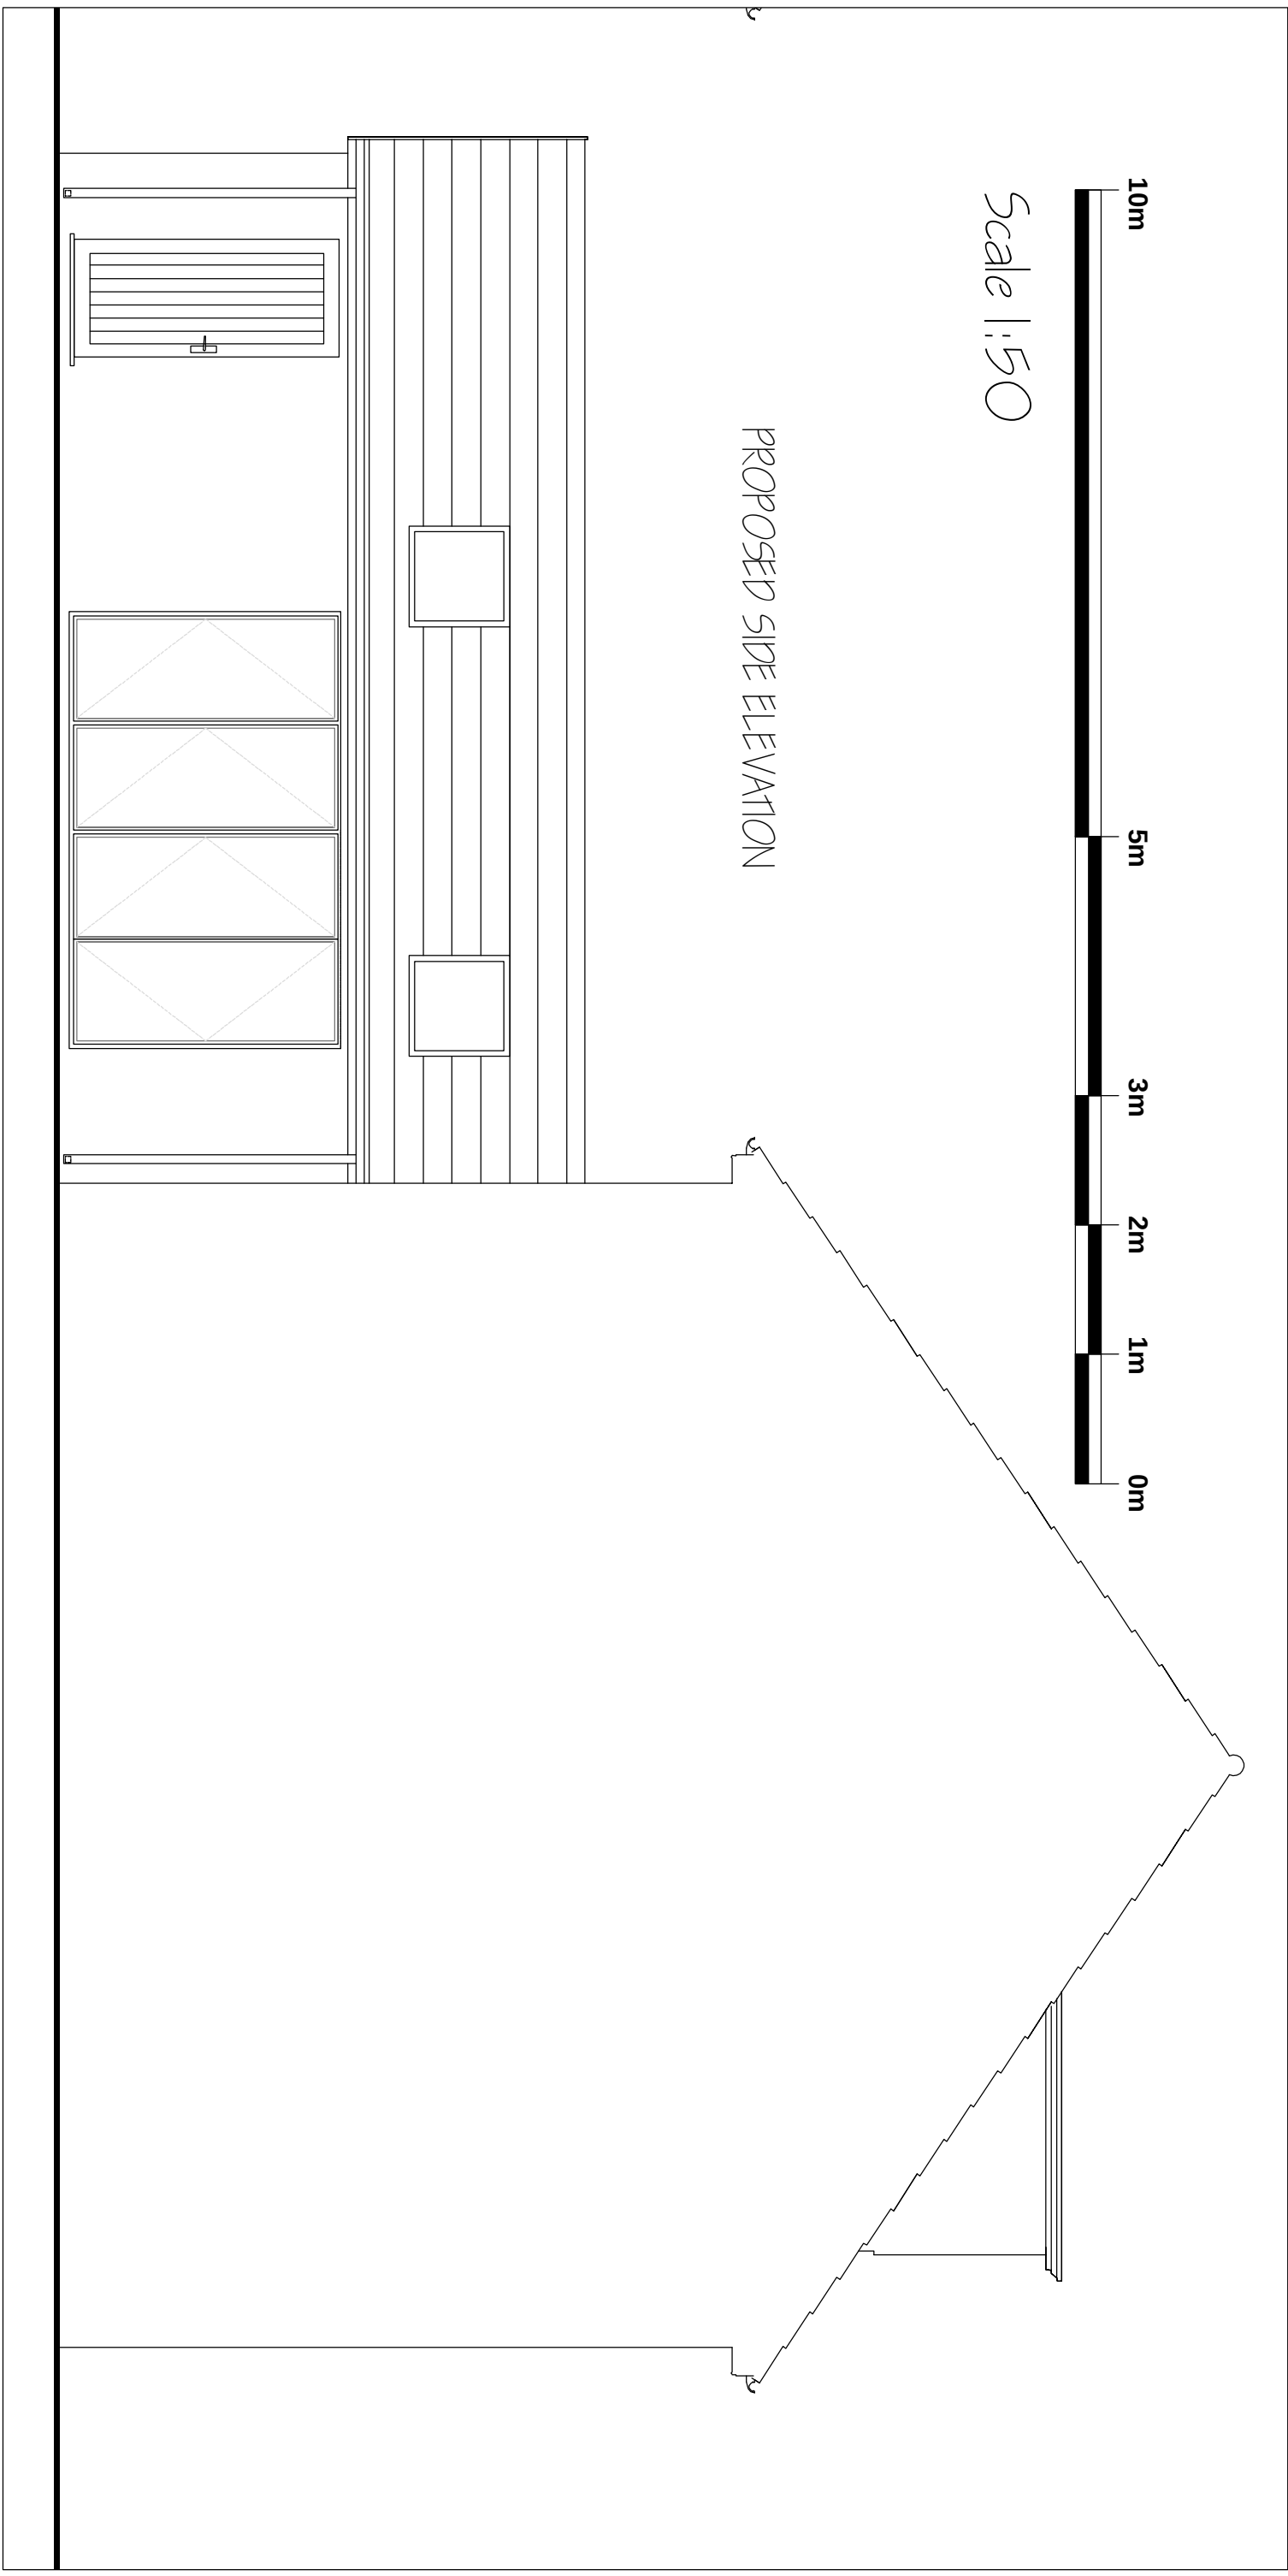
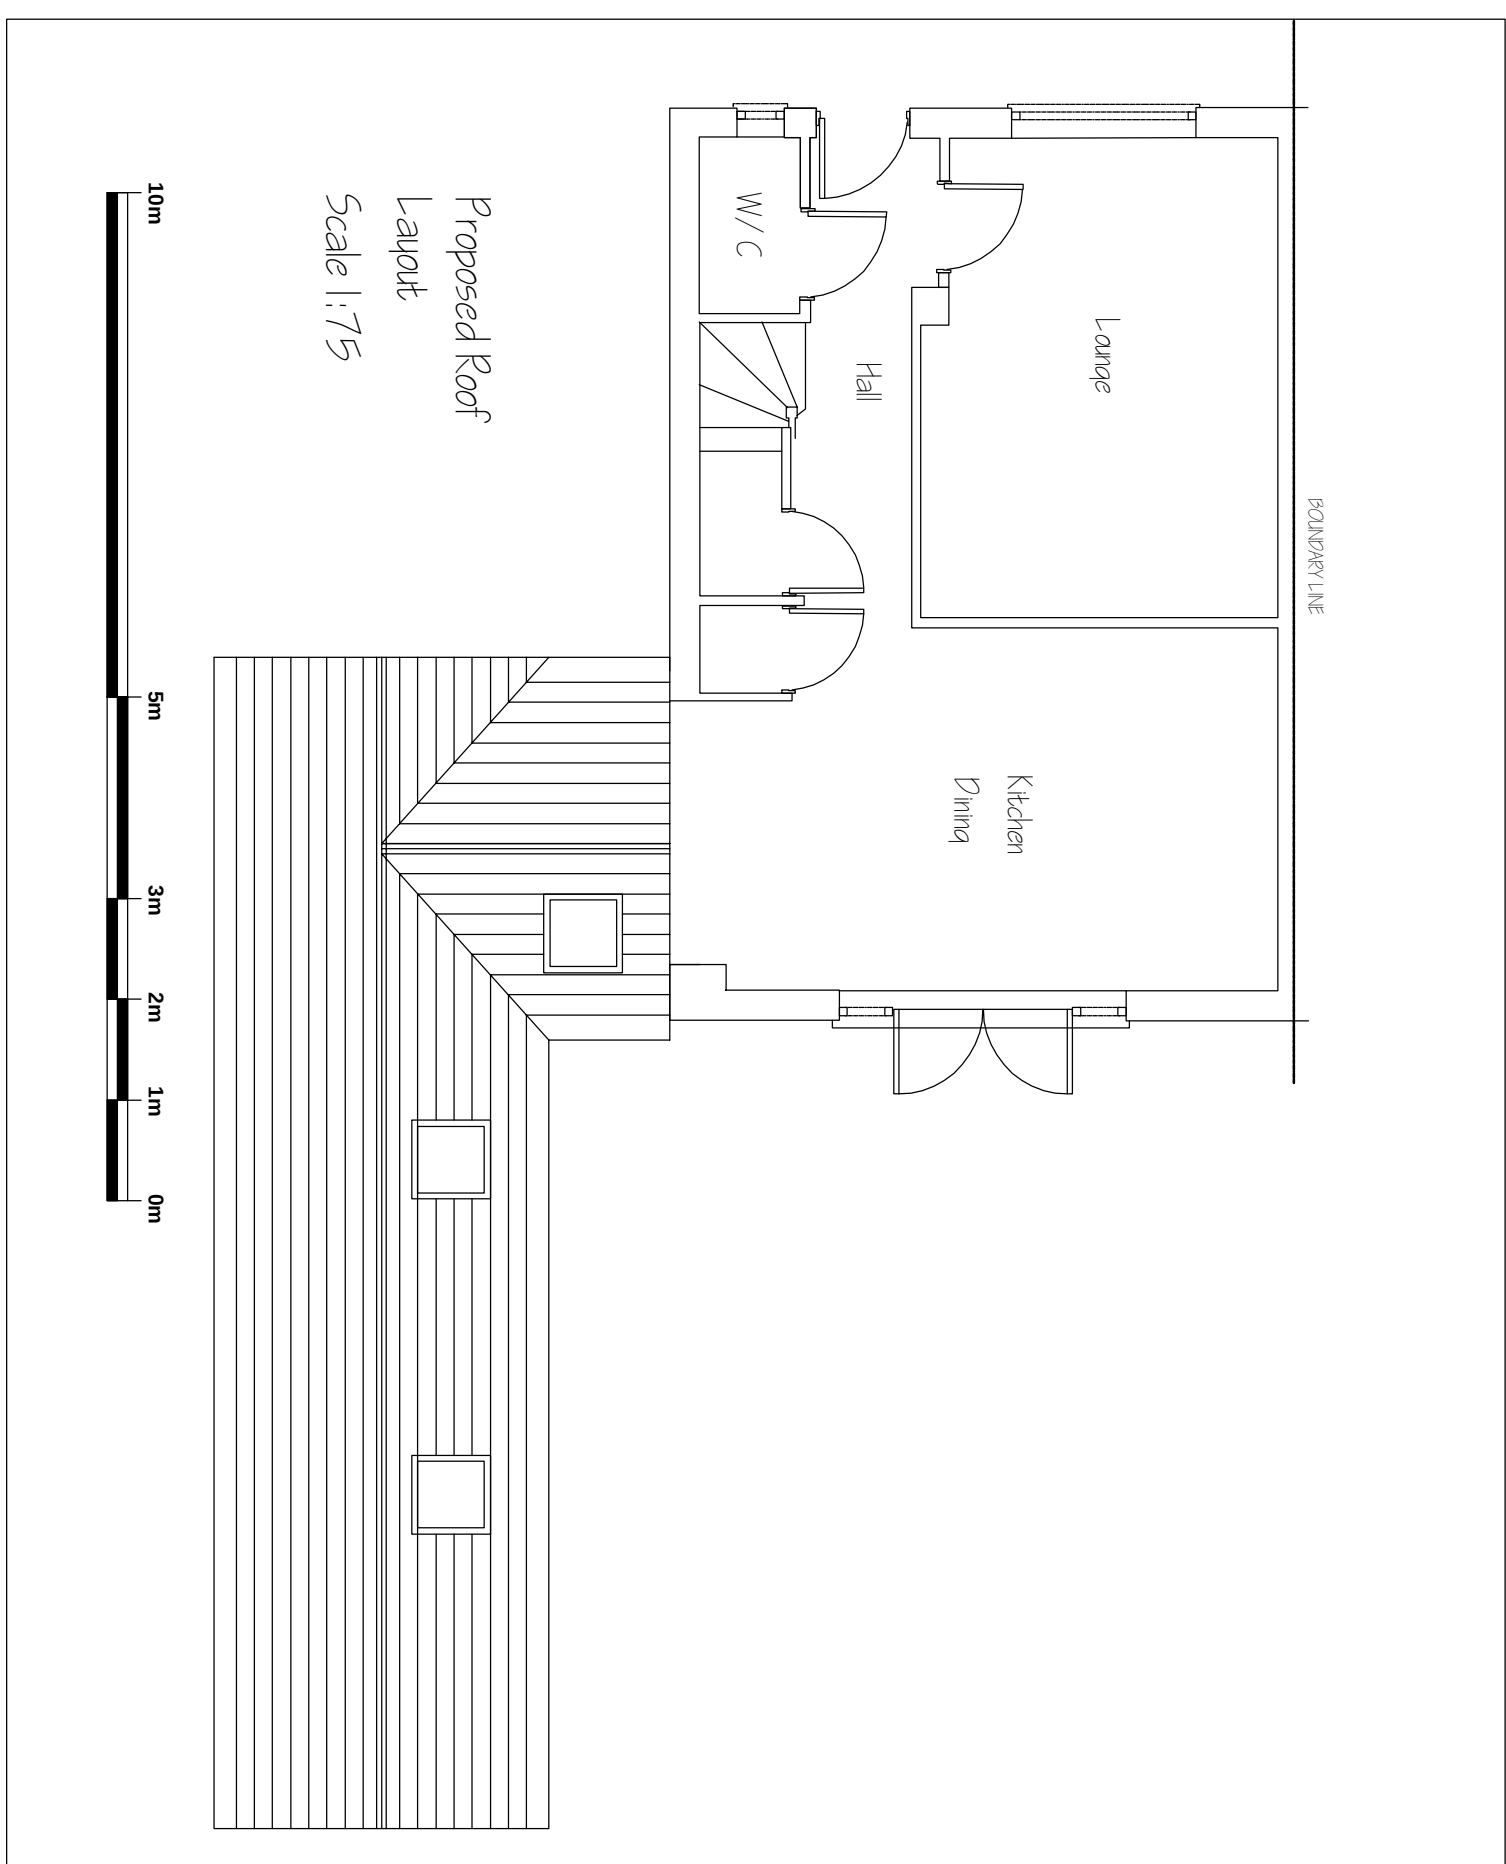
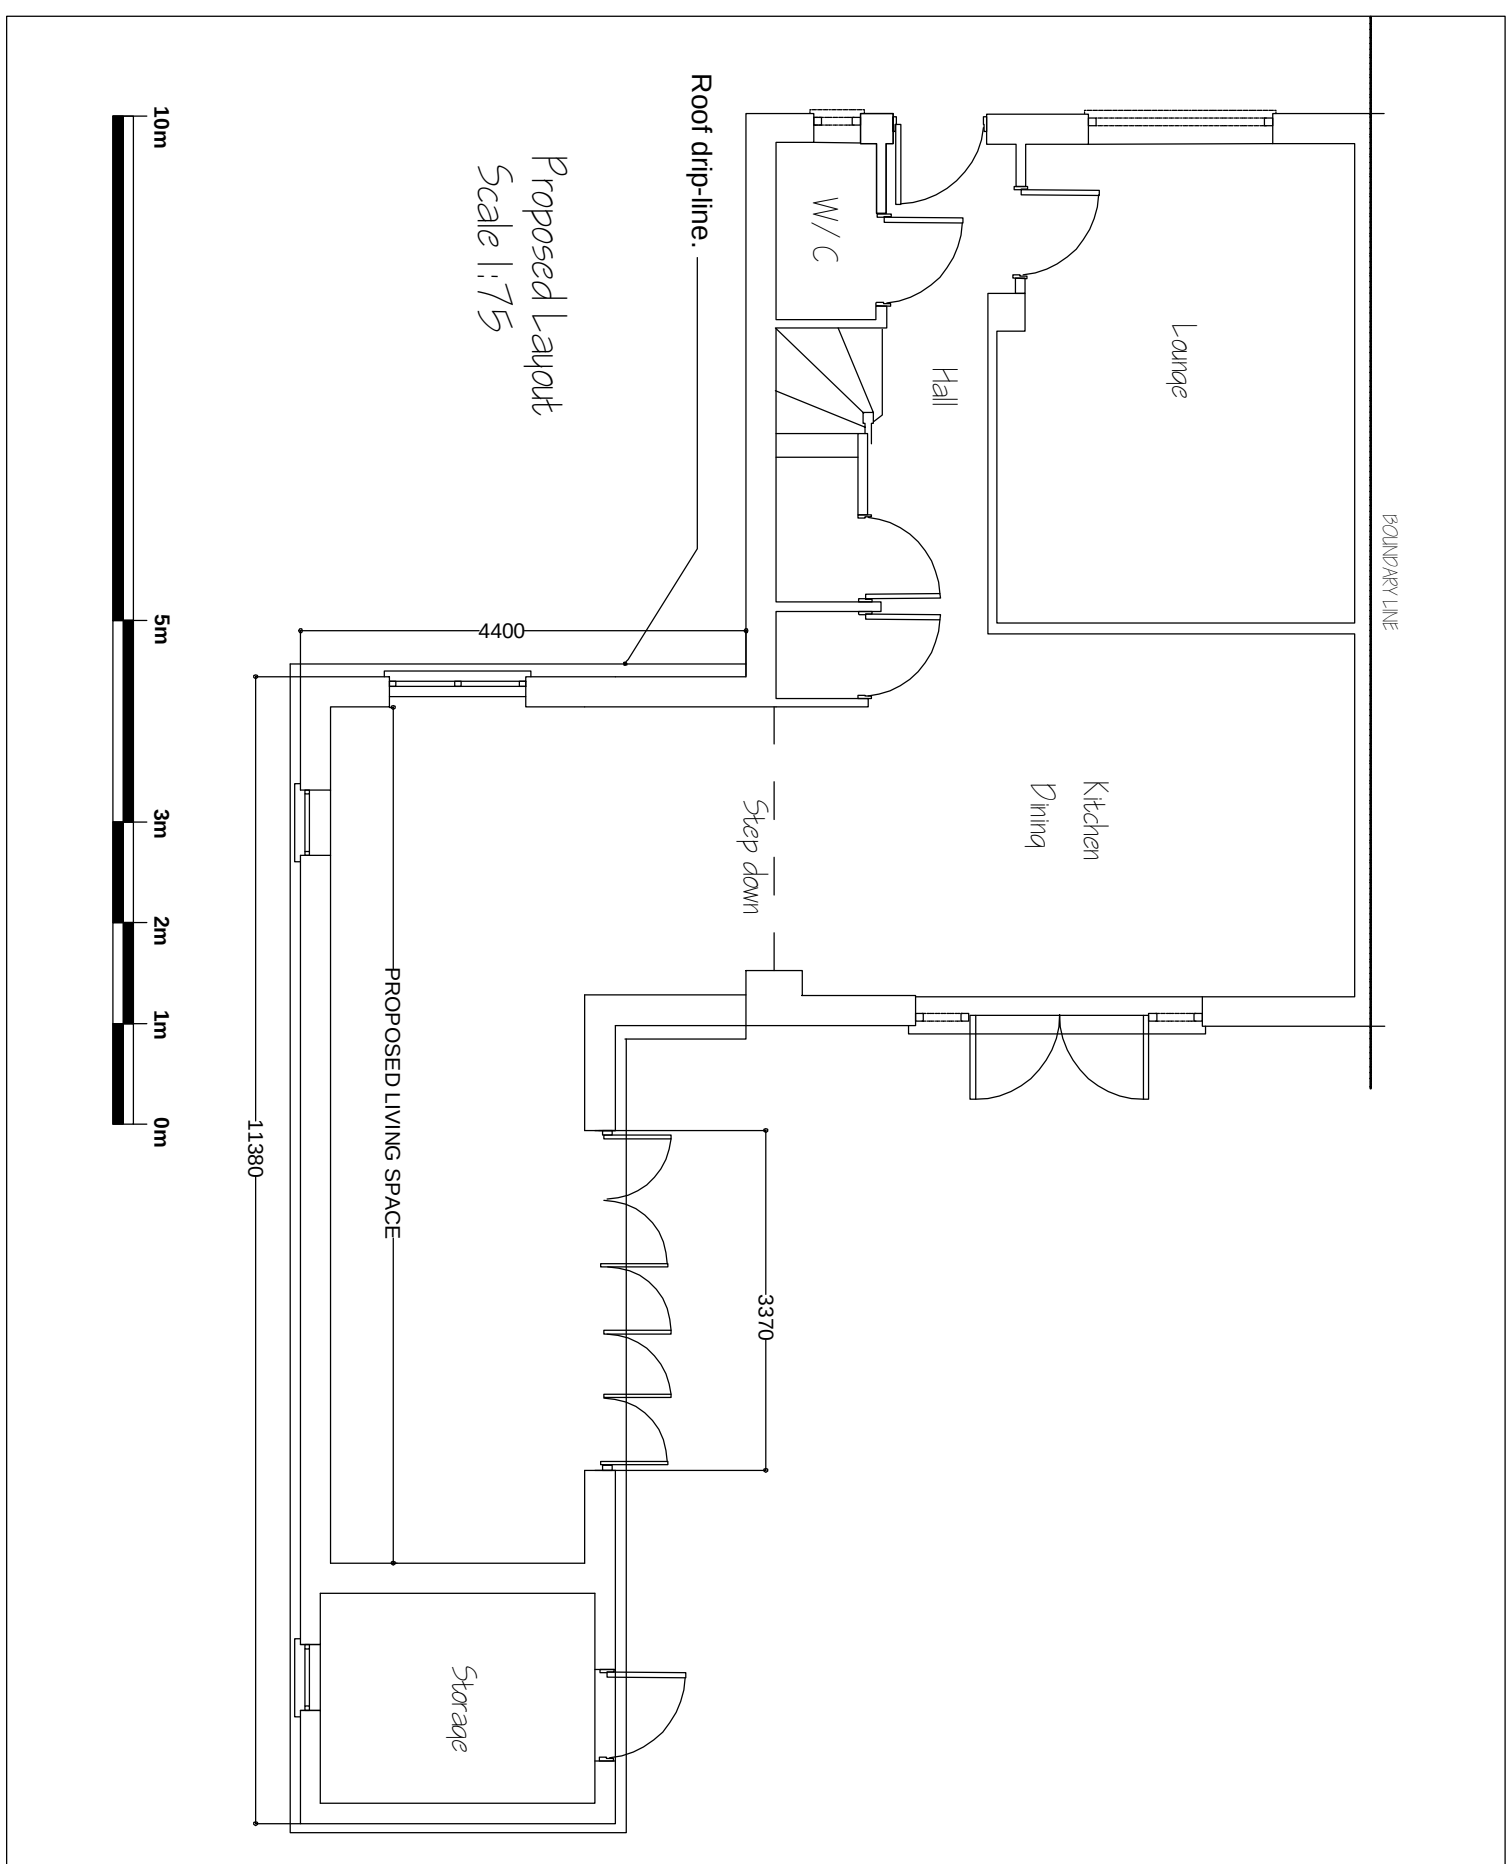
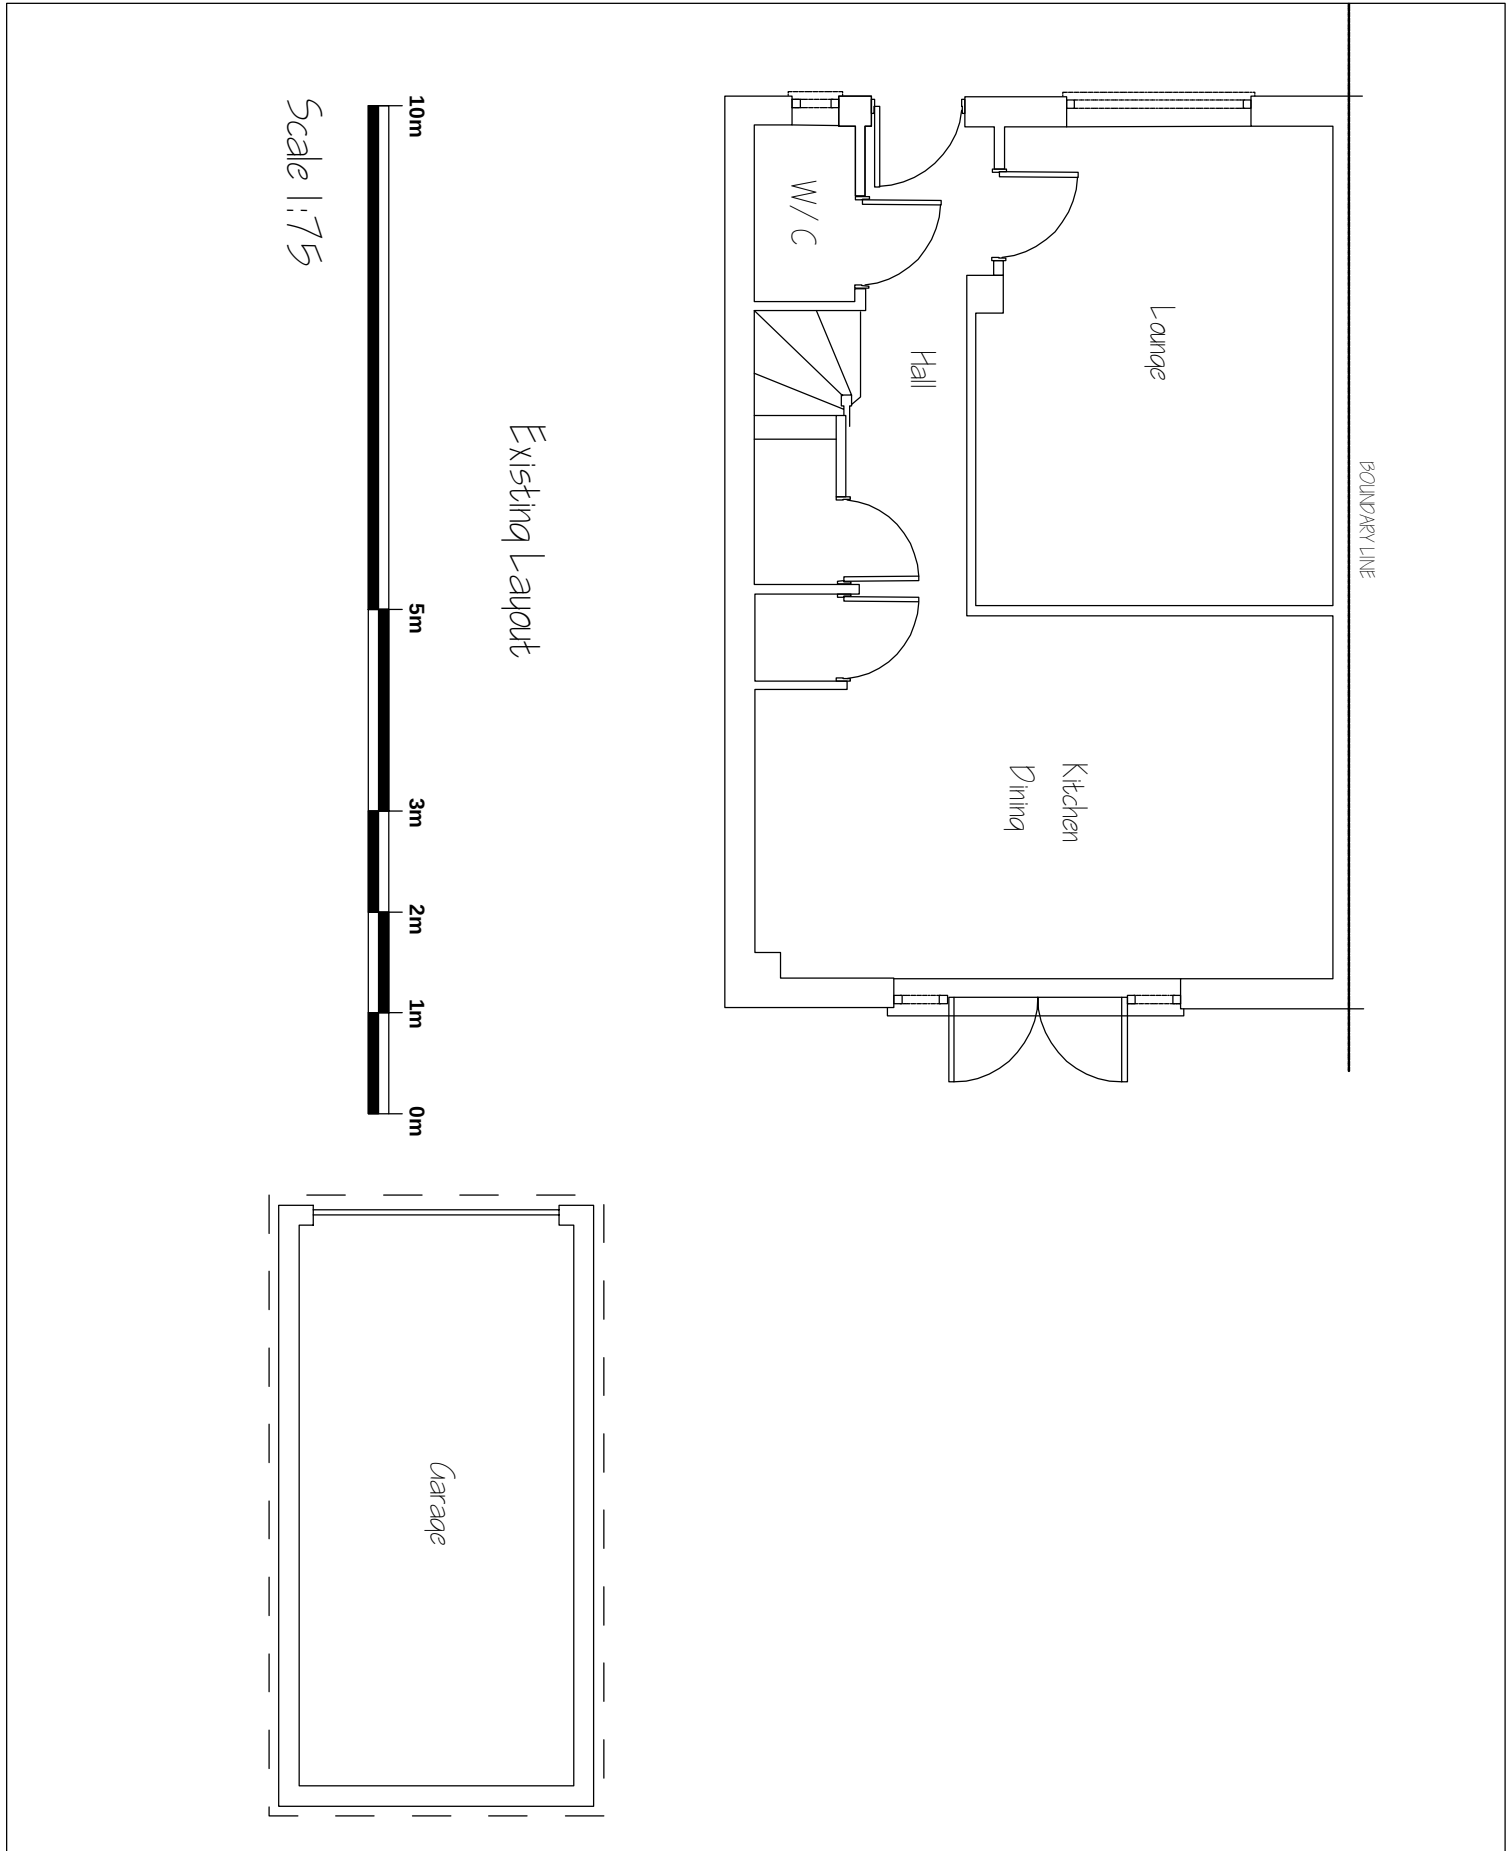
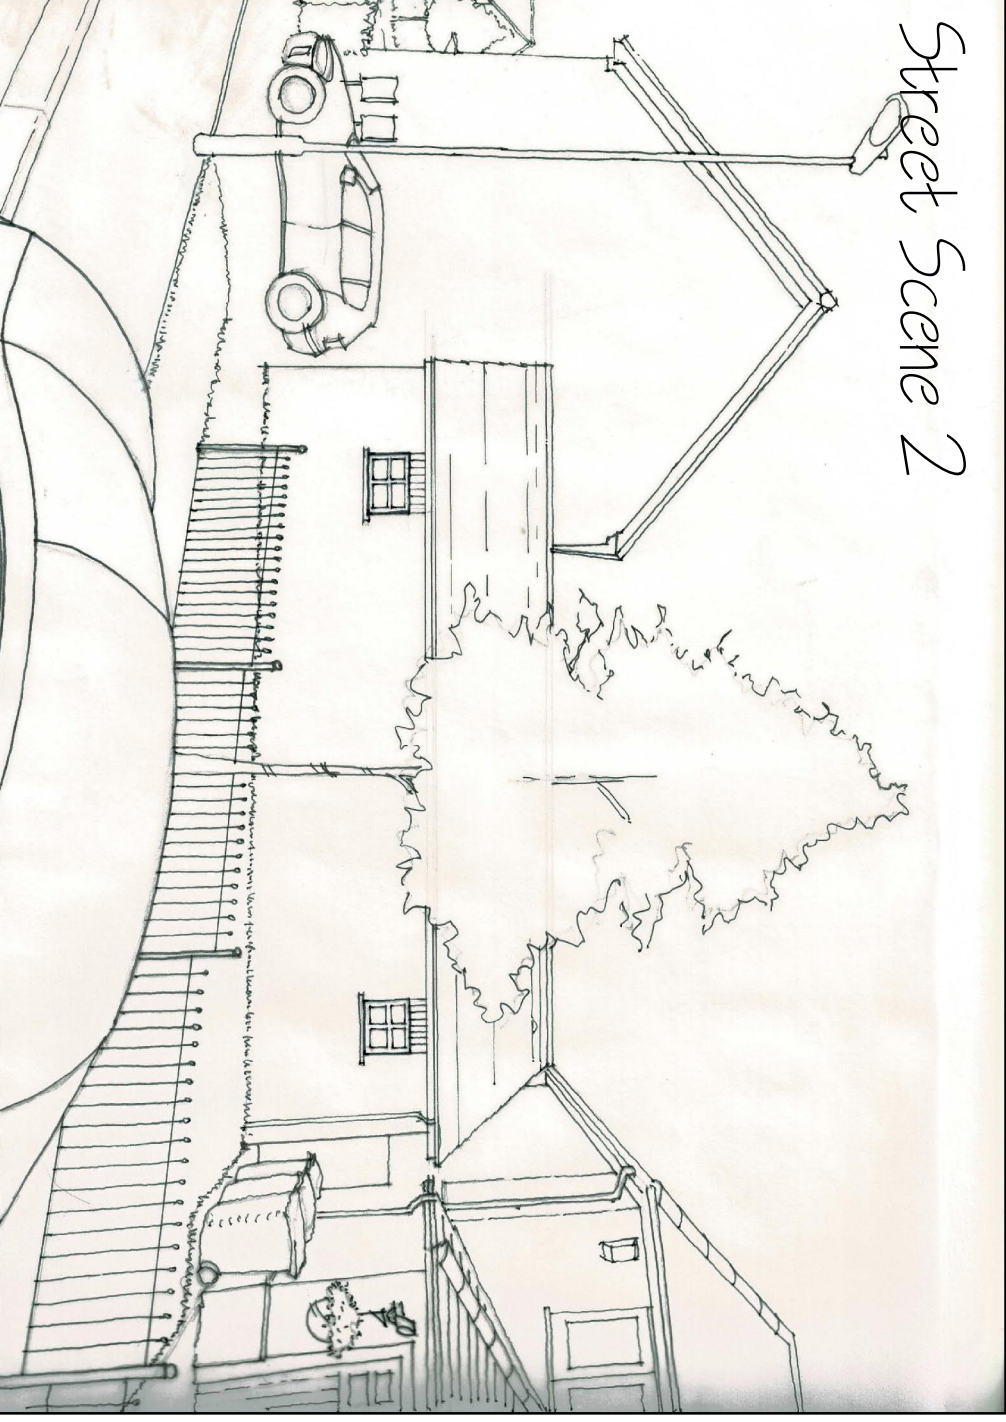
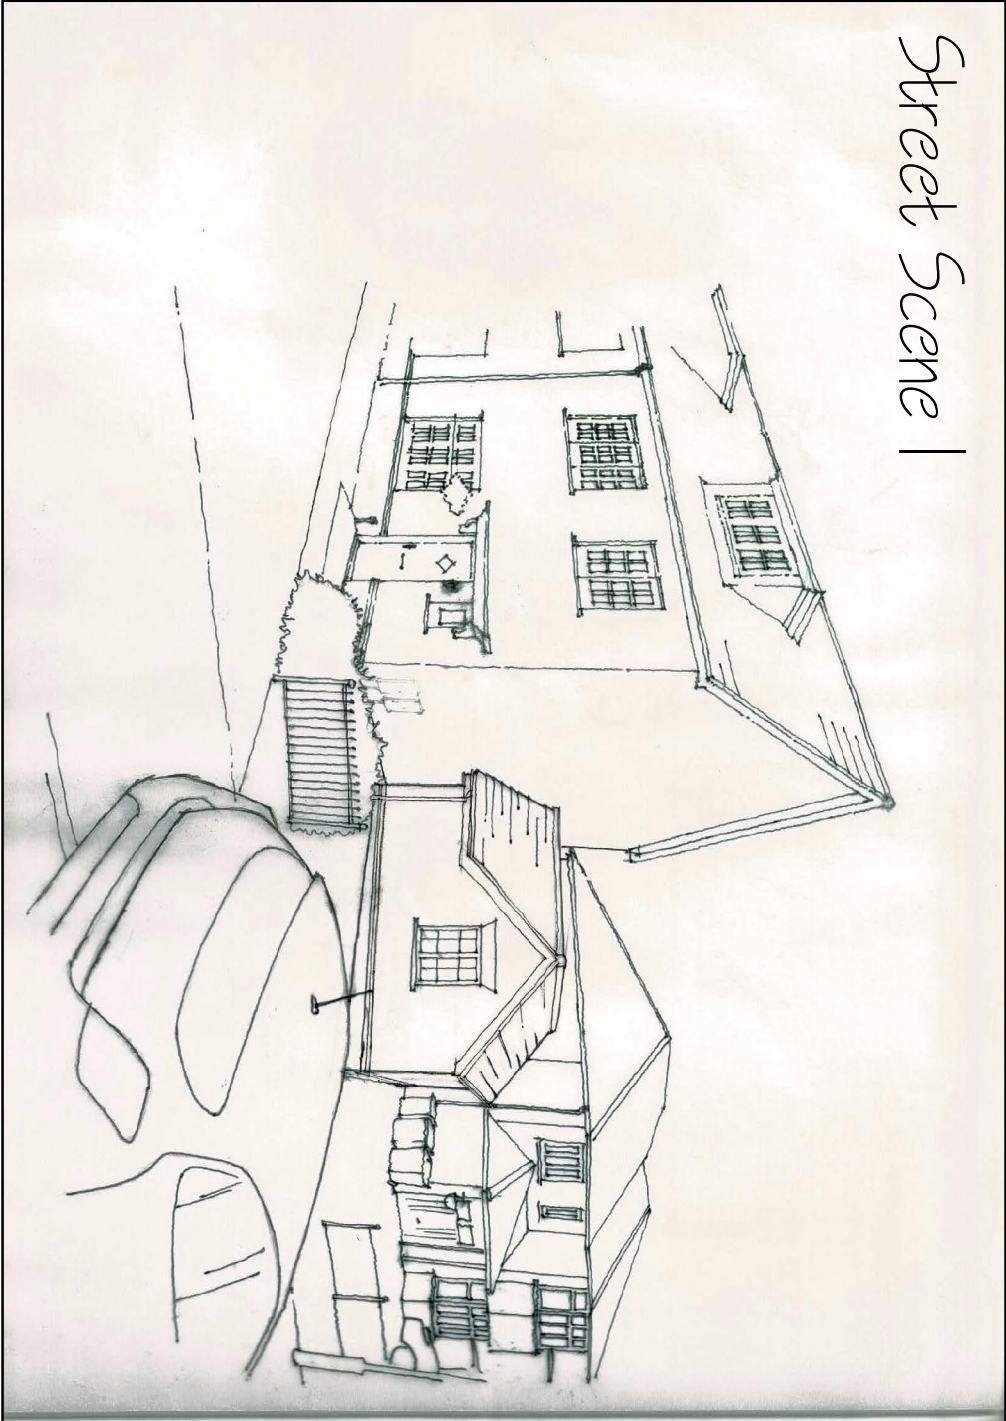
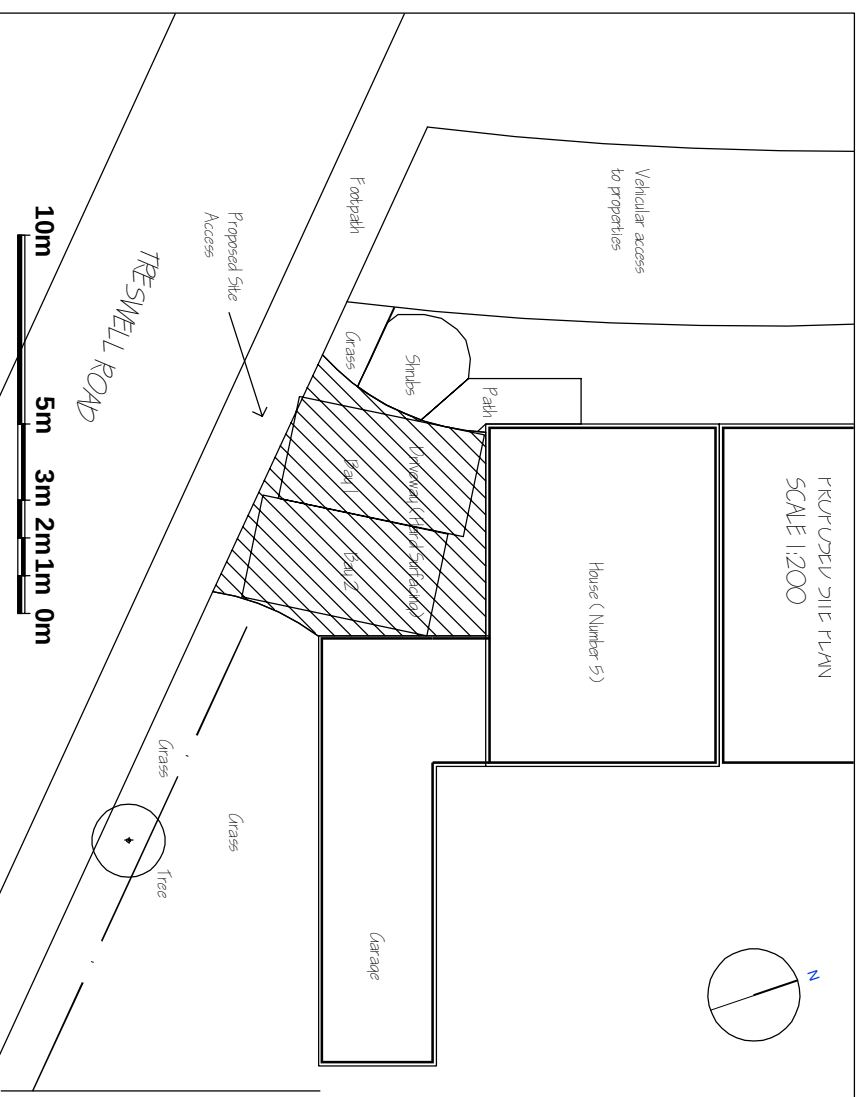
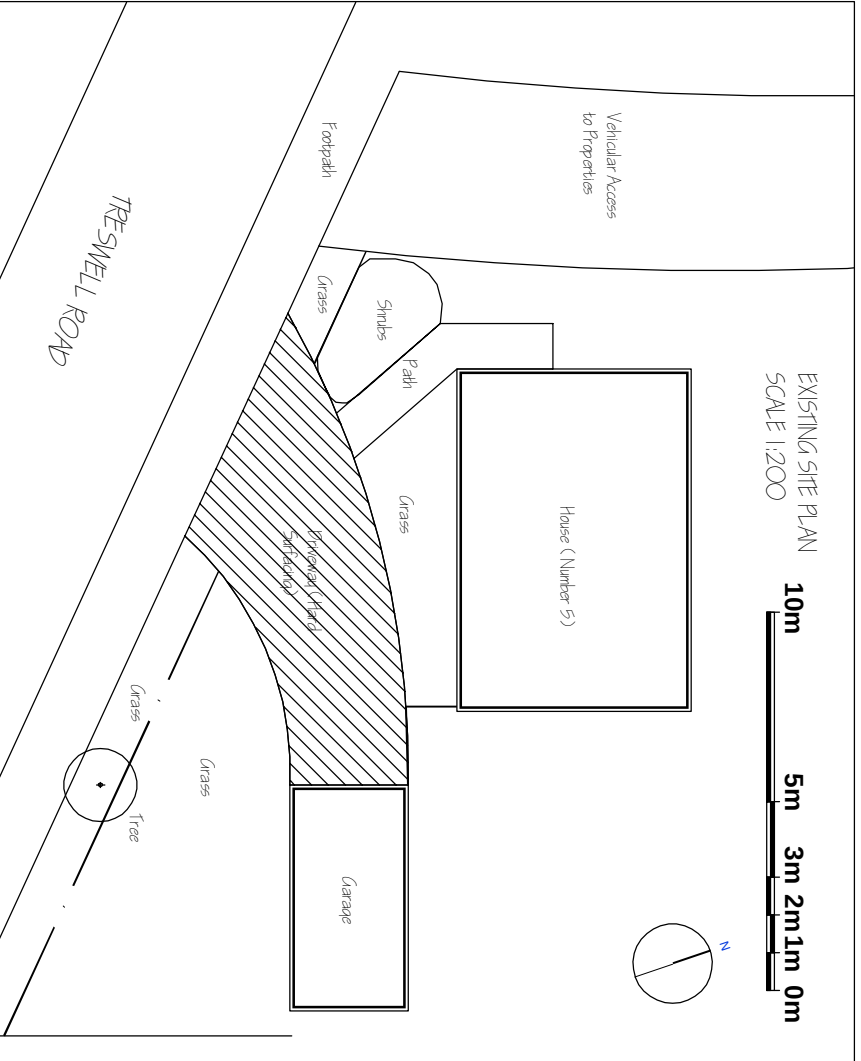
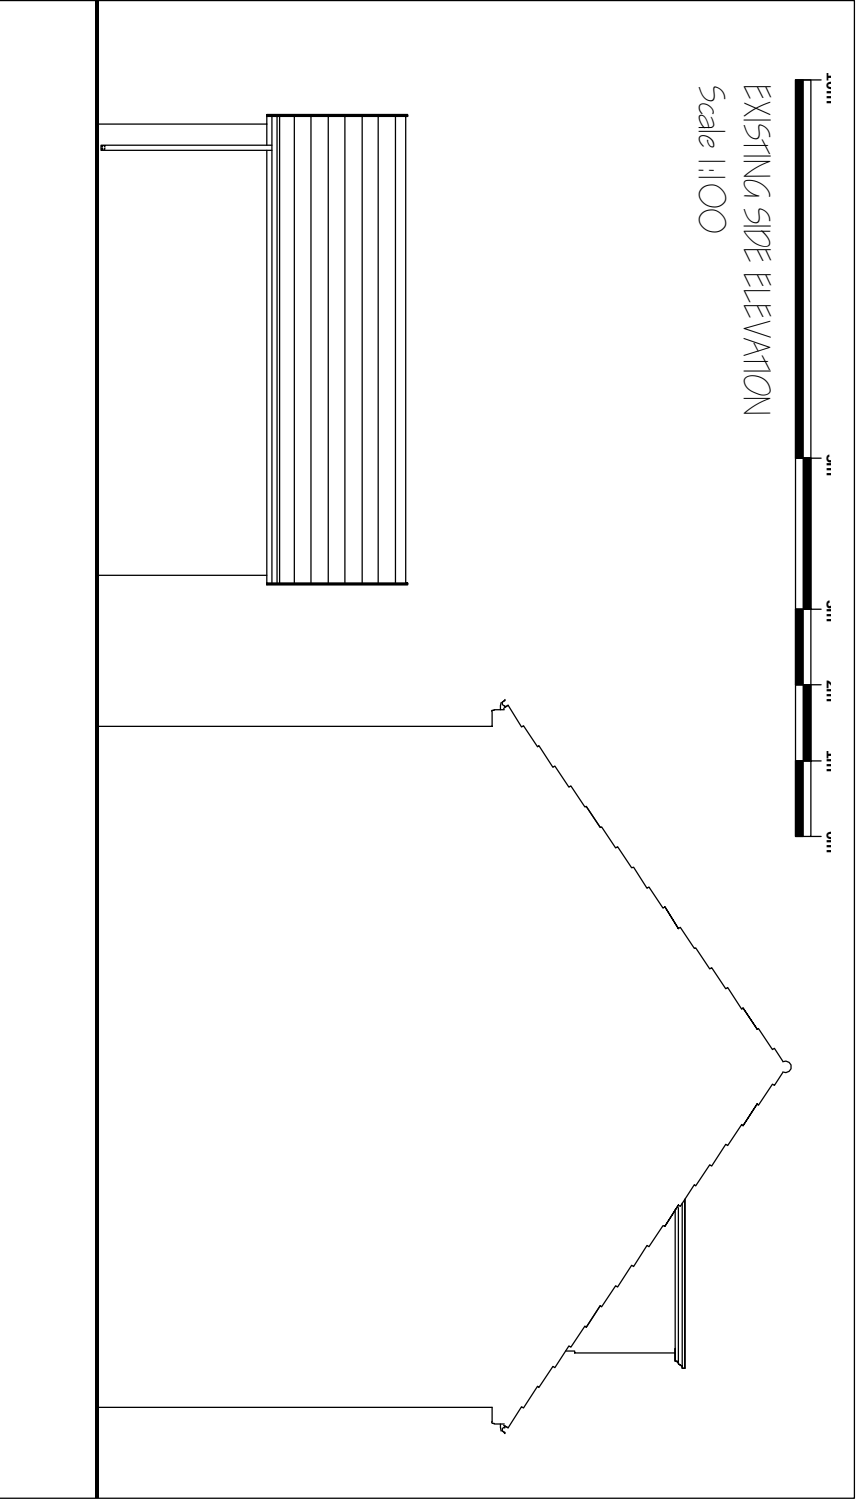
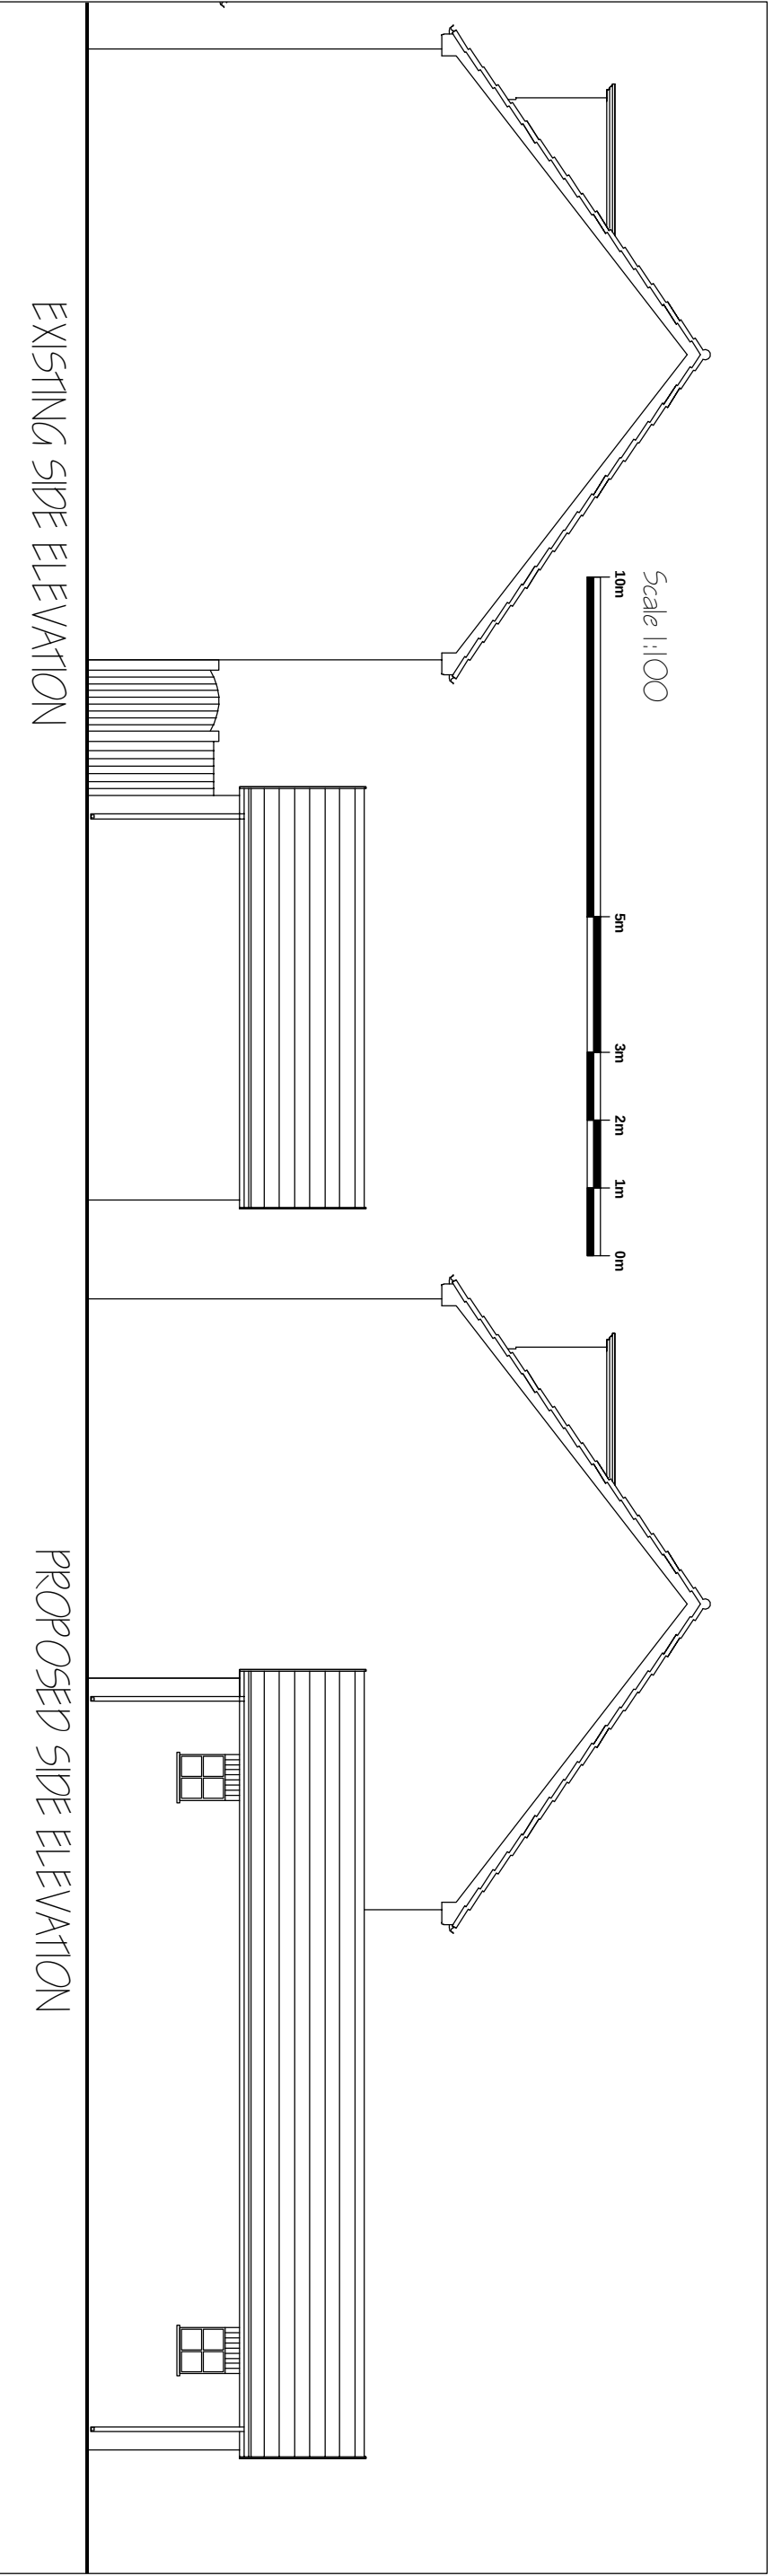


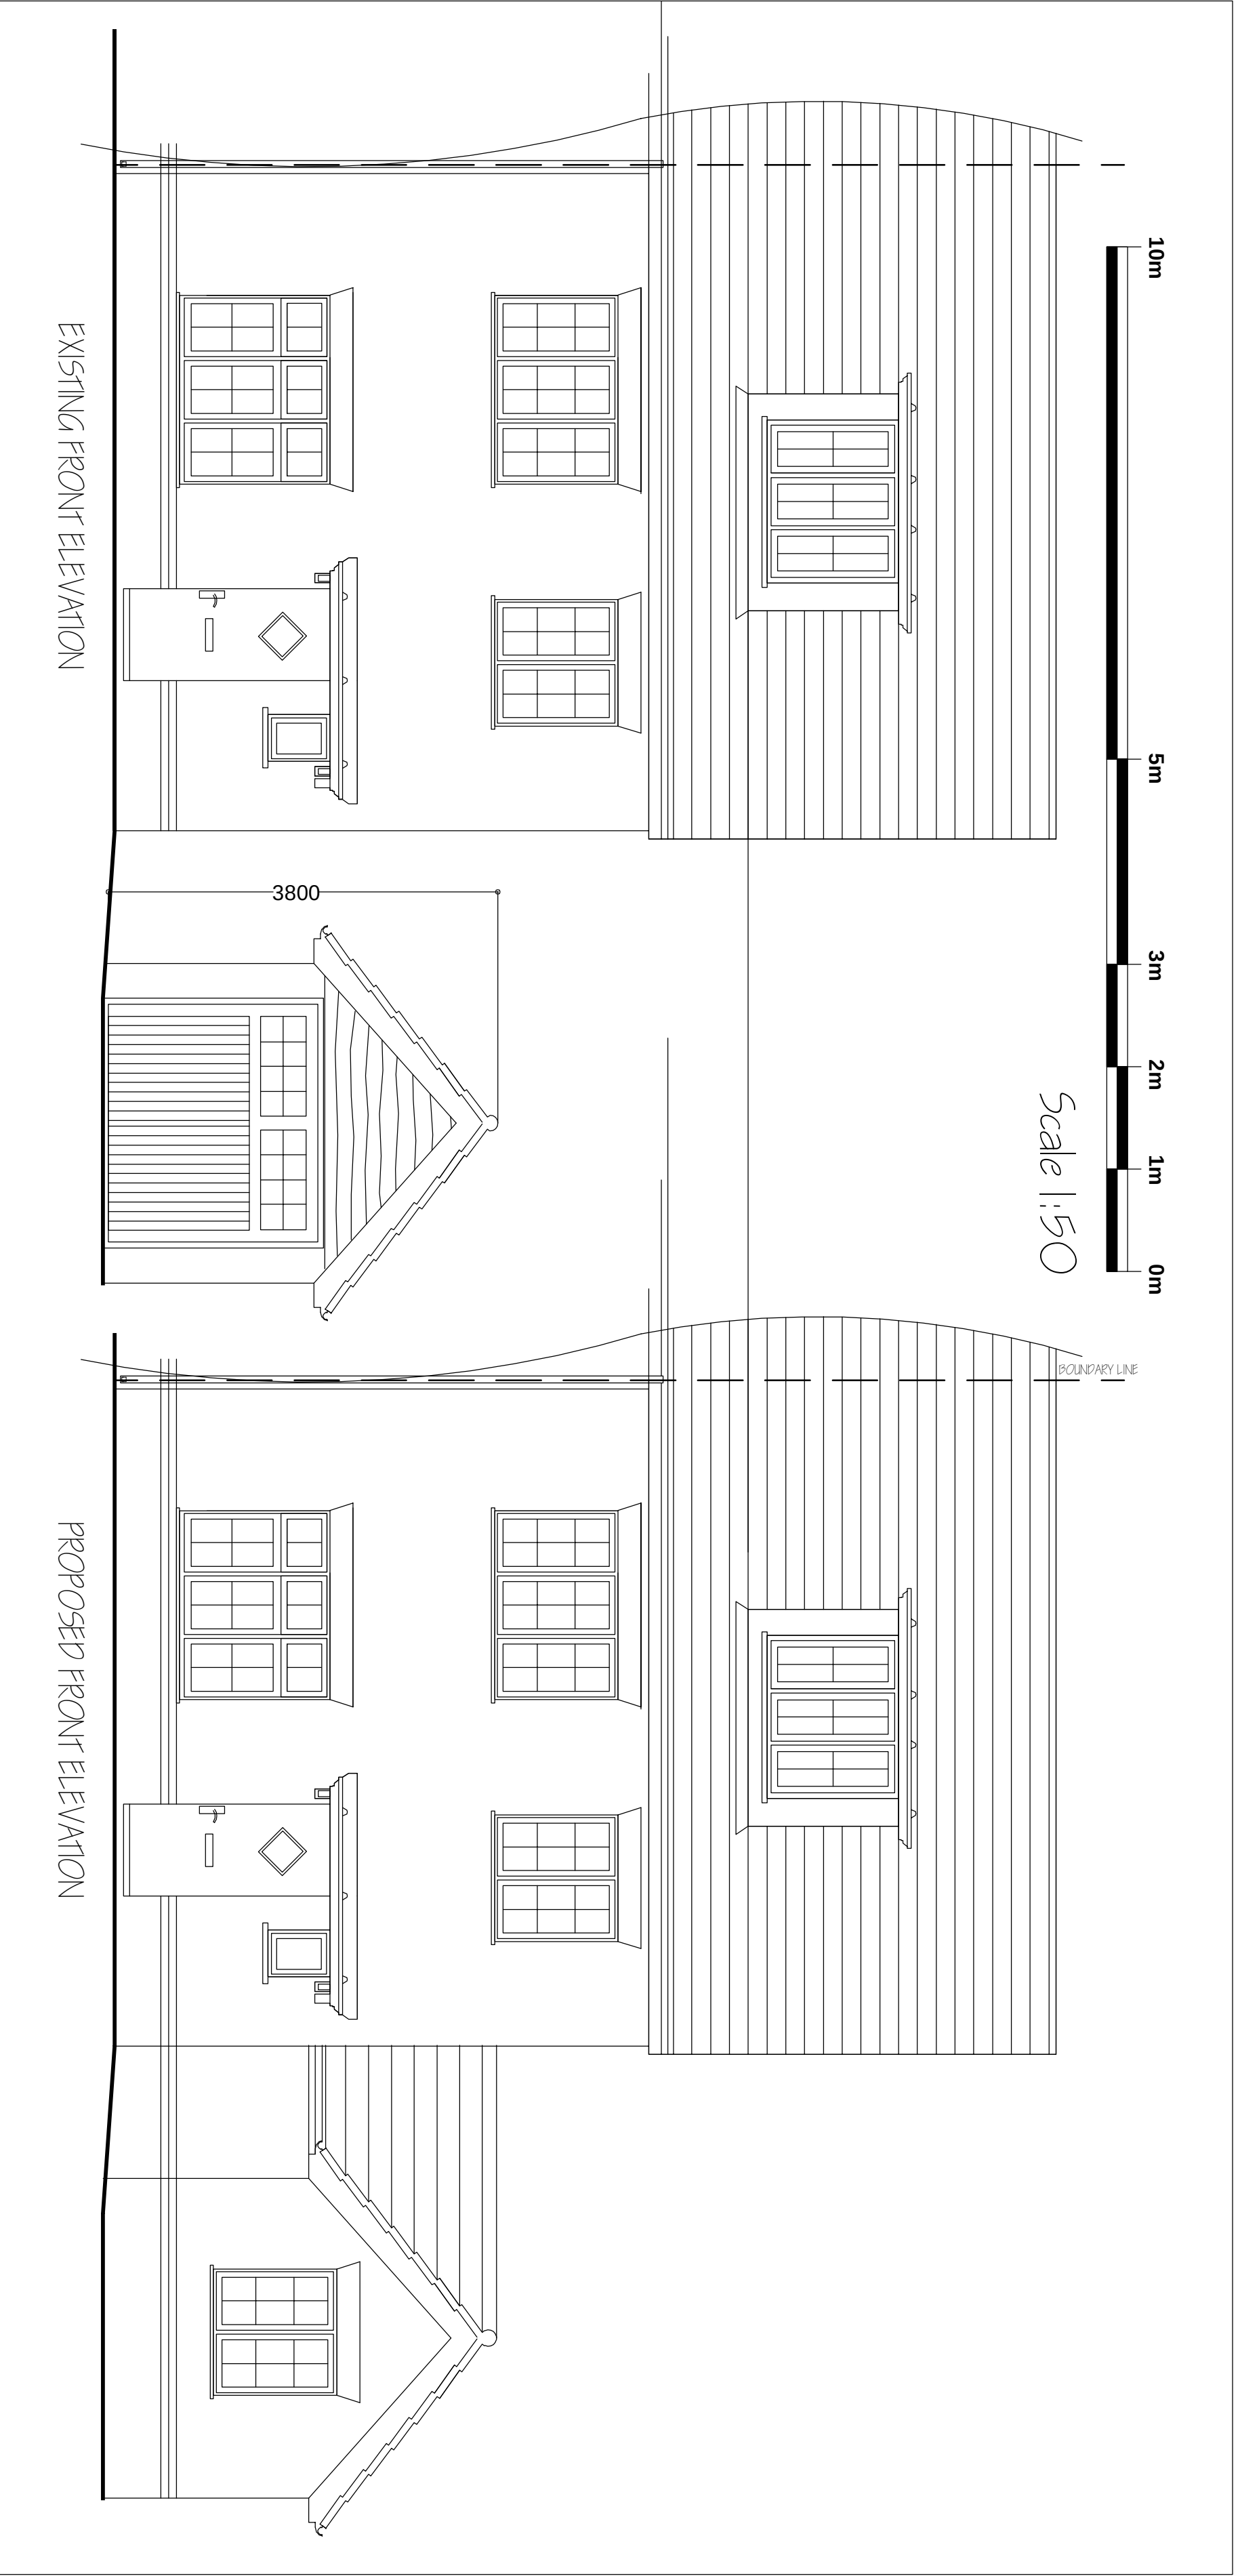

PROJECT	ADDRESS	TITLE
PROPOSED SINGLE STOREY EXTENSION TO SIDE CONVERSION OF GARAGE TO LIVING SPACE CONNECTED TO MAIN DWELLING	5 TRESWELL ROAD, L14 7AT	PLANS & ELEVATIONS
REV	DATE	DESCRIPTION
B	Jul 22	Streetscene images added and site plans to show parking
C	Aug 22	Parking bay sizes increased.
D	Sept 22	Various changes to accord with letter dated 8/8/22.
E	Oct 22	Land ownership boundary corrected in O.S base
CLIENT	JOHN BECKWITH	SCALE AS SHOWN @ A0
JOB NUMBER	5TWR	DRAWING NUMBER
DATE	April 2022	REV
		E