




1 Existing Front Elevation
1:100



2 Existing Rear Elevation
1:100

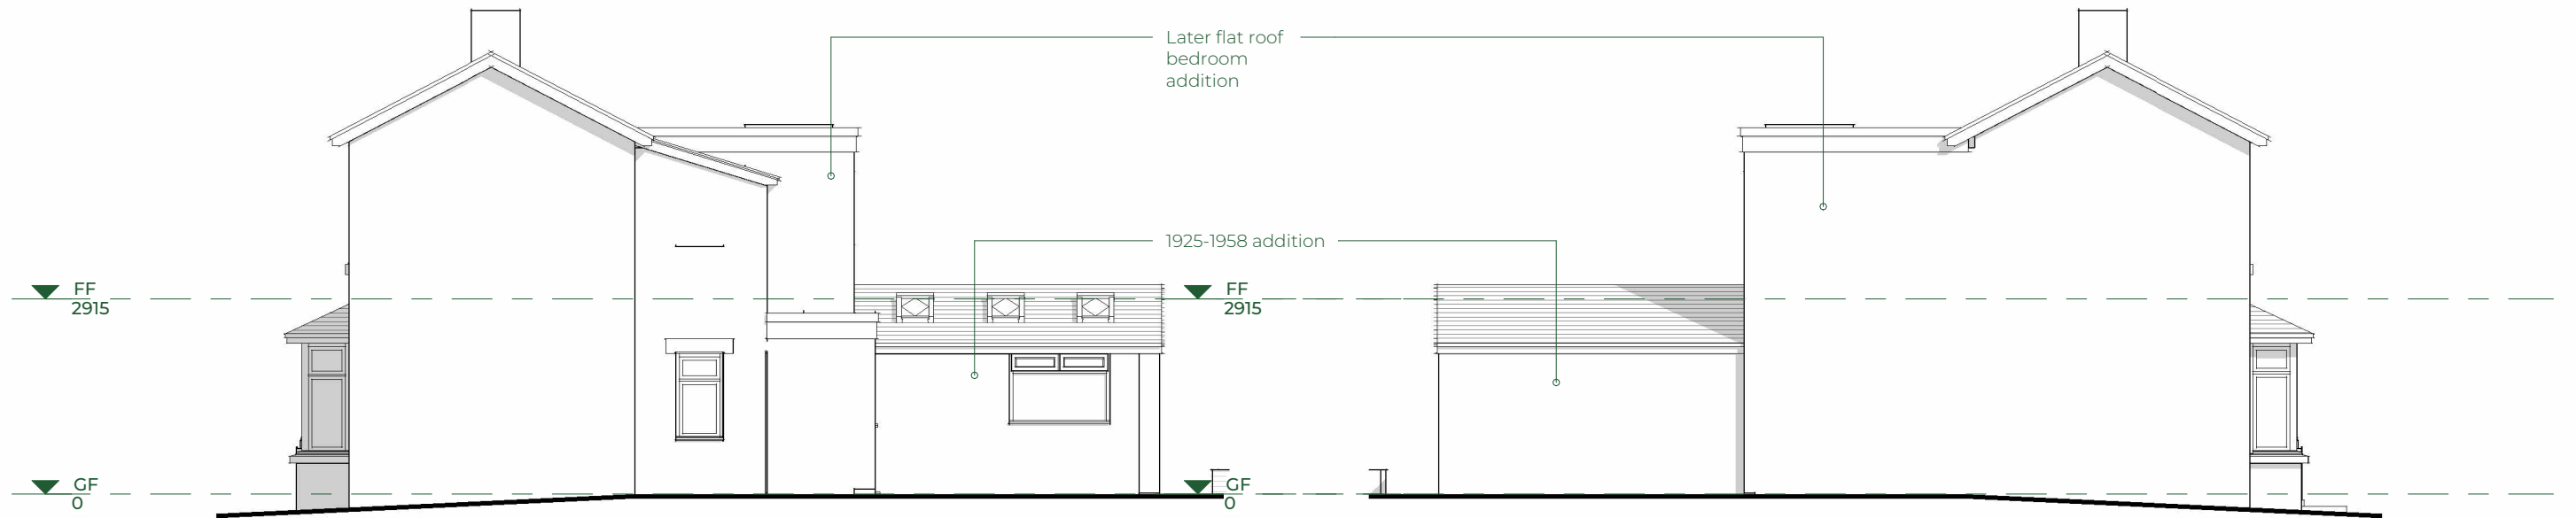

3 Existing Side Elevation
1:100

4 Existing Side Elevation to Neighbour
1:100

NOTES

REVISION	DATE	DESCRIPTION
P1	04/07/25	Issued For Pre App advice
P2	15/09/25	Updated to reply to Pre-app
-	28/11/25	Printed to PDF for planning application following further pre-app comments

Project
15 Chapel Lane, Cronton

Drawing
Existing Elevations

Scales
1: 100 @A3

JOB No.
2521

Drawn
SEB

SERIES
SD

Date
27/05/25

DRAWING No.
04

Status
PLANNING

REVISION
-

ALL DIMENSIONS AND LEVELS ARE TO BE CHECKED BY THE CONTRACTOR(S) AND ANY DISCREPANCIES MUST BE REPORTED TO THE ARCHITECT PRIOR TO THE COMMENCEMENT OF ANY WORK ON SITE. USE WRITTEN DIMENSIONS ONLY AND CHECK SCALE BAR ON PRINTED COPIES.

ALL INFORMATION CONTAINED IN THIS DRAWING BELONGS TO BROMILOW ARCHITECTS LTD. IT MUST NOT BE COPIED OR REPRODUCED IN ANY WAY WITHOUT WRITTEN CONSENT.