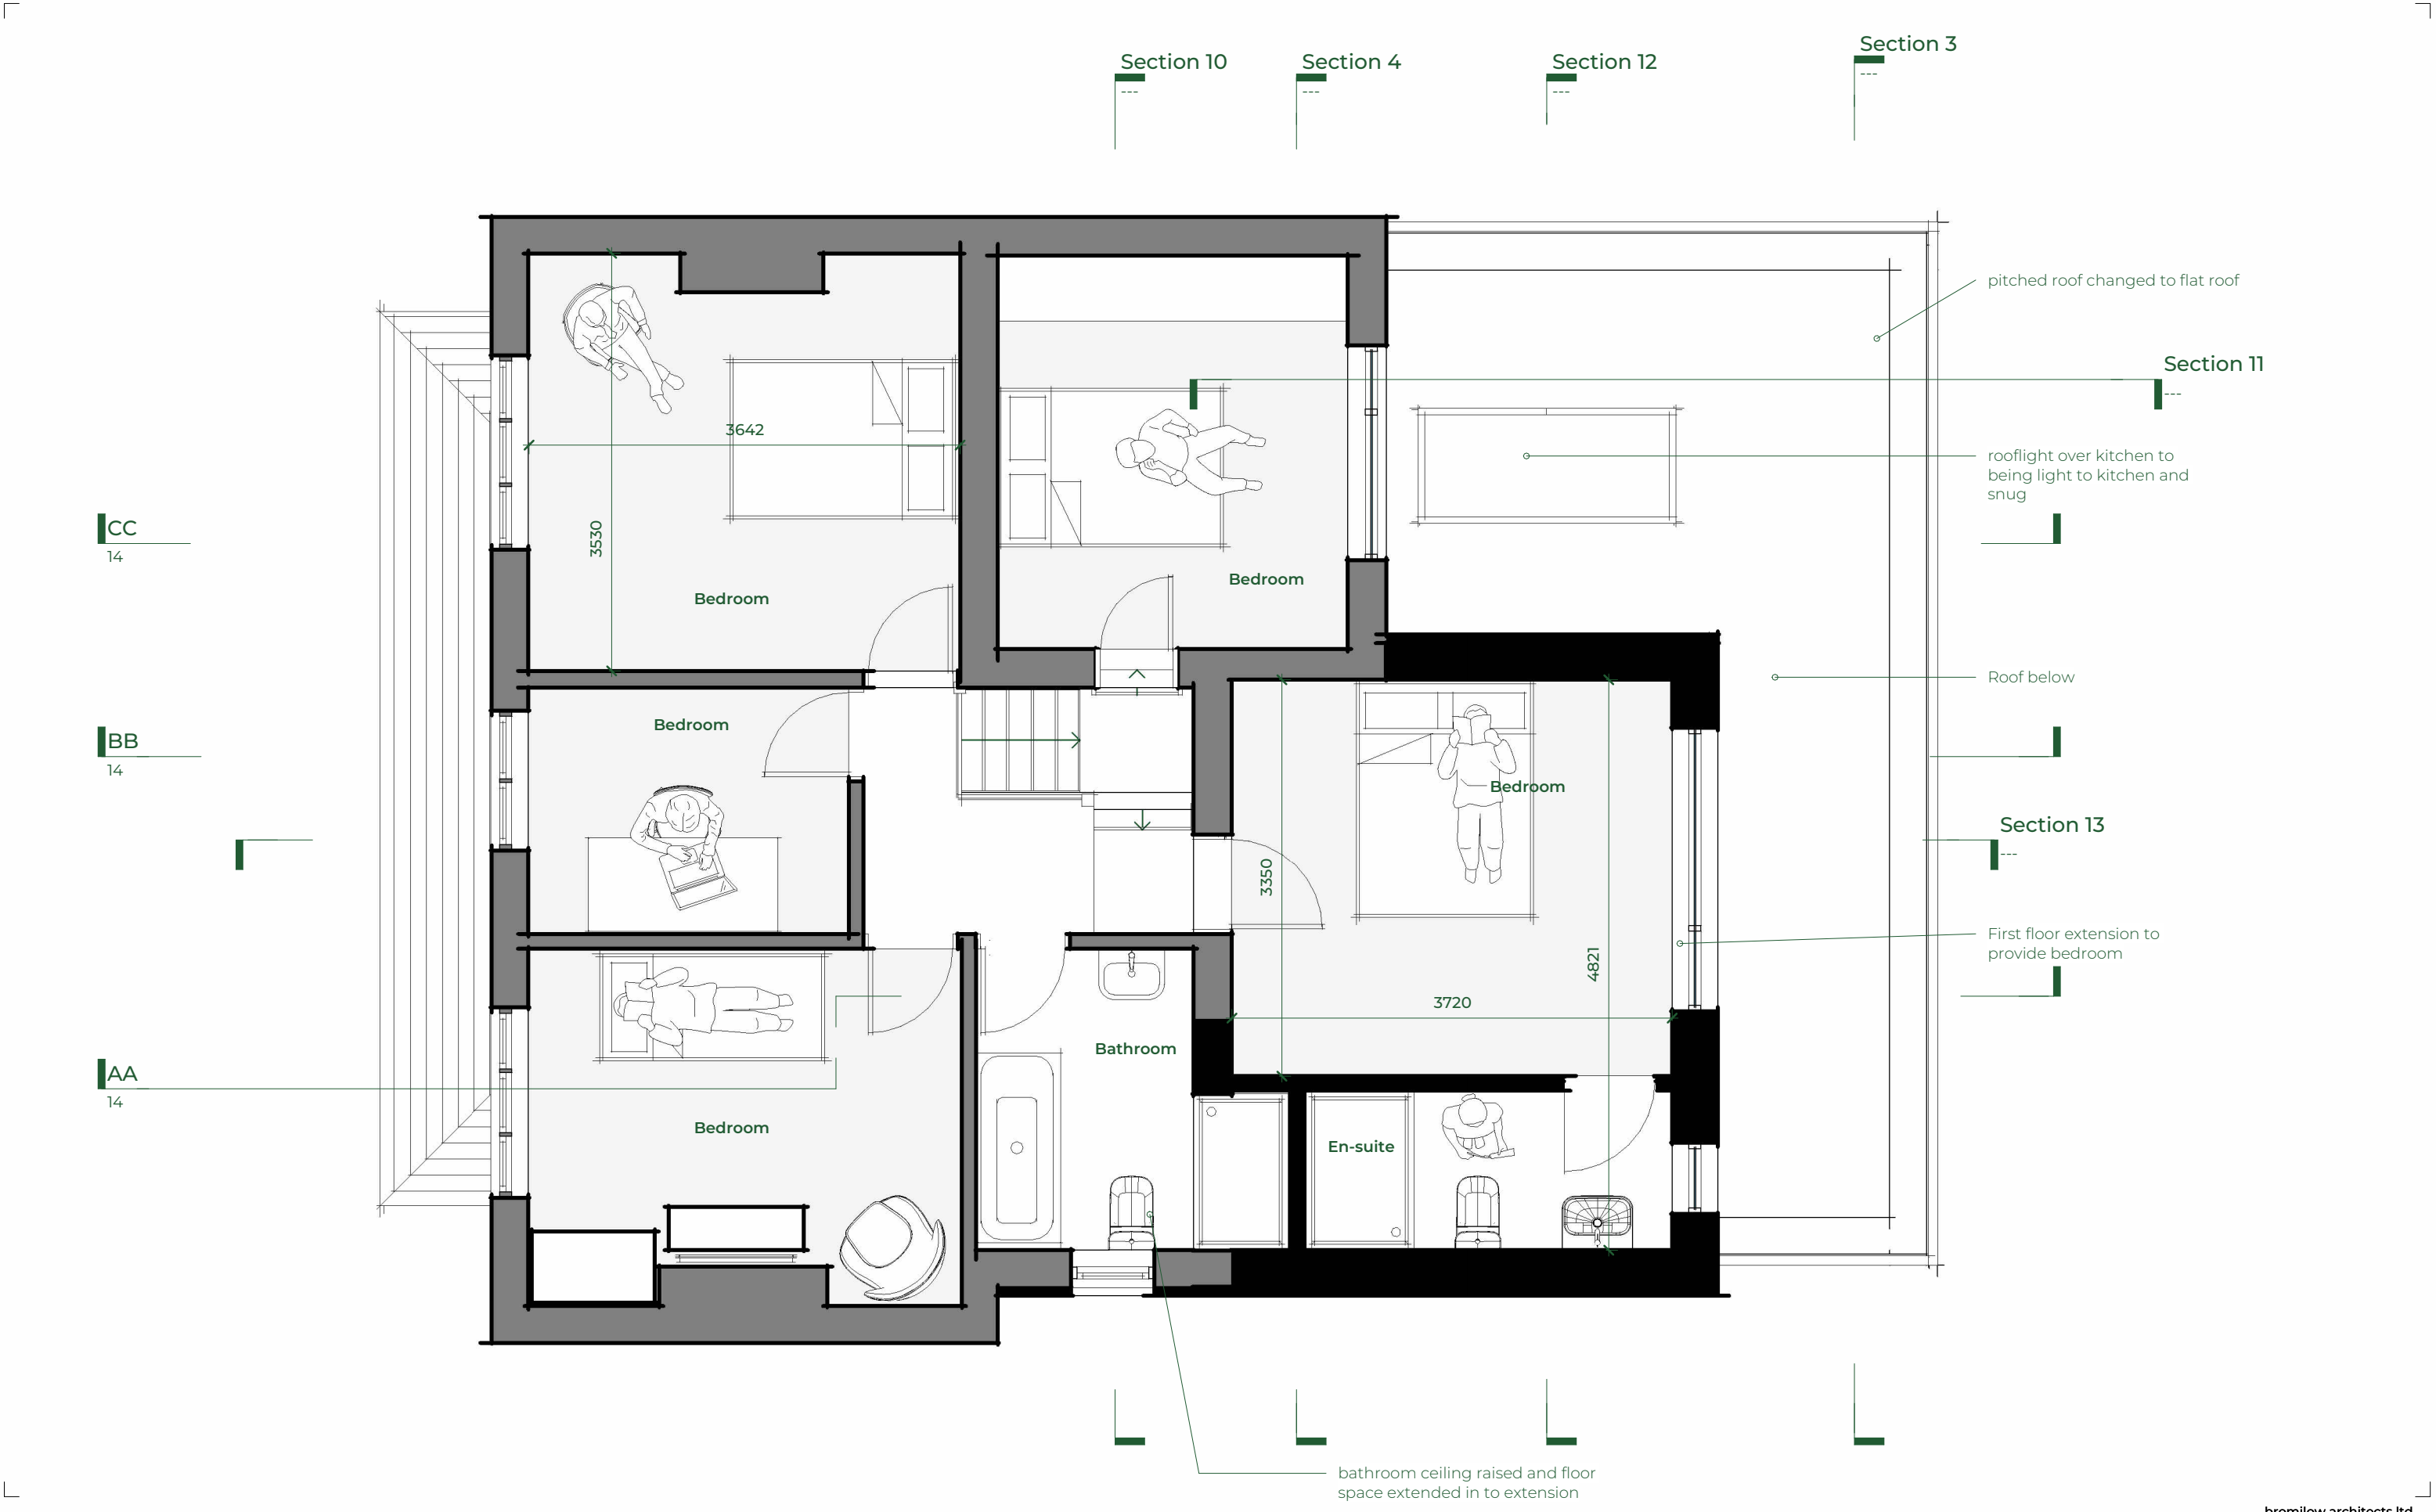


NOTES

REVISION	DATE	DESCRIPTION
P1	04/07/25	Issued For Pre App advice
P2	22/08/25	Draft update following Pre-app comments
P3	15/09/25	Updated to reply to Pre-app
-	28/11/25	Printed to PDF for planning application following further pre-app comments

Project

15 Chapel Lane, Cronton

Drawing

Proposed First Floor Plan

Scales

1: 50 @A3

JOB No.

2521

Drawn

SEB

SERIES

SD

Date

26/06/25

DRAWING No.

12

Status

PLANNING

REVISION

-

bromilow architects ltd

13 Carpenters Lane West Kirby Wirral CH48 7EX

Tel: 0151 625 0942 e: mail@bromilowarchitects.co.uk

bromilow

architects

ALL DIMENSIONS AND LEVELS ARE TO BE CHECKED BY THE CONTRACTOR(S) AND ANY DISCREPANCIES MUST BE REPORTED TO THE ARCHITECT PRIOR TO THE COMMENCEMENT OF ANY WORK ON SITE. USE WRITTEN DIMENSIONS ONLY AND CHECK SCALE BAR ON PRINTED COPIES

ALL INFORMATION CONTAINED IN THIS DRAWING BELONGS TO BROMILOW ARCHITECTS LTD. IT MUST NOT BE COPIED OR REPRODUCED IN ANY WAY WITHOUT WRITTEN CONSENT