



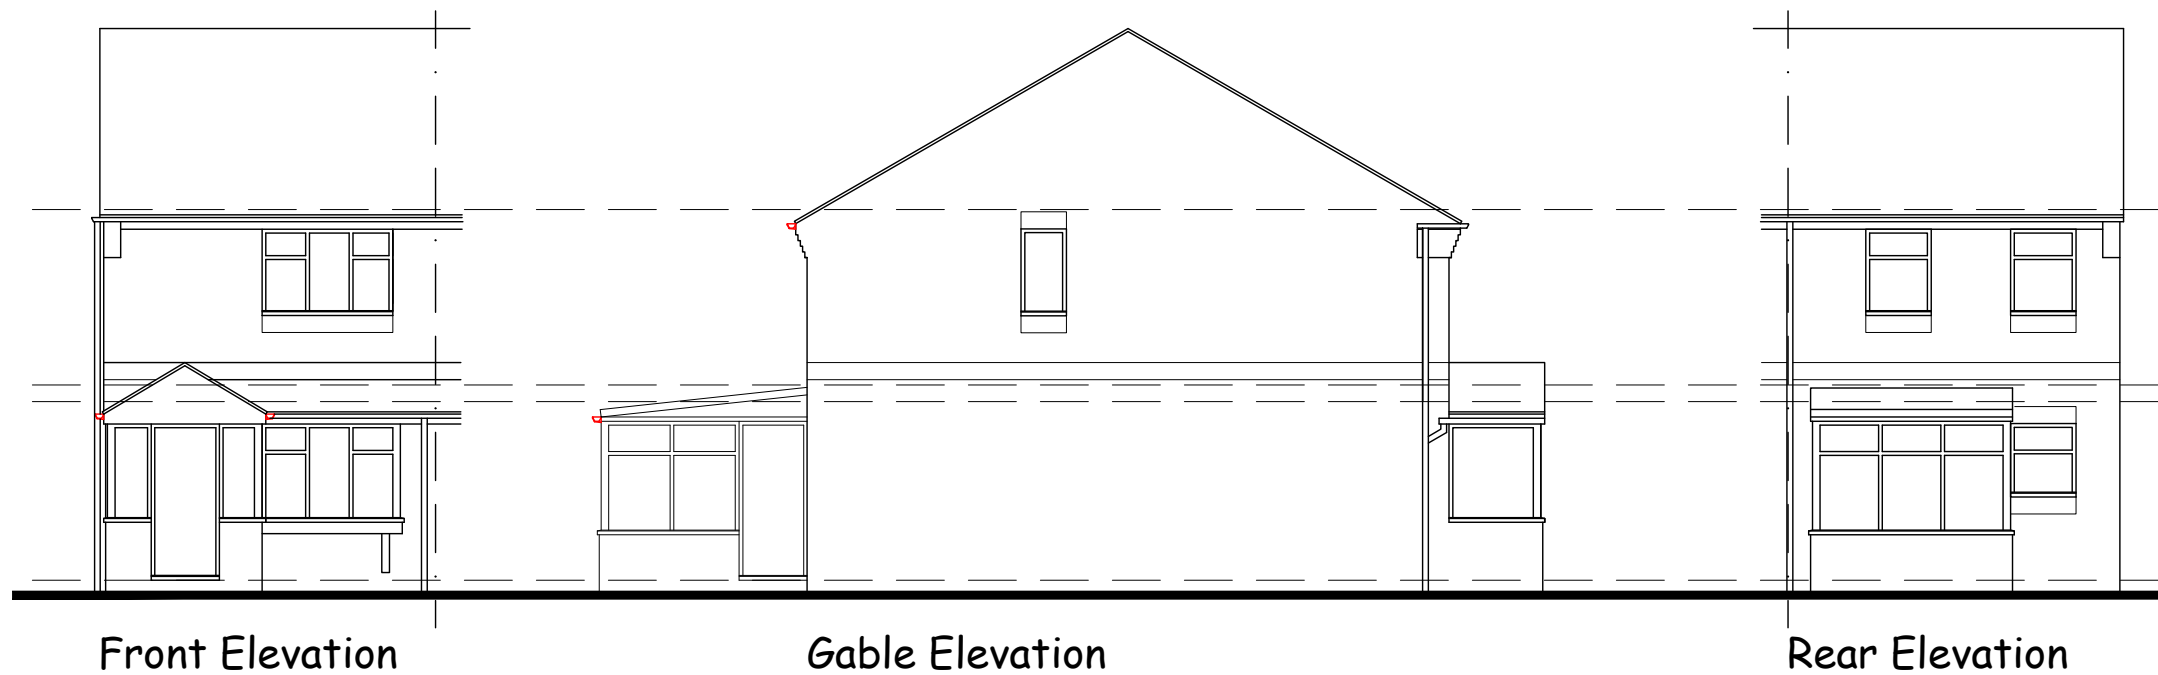

REVISIONS

Rev. A	06.11.20	Extension set back as requested by LPA.
Rev. B	16.11.20	GF extension set back as requested by LP; Area of
Rev. C	17.11.20	Site Plan updated
Rev. D	17.11.20	Site Plan updated


EXISTING ELEVATIONS 1:100

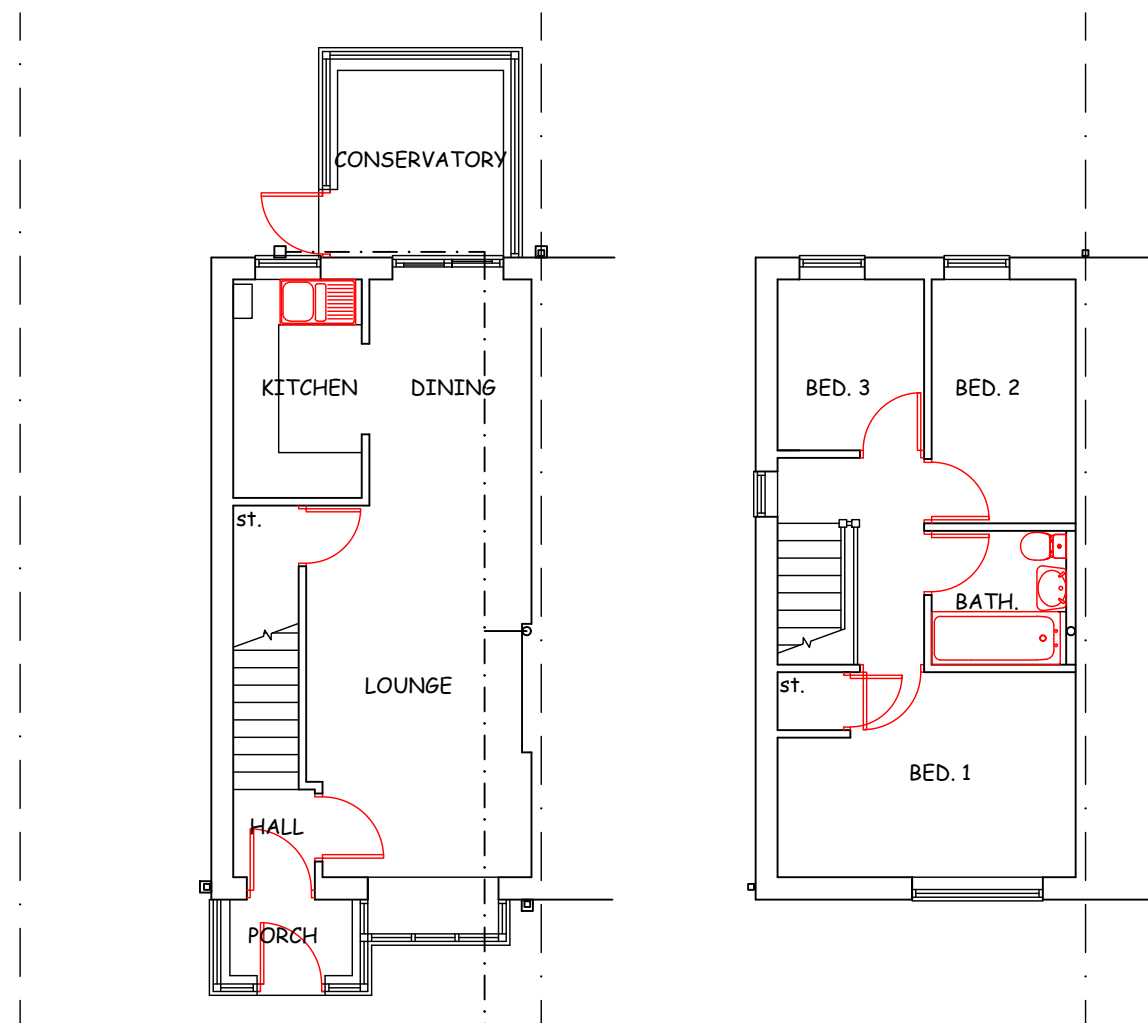

Ground Floor Plan


First Floor Plan

EXISTING FLOOR PLANS 1:100

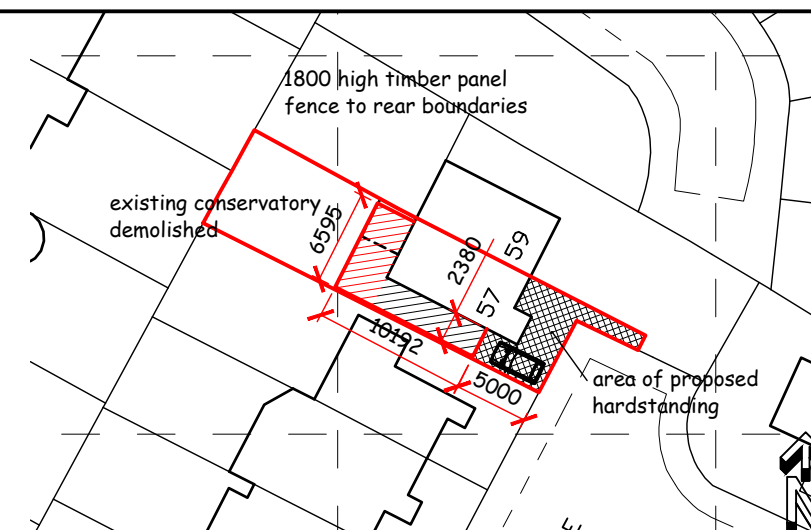


SITE PLAN

1:500

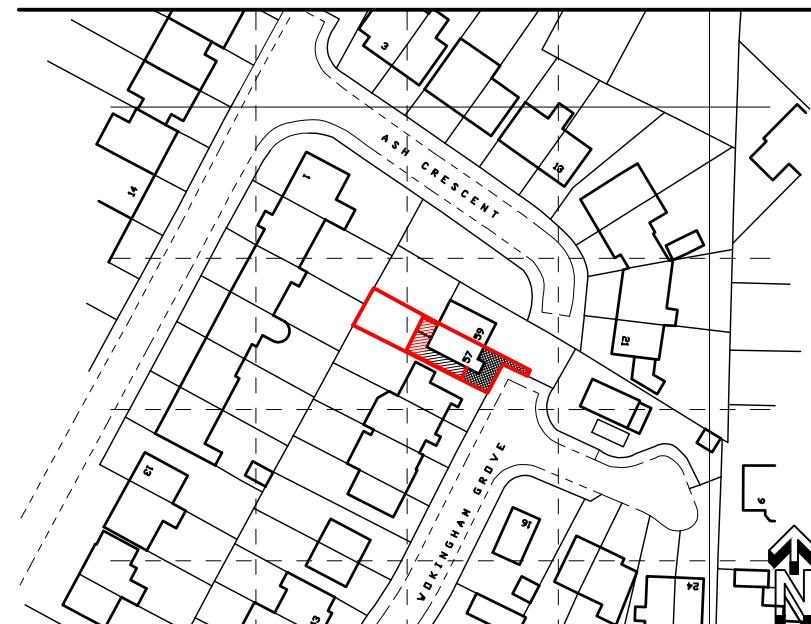

LOCATION PLAN

1:1250

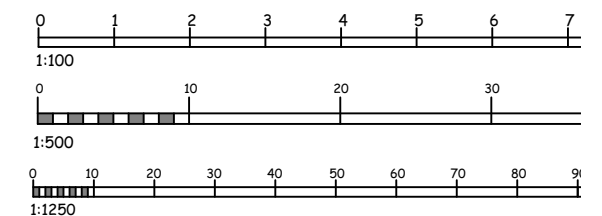

scale bars

project

PROPOSED EXTENSION at
57 WOKINGHAM GROVE,
HUYTON, L36 5YX

title

EXISTING PLANS
and ELEVATIONS

ALEX HALFORD
architectural technician & building design consultant

11 Ploughmans Close
Southport
PR9 8QZ

(m) 07715 353219

scale:

as shown @ A3

date:

Sept. 2020

drawing no:

A1330 01D