


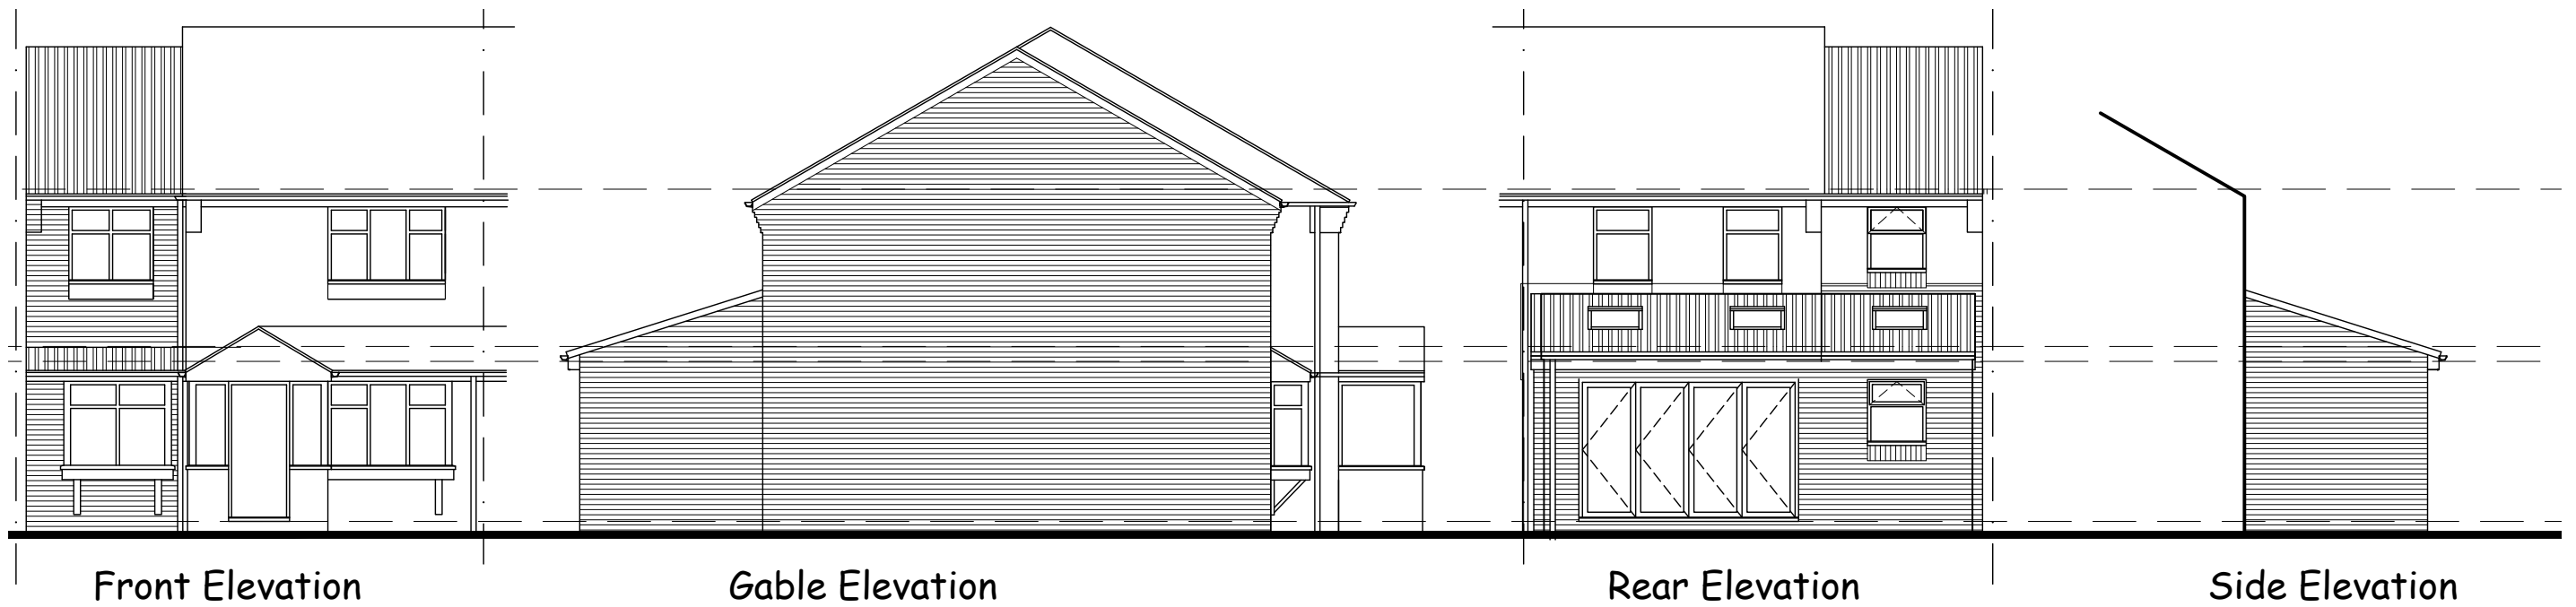


PROPOSED ELEVATIONS


1:100

REVISIONS


- | | |
|----------|--------------------------------|
| Rev.A | Proposed side elevation added. |
| 10.05.21 | |
| Rev.B | Overall dimensions updated. |
| 10.05.21 | |
| Rev.C | Plans & elevations updated. |
| 11.05.21 | |

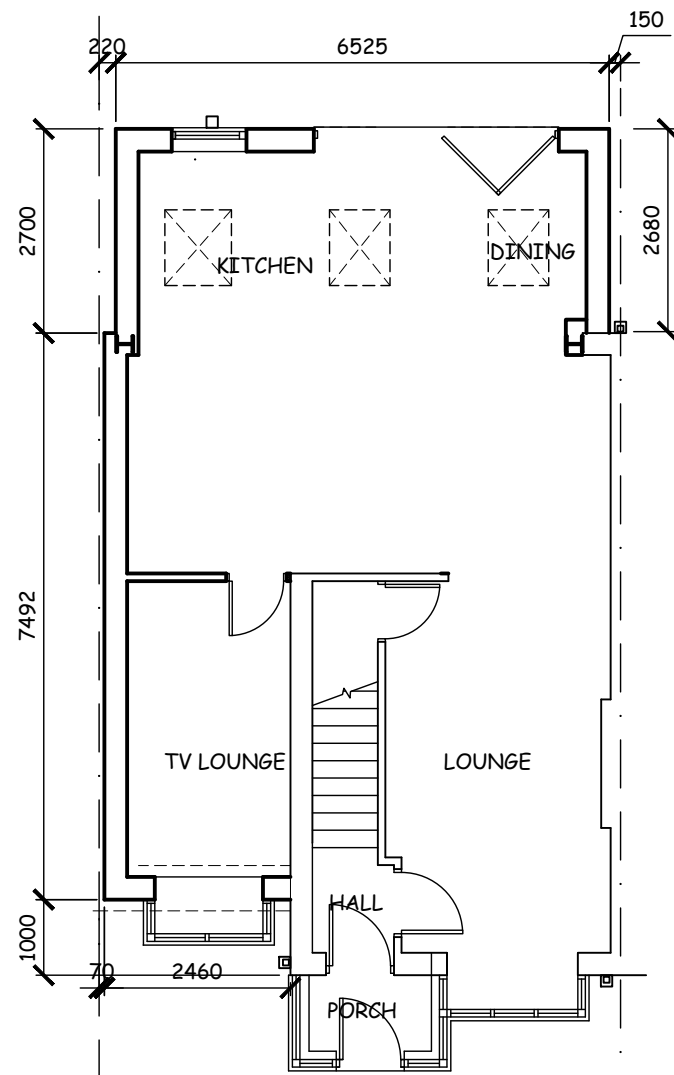

Ground Floor Plan

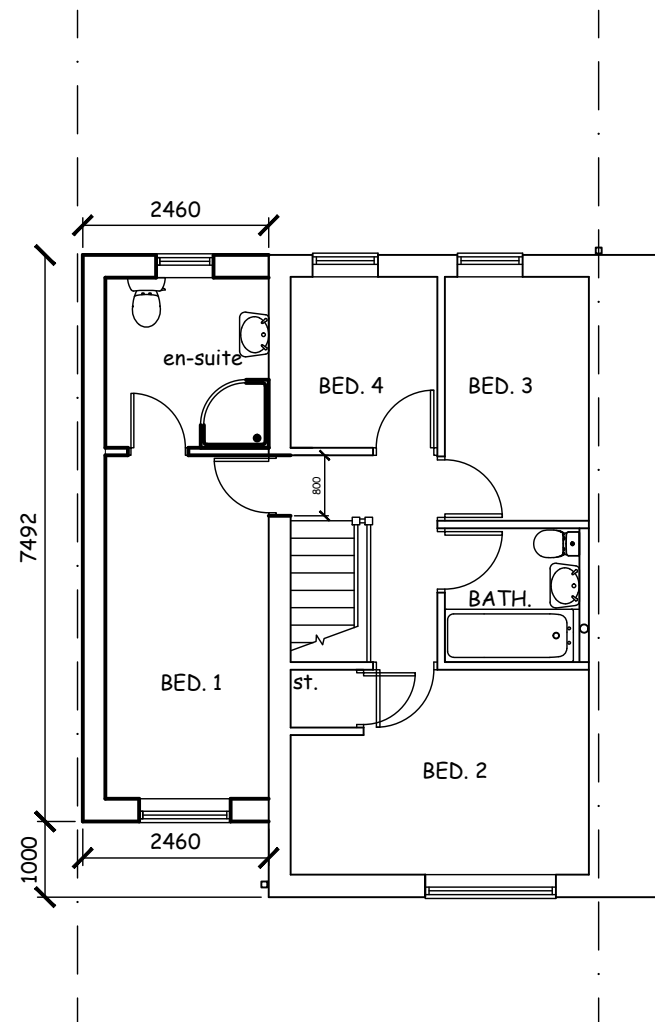

First Floor Plan

 

scale bars

project	PROPOSED EXTENSION at 57 WOKINGHAM GROVE, HUYTON, L36 5YX
title	PROPOSED PLANS and ELEVATIONS
ALEX HALFORD architectural technician & building design consultant	
11 Ploughmans Close Southport PR9 8QZ	(m) 07715 353219
scale:	as shown @ A3
date:	Apr. 2021
drawing no:	A1330 P01C

PROPOSED FLOOR PLANS

1:100