



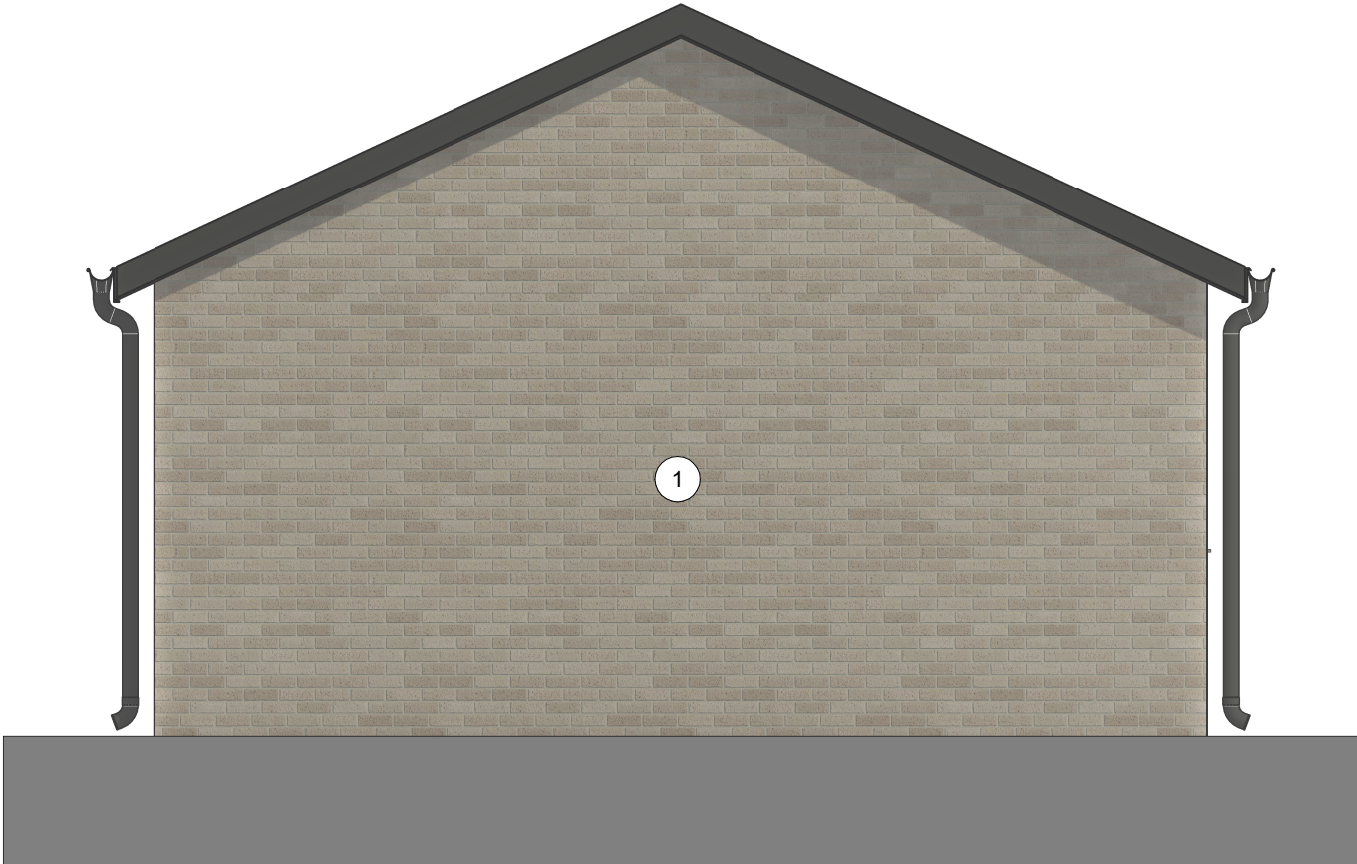


North - West Elevation
1 : 50

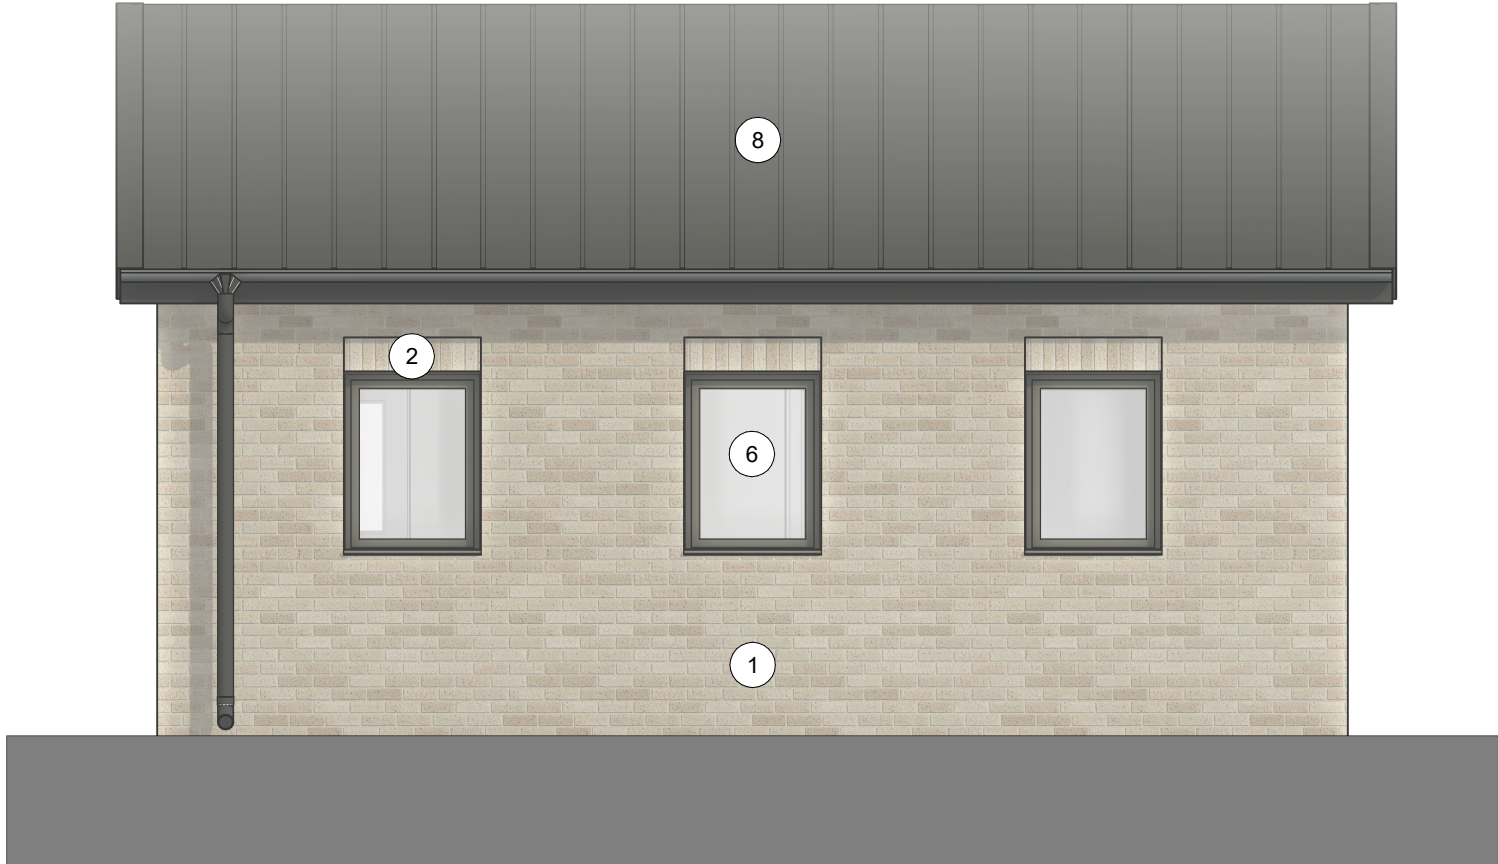

South - West Elevation
1 : 50



South - East Elevation
1 : 50

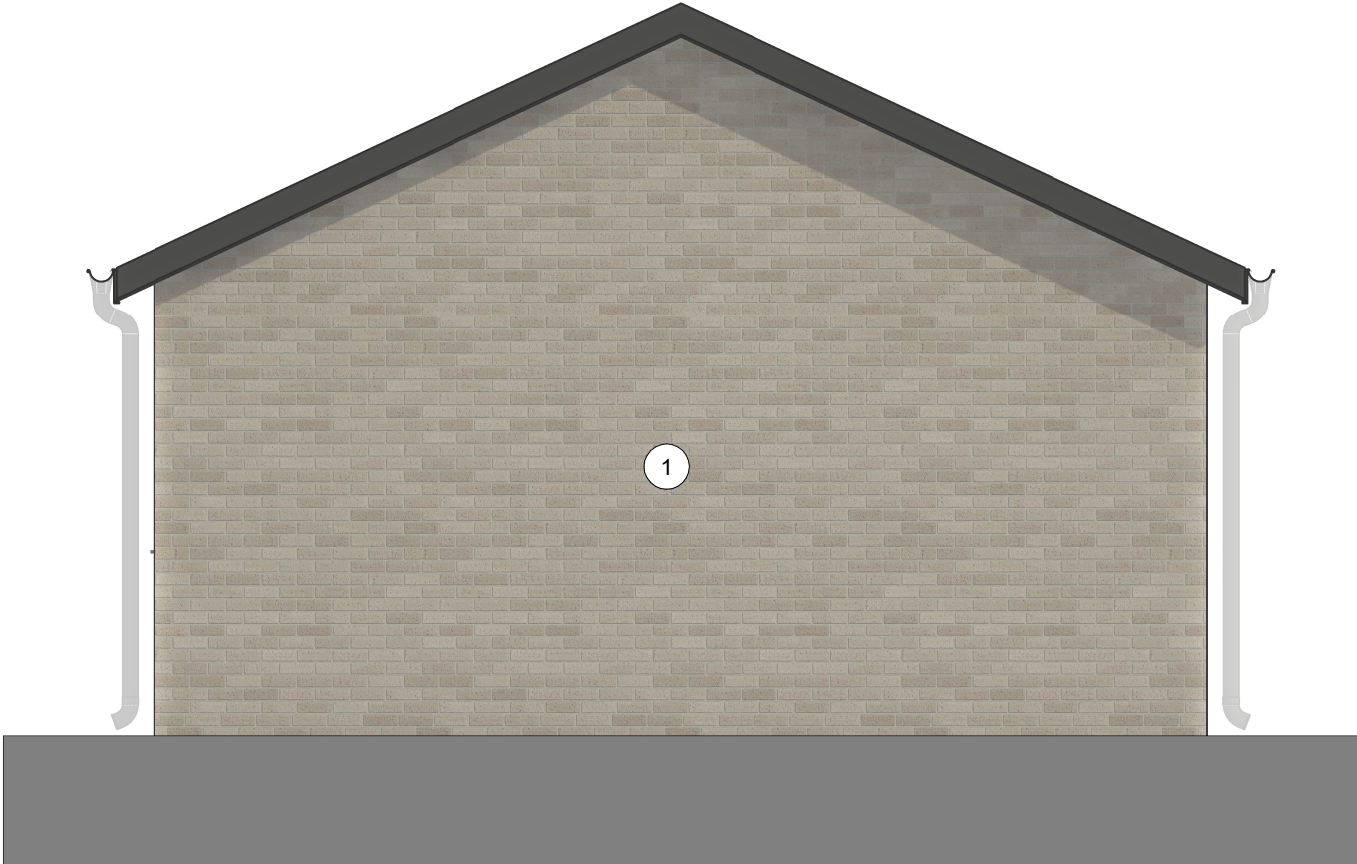

North - East Elevation
1 : 50

Materials Key

- 1 Facing Brick, Colour - Tobermore (Lansdowne Burren)

2 Facing Brick (Soldier Course), Colour - Tobermore (Lansdowne Burren)

3 Facing Brick (Projecting Brick Detail), Colour - Tobermore (Lansdowne Burren)

4 Aluminium Curtain Wall System, - Windows / Doors incorporated, colour - RAL 7015

5 Aluminium Windows & Doors, colour - RAL 7015

6 uPVC Windows & Doors, colour - RAL 7015
- 7 uPVC Acoustic Screen, colour - RAL 7015


8 Composite metal roof, colour - RAL 7016

9 Pressed metal cladding, colour - RAL 1023

10 Rooflight to Ridge

11 Facing Brick to form external stair / planting beds, Colour - Tobermore (Lansdowne Burren)

12 Flat Bar Metal Railing

 

C	Building amended following value engineering exercise - JS	24.04.24
B	Span directions of cladding panels removed from elevations. Material Key amended to note 'Feature Cladding System' - JS	16.06.23
A	Material Key amended - JS	14.06.23
Rev	Revision Note	Date

powelldobson
Cardiff . Swansea . London **ARCHITECTS**
www.powelldobson.com **@PDArchitects**
t: +44 (0)33 33 201 001



Maintenance Store			
Dogs Trust - Merseyside			
Drawn: JS	Checked: SD	Date: 22.03.23	Scale: As indicated
PDA Job Ref: 22013		Revision C	
PDA	- MS	- XX	- PL - A - (05) 1100
Originator	Volume	Level	File Type Discipline Number
Title: Elevations			
Status: S2- Issued for Information			

This drawing must not be scaled.
Figured dimensions and levels to be used.
Any inaccuracies must be notified to the architect.
Detail drawings and large scale drawings take precedence over smaller drawings.

THIS DRAWINGS IS COPYRIGHT ©

A2