




North - East Elevation - Planning
1 : 50

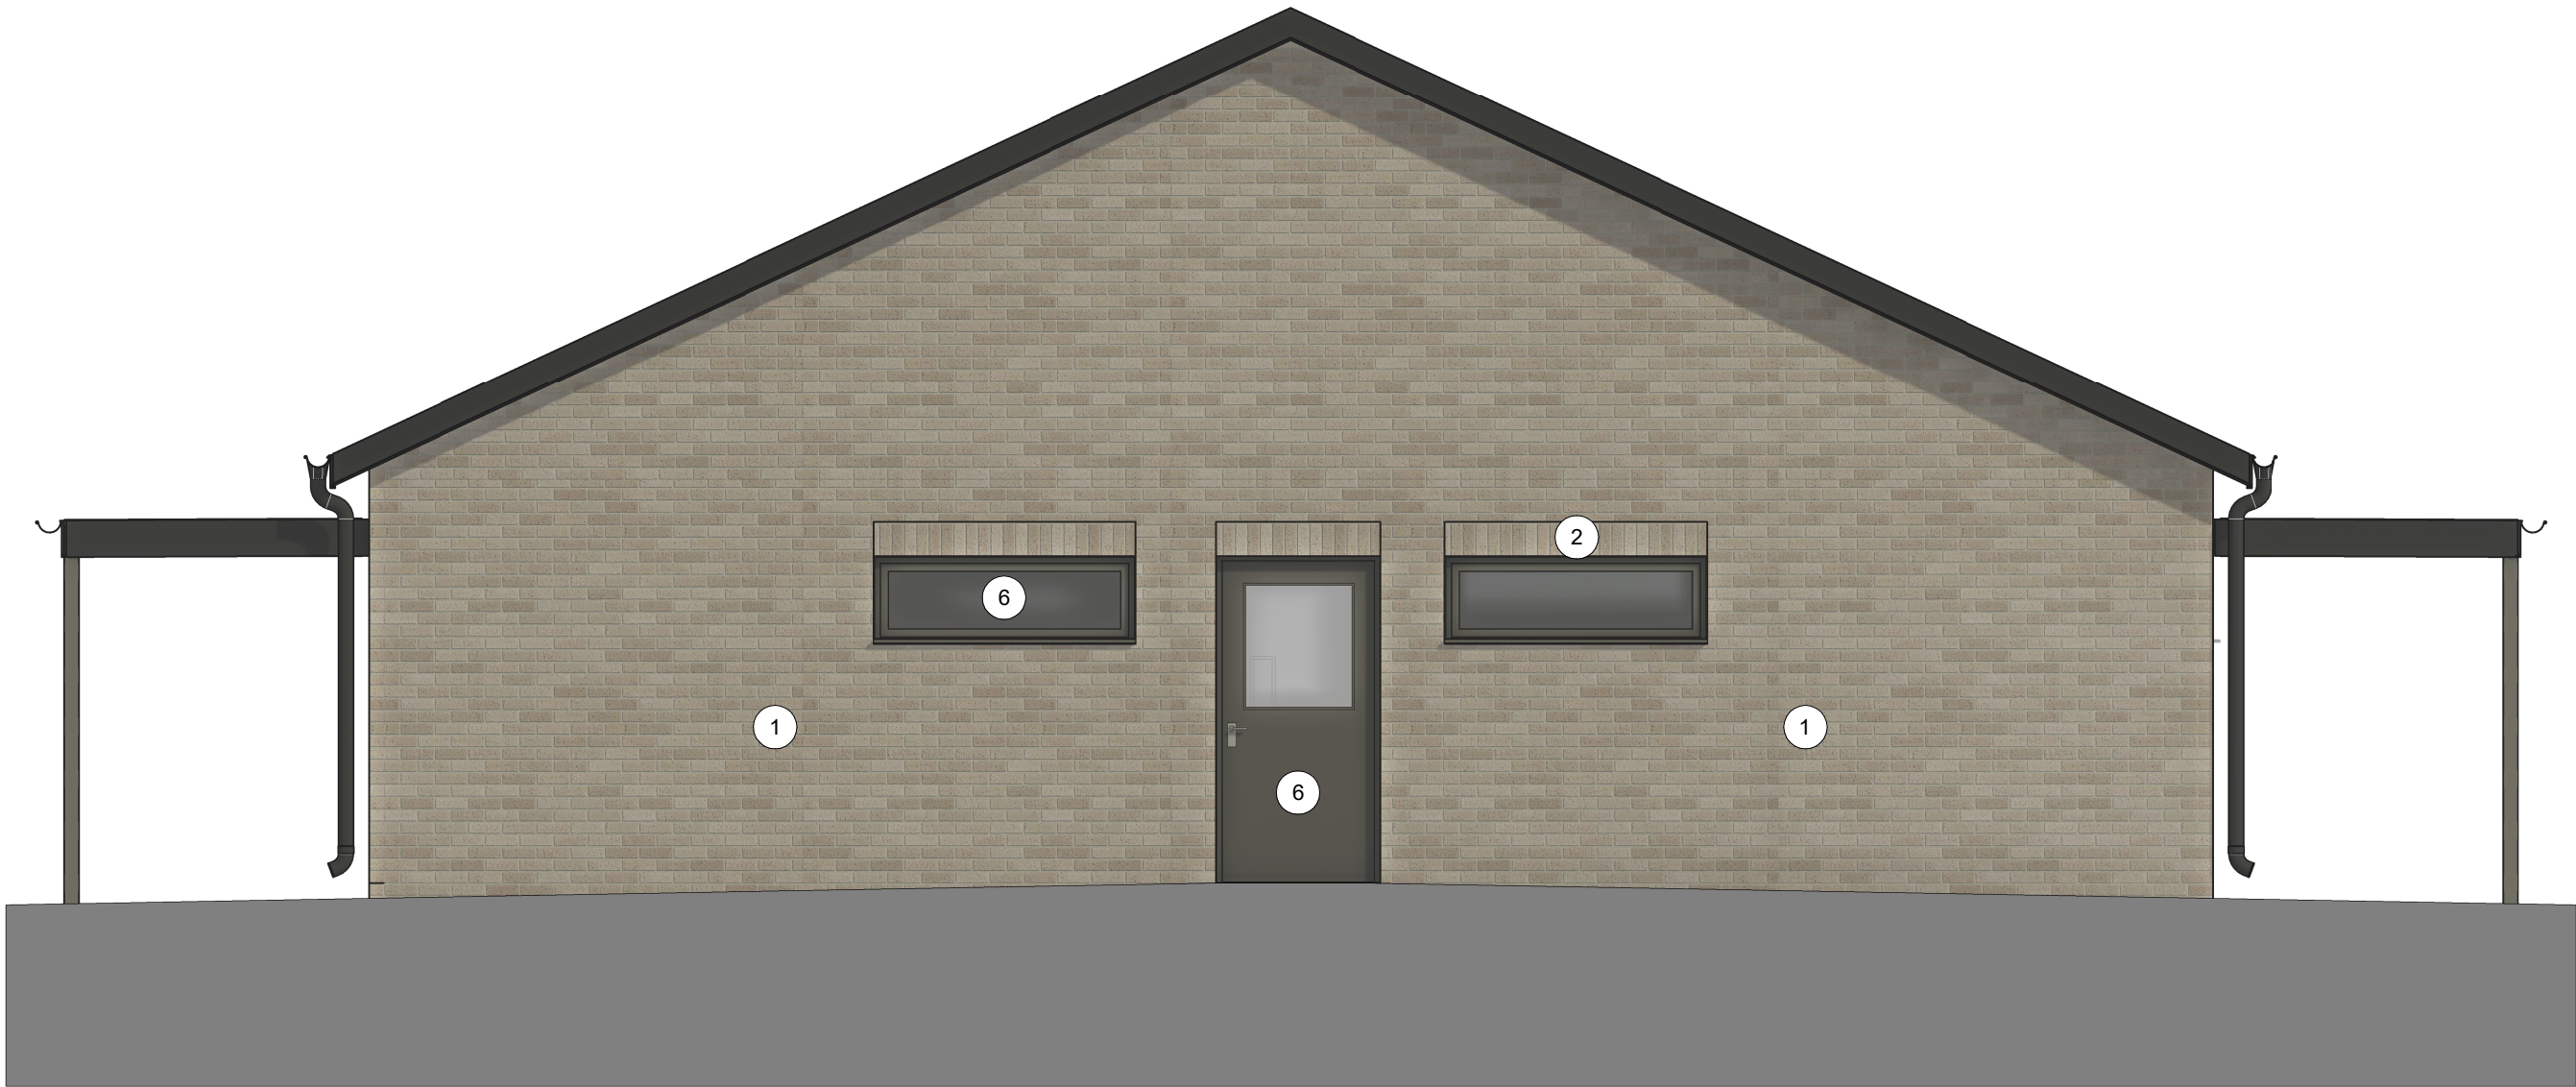

South - East Elevation - Planning
1 : 50



South - West Elevation - Planning
1 : 50



North - West Elevation - Planning
1 : 50

Materials Key

- | | |
|--|---|
| 1 Facing Brick, Colour - Tobermore (Lansdowne Burren) | 7 uPVC Acoustic Screen, colour - RAL 7015 |
| 2 Facing Brick (Soldier Course), Colour - Tobermore (Lansdowne Burren) | 8 Composite metal roof, colour - RAL 7016 |
| 3 Facing Brick (Projecting Brick Detail), Colour - Tobermore (Lansdowne Burren) | 9 Pressed metal cladding, colour - RAL 1023 |
| 4 Aluminium Curtain Wall System, - Windows / Doors incorporated, colour - RAL 7015 | 10 Rooflight to Ridge |
| 5 Aluminium Windows & Doors, colour - RAL 7015 | 11 Facing Brick to form external stair / planting beds, Colour - Tobermore (Lansdowne Burren) |
| 6 uPVC Windows & Doors, colour - RAL 7015 | 12 Flat Bar Metal Railing |

Hatch depicts indicative location for photovoltaics. Extent of photovoltaics to be confirmed upon specialist calculation.

0.5 0 0.5 1 1.5 2 2.5
SCALE 50
1: m

C	Building amended following value engineering exercise - JS	24.04.24
B	Span directions of cladding panels removed from elevations. Material Key amended to note 'Feature Cladding System' - JS	16.06.23
A	Material Key amended - JS	14.06.23
Rev	Revision Note	Date

powelldobson
ARCHITECTS

Cardiff . Swansea . London

t: +44 (0)33 33 201 001

www.powelldobson.com

@PDArchitects



TBA Building

Dogs Trust - Merseyside

Drawn: JS	Checked: OSRH	Date: 22.03.23	Scale: As indicated
PDA Job Ref: 22013		Revision C	

PDA	-	TBA	-	XX	-	PL	-	A	-(05) 1100
Originator	Volume	Level	File Type	Discipline	Number				

Title:

Elevations

Status: S2- Issued for Information

This drawing must not be scaled.
Figured dimensions and levels to be used.
Any inaccuracies must be notified to the architect.
Detail drawings and large scale drawings take precedence over smaller drawings.

THIS DRAWING IS COPYRIGHT ©

A1