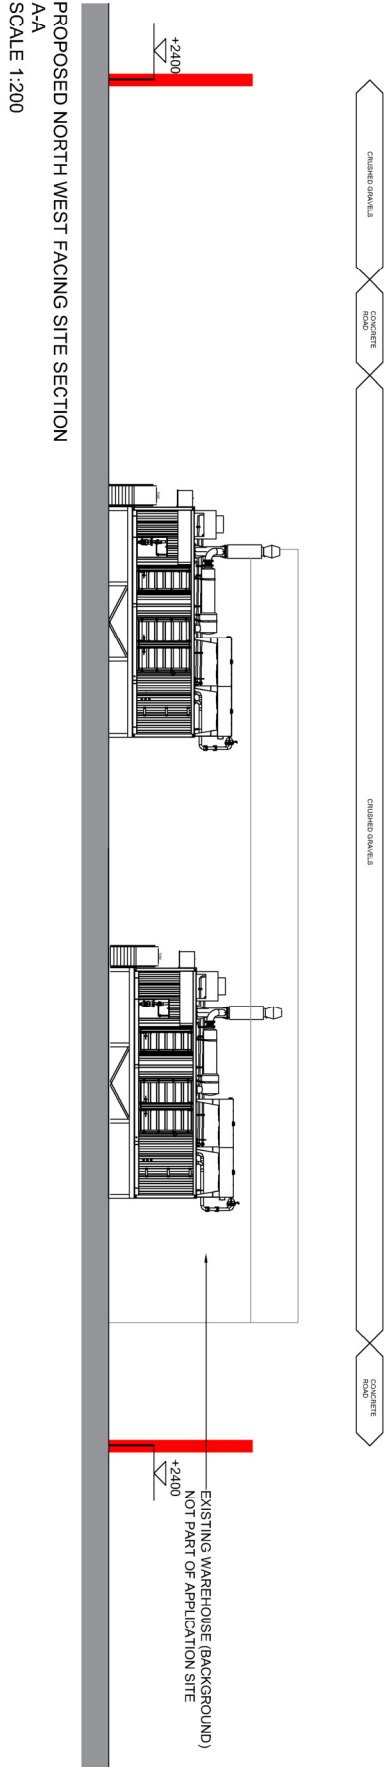
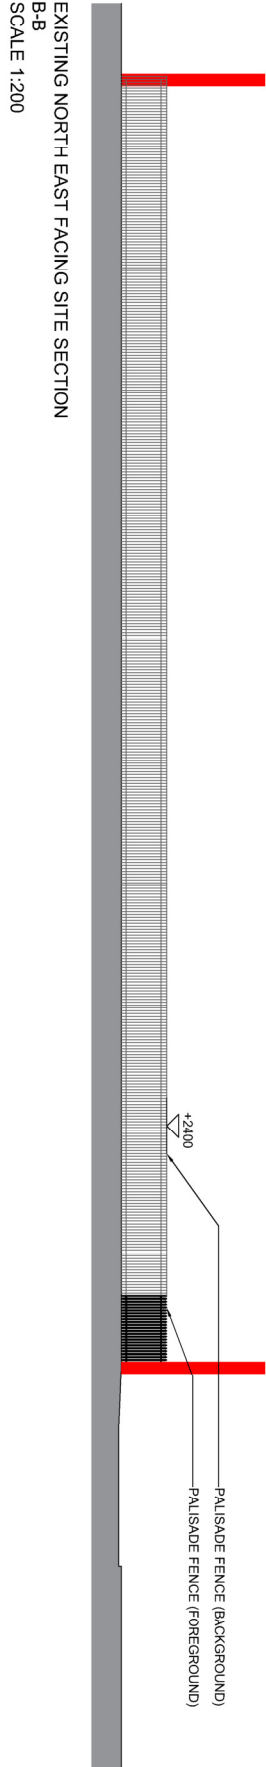
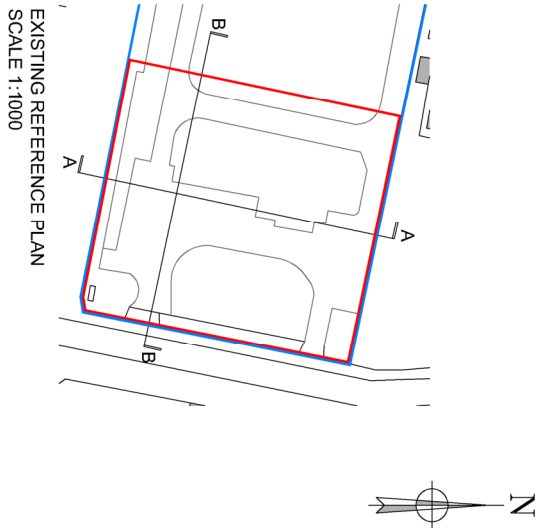
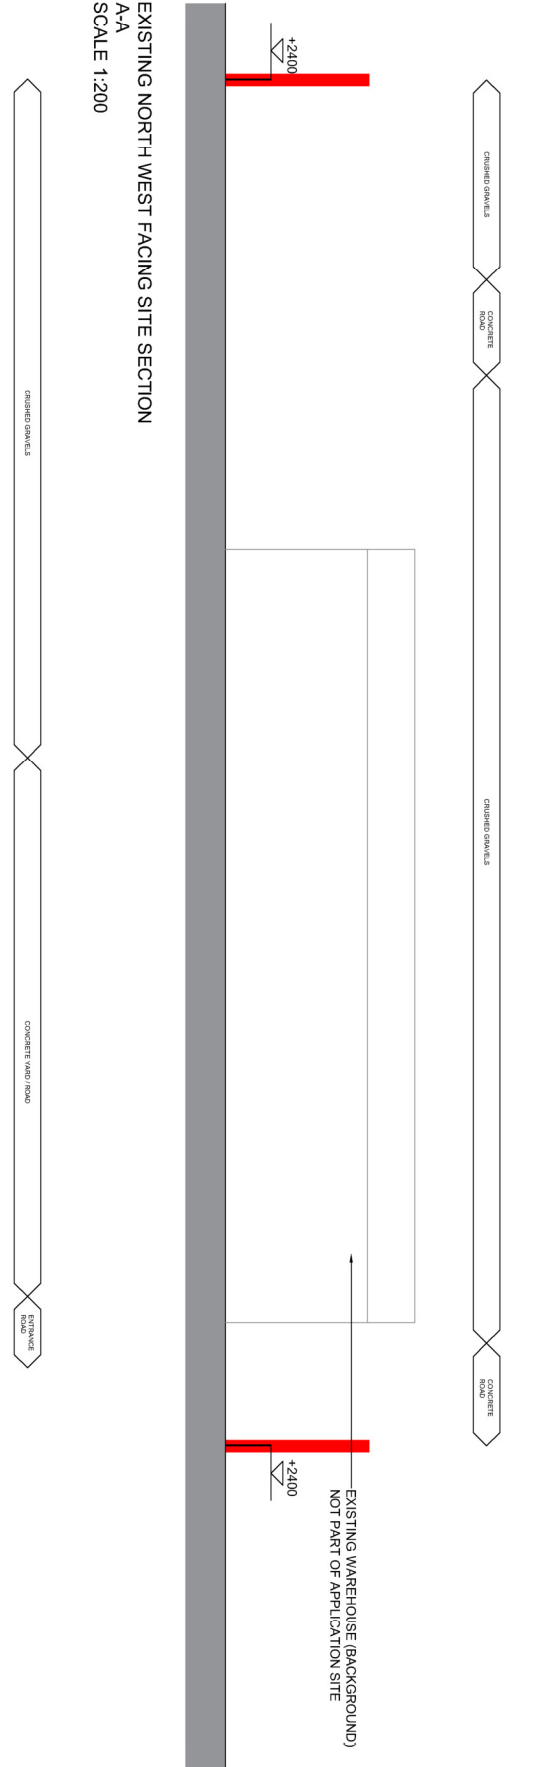


GENERAL NOTES:

- DAY Architectural Ltd accept no responsibility for any costs, losses or claims whatsoever arising from these drawings, specifications and related documents unless there is full compliance with the Client or any third party user of the drawings.
1. All boundaries, dimensions and levels are to be checked on site before construction and any discrepancies reported to the Architect / Designer.
 2. Partial Services: Any discrepancies with site or other information to be added to the Architect / Designer and decision and / or cost implications to be agreed with the Client.
 3. Block and site plans are reproduced under license from the Ordnance Survey.
 4. Do not scale the drawing.
 5. Do not copy the drawing without the Architect / Designer's written permission.
 6. Discrepancies to the Architect / Designer.

	CLIENT Insynch Energy Services LTD	DRAWING Existing and Proposed Site Sections			
		SCALE A5 SHOWN		PAPER SIZE A1	
		DATE 15/04/2021		DRAWN BY MDB	
		PROJECT Accornfield Road, Killybeg		PROJECT NO. 1185-21	
		DRAWING NO. 1185-21-XX-00-DR-A-0001		REVISION B	
		DRAWING STATUS PLANNING			
		REV DESCRIPTION		REV DATE	
		A Initial Issue		15/04/21	
		B Soft landscaping added to Site Entrance Boundary		01/12/21	
				MDE	