




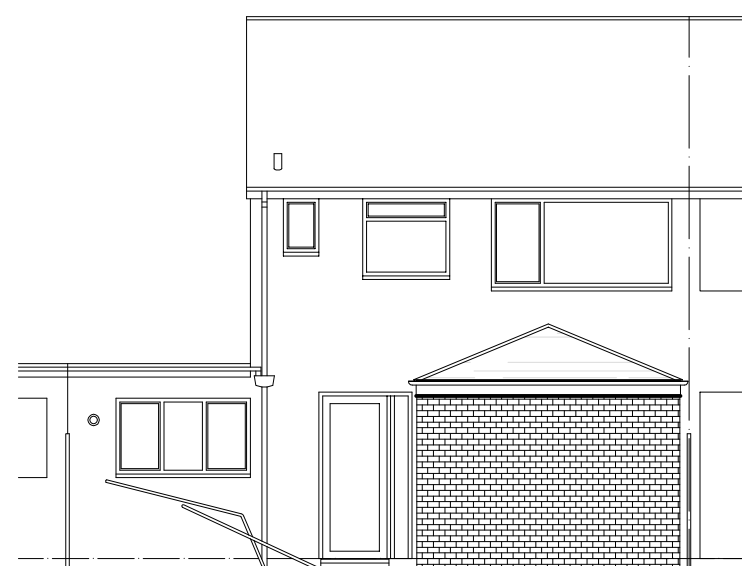


Proposed rear elevation @ 1:100 scale

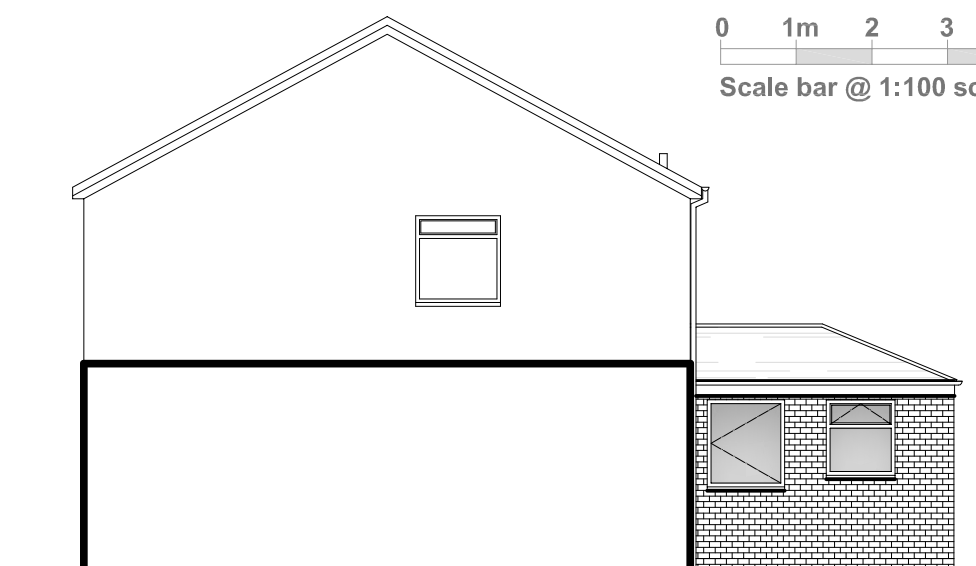


Proposed side (west) elevation @ 1:100 scale

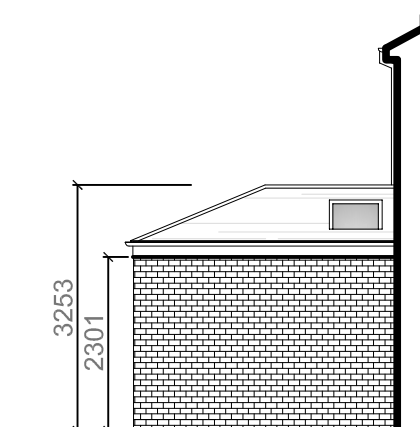

Proposed side (east) elevation @ 1:100 scale

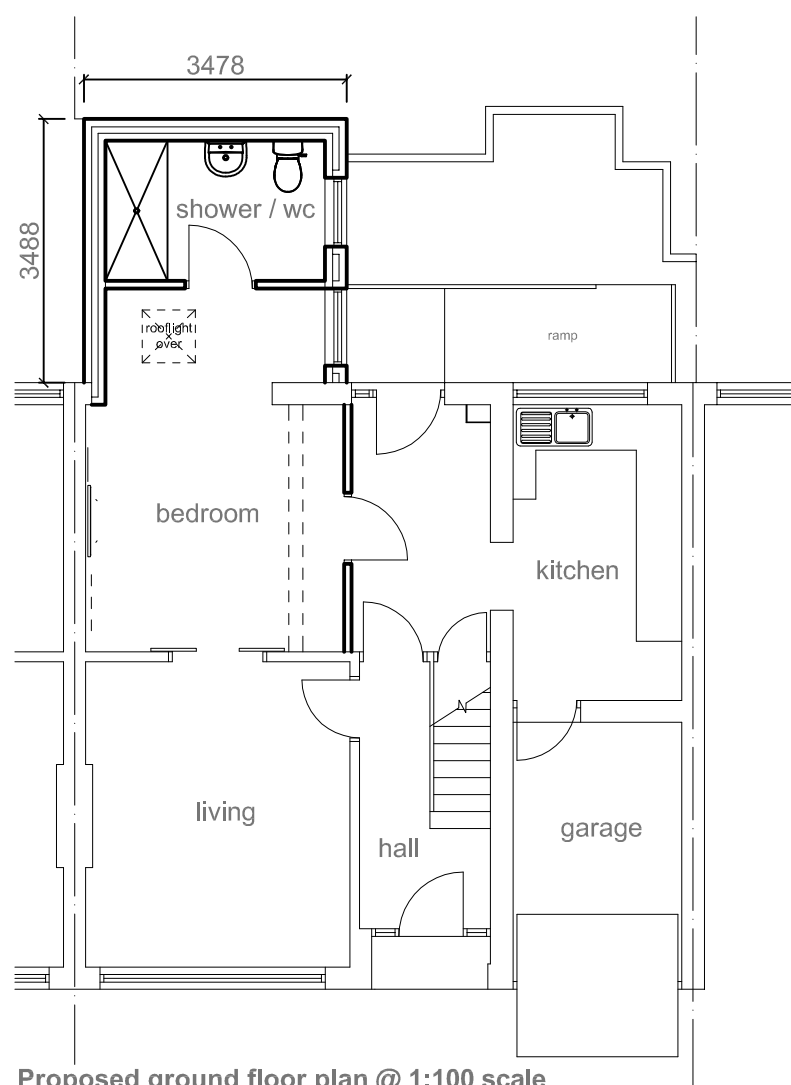

Proposed ground floor plan @ 1:100 scale

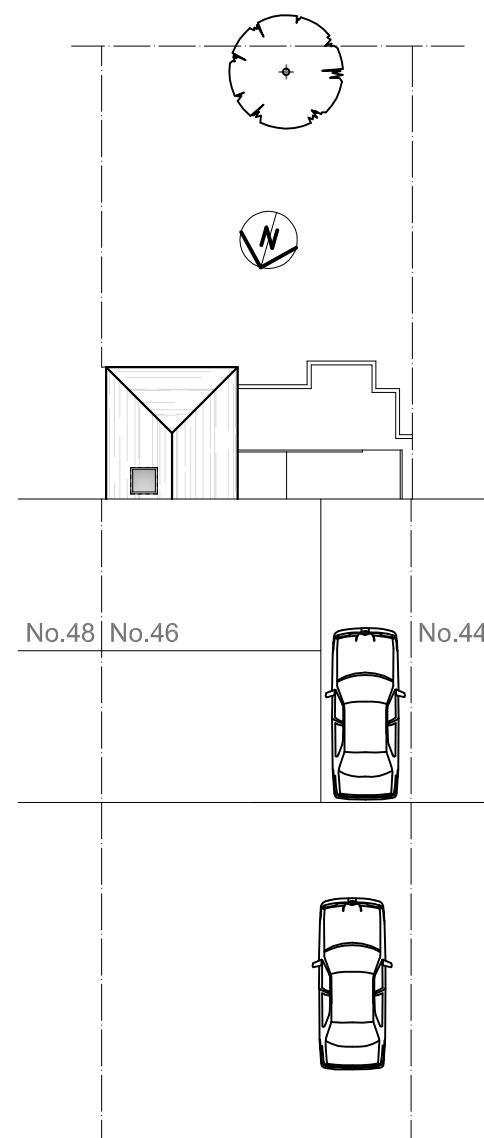

Proposed site plan @ 1:200 scale

EXTERNAL SPECIFICATION

Roof:
Smooth Brown Marley Double Roman (osa) interlocking concrete tiles and ridge tiles to new extension roof as shown hatched to match existing main roof.

Walls:
Facing brickwork to match existing main house. Mortar colour to match existing.

Facias:
All facias to be white PVCu to match main house.

Rainwater goods:
White PVCu gutters and rainwater pipes to match existing profile.

Windows:
White PVCu frames with double glazing to match pattern of main house.

Project:

**PROPOSED SINGLE STOREY REAR
SHOWER ROOM EXTENSION AND
INTERNAL ALTERATIONS
at:
46 CHILTERN DRIVE
KIRKBY, L32 2BW
for:
MR M MURPHY**

PROPOSED LAYOUT & SITE PLAN

Scale: 1:100 & 1:200 Date: July 2021

Drawing Number:
200526-02

Revision: