



VISUAL SCALE 1:100 @ A3

SCALING OF DRAWING FOR REFERENCE AND PLANNING PURPOSES ONLY. ALL DIMENSIONS ON TO BE CHECKED ON SITE WITH ANY DISCREPANCY REPORTED IMMEDIATELY TO THE CLIENT AND DESIGN TEAM. THE CONTRACTOR WILL BE HELD RESPONSIBLE FOR THE ACCURACY OF WORKS INVOLVING SETTING OUT AND CHECKING OF DIMENSIONS. COPYRIGHT OF THIS DRAWING REMAINS WITH THE CLIENT.


PLANNING

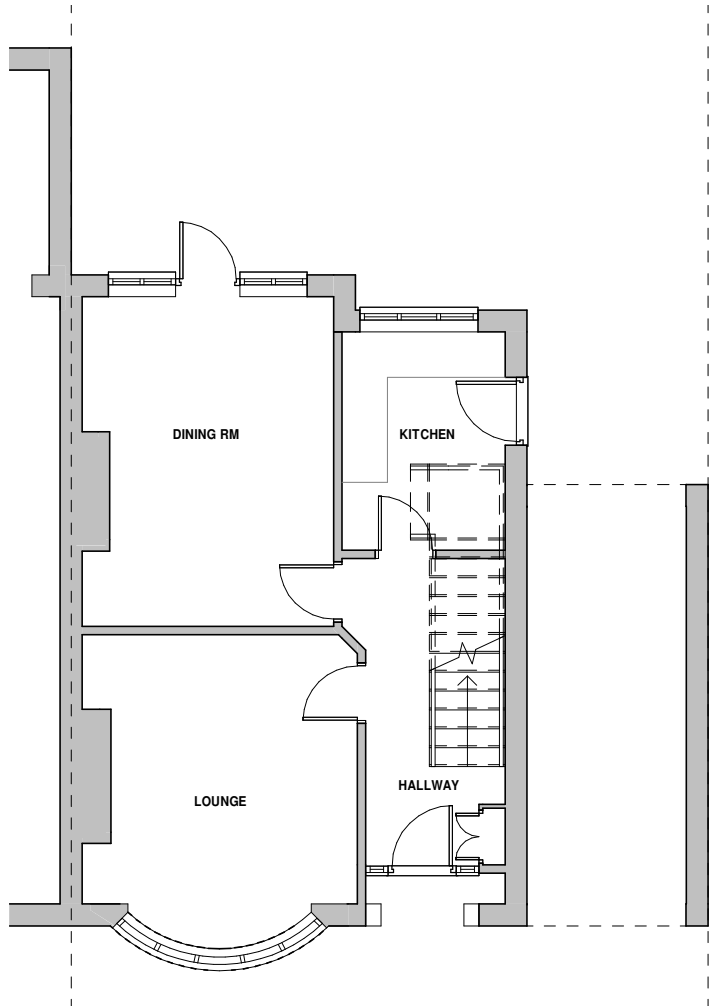


1 00 - GROUND FLOOR
SCALE 1:100

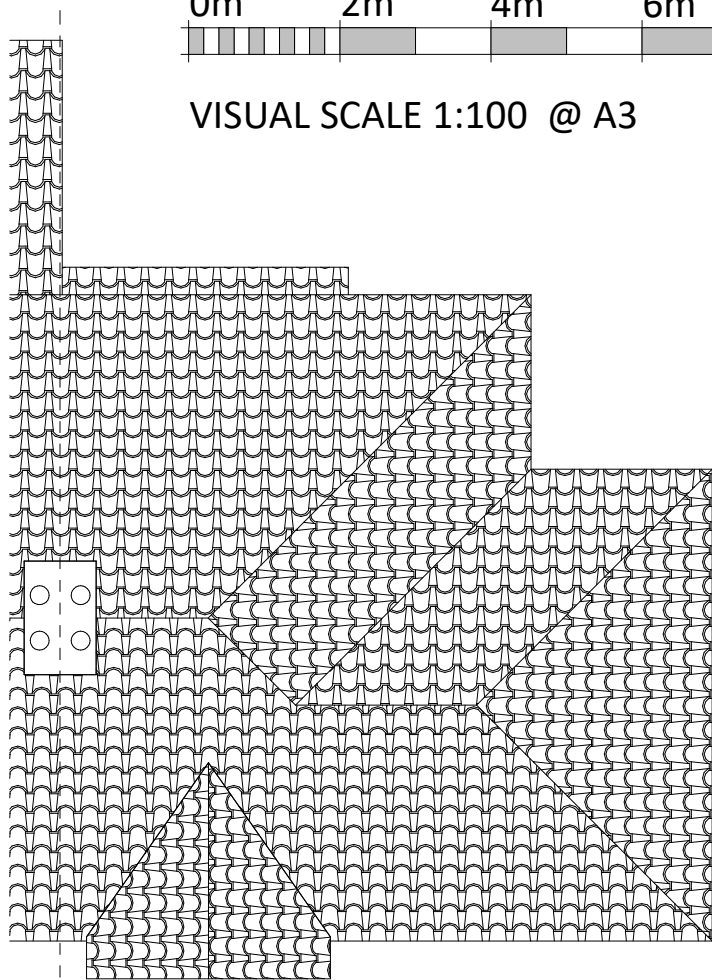

2 02 - ROOF PLAN
SCALE 1:100

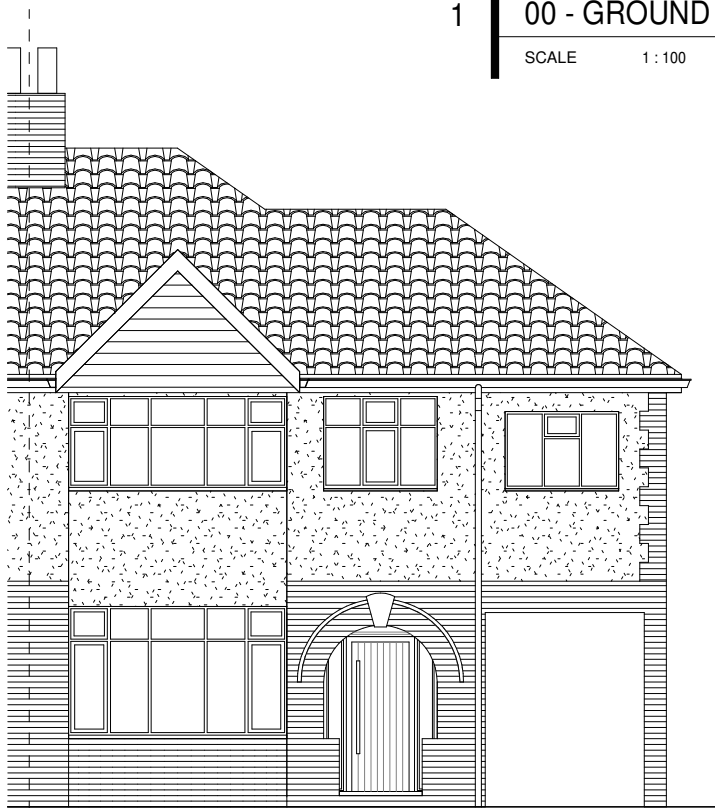

4 FRONT ELEVATION
SCALE 1:100

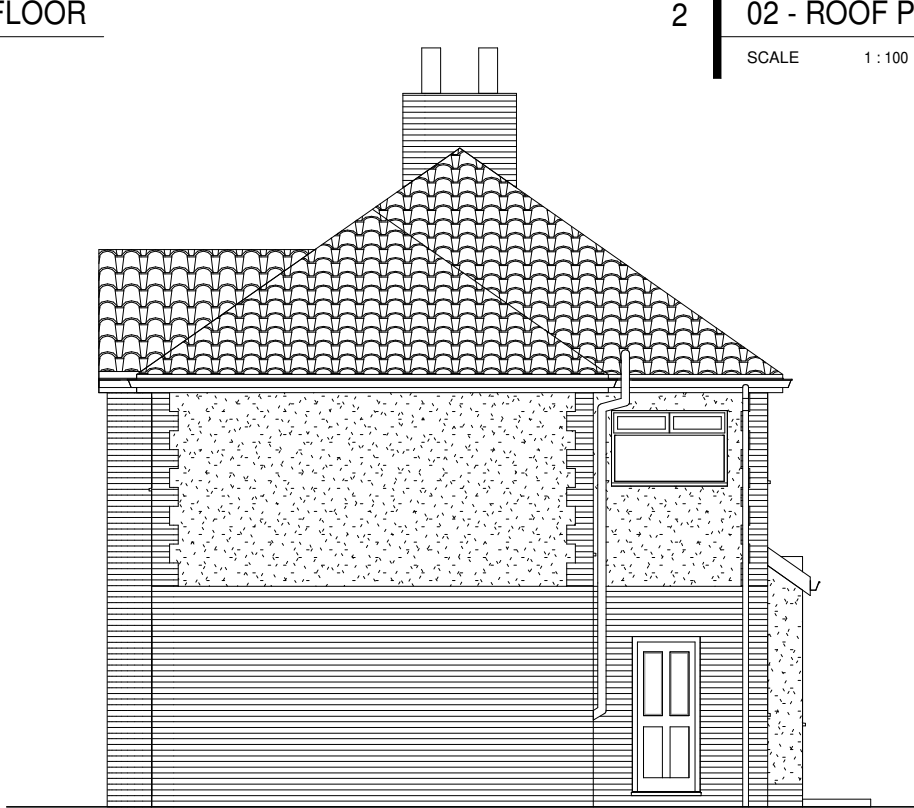

5 GABLE ELEVATION
SCALE 1:100



3 REAR ELEVATION
SCALE 1:100

REV	DESCRIPTION	DATE	BY

CLIENT
MR P. ONEIL

PROJECT	SCALE	DATE
31 BRIAR DRIVE, HUYTON	1:100 @A3	25/07/23
DRAWN	CHECKED	
TM	TM	

DRAWING TITLE	PROJECT No	REVISION
EXISTING PLANS & ELEVATIONS	P23-002	
	DRAWING No	
	100	