



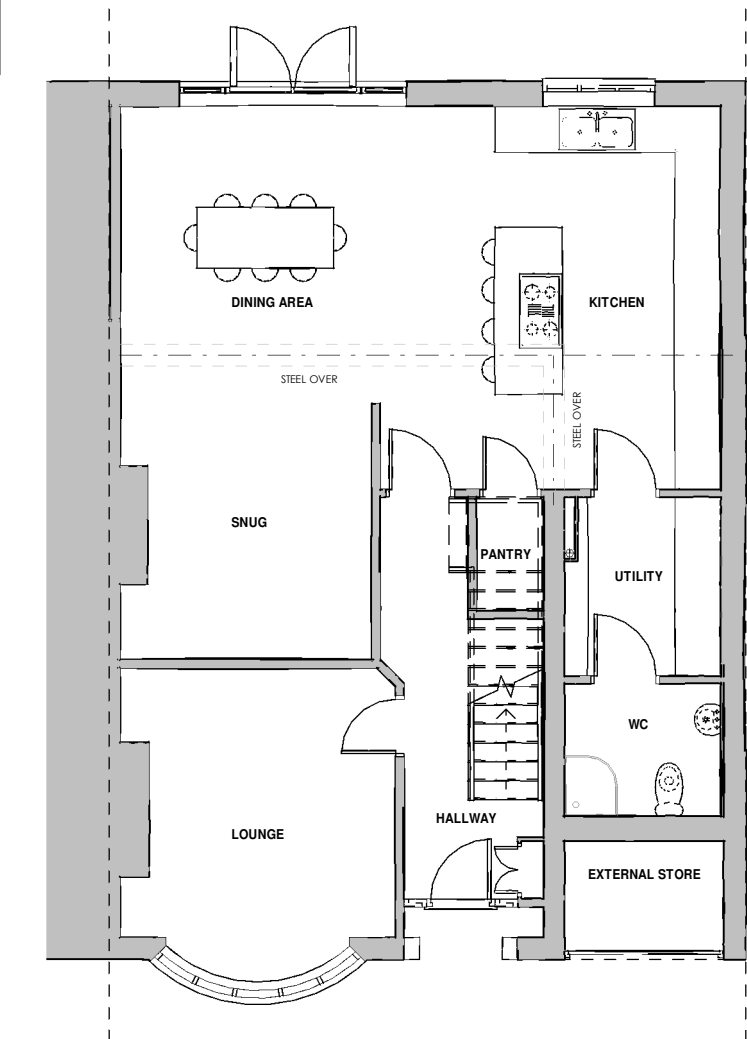


1 00 - PROPOSED GROUND FLOOR PLAN

SCALE 1 : 100

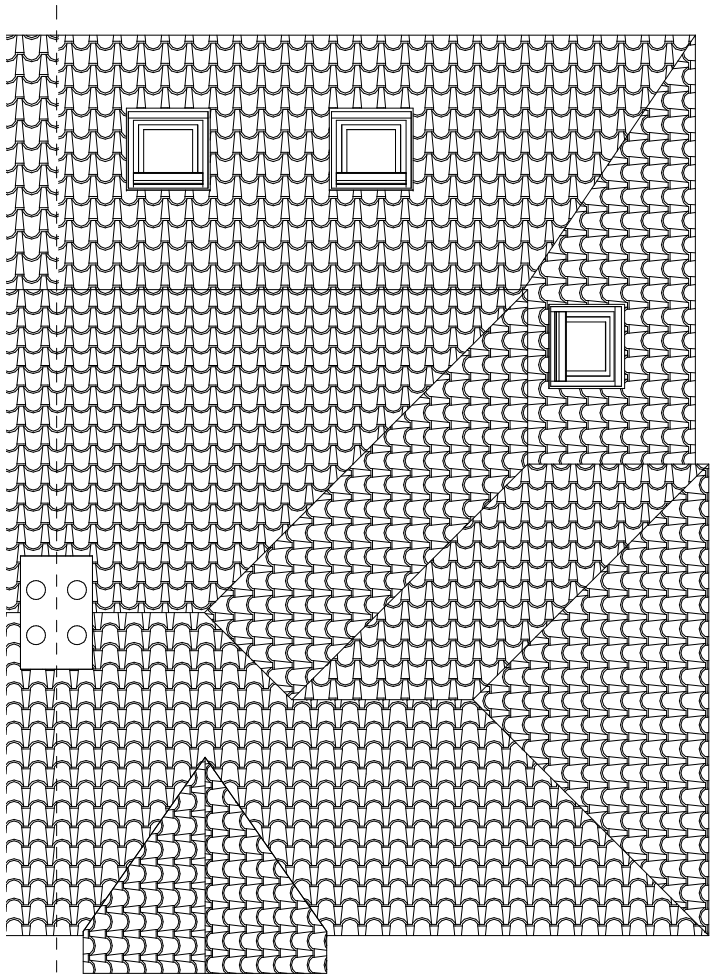

2 02 - PROPOSED ROOF PLAN

SCALE 1 : 100

 

VISUAL SCALE 1:100 @ A3

BRICKWORK - PROPOSED BRICKWORK TO BE SMOOTH RED, SIZE AND COLOUR TO MATCH EXISTING

ROOF TILES - PROPOSED ROOFING TO BE RED/BROWN INTERLOCKING CONCRETE TILES, SIZE AND PROFILE TO MATCH EXISTING

WINDOWS - PROPOSED WINDOWS TO BE WHITE uPVC, PROFILE TO MATCH EXISTING


DOORS - PROPOSED DOORS TO BE WHITE uPVC, PROFILE TO MATCH EXISTING

RAINWATER GOODS - CIRCULAR BLACK uPVC TO MATCH EXISTING



3 PROPOSED FRONT ELEVATION

SCALE 1 : 100

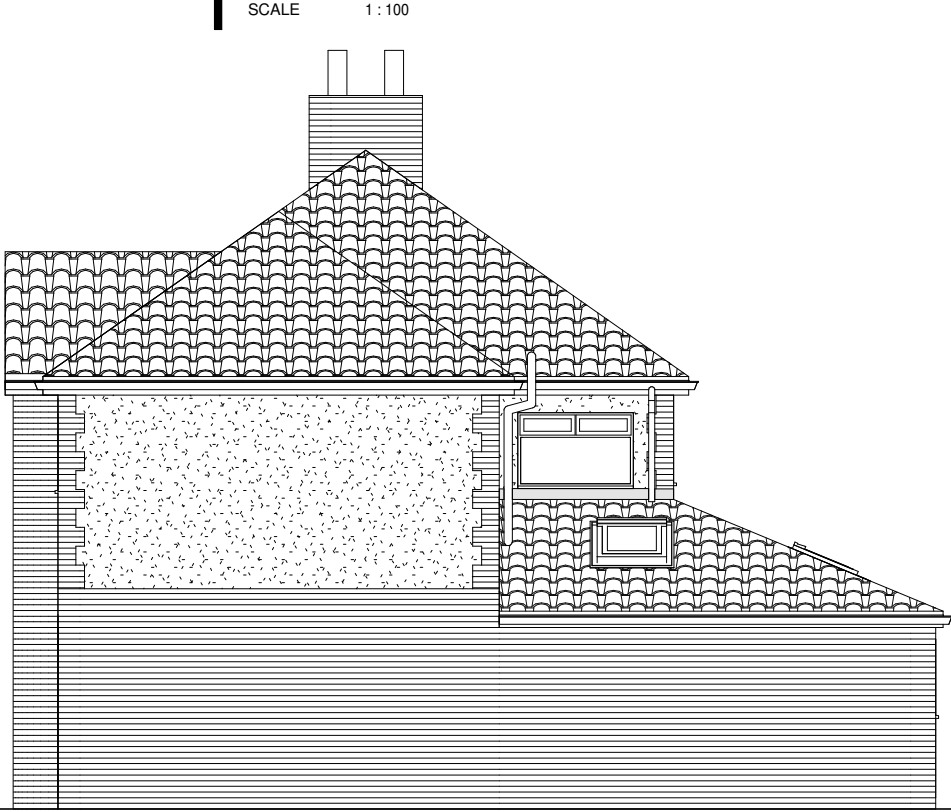

4 PROPOSED GABLE ELEVATION

SCALE 1 : 100



5 PROPOSED REAR ELEVATION

SCALE 1 : 100

SCALING OF DRAWING FOR REFERENCE AND PLANNING PURPOSES ONLY. ALL DIMENSIONS ON TO BE CHECKED ON SITE WITH ANY DISCREPANCY REPORTED IMMEDIATELY TO THE CLIENT AND DESIGN TEAM. THE CONTRACTOR WILL BE HELD RESPONSIBLE FOR THE ACCURACY OF WORKS INVOLVING SETTING OUT AND CHECKING OF DIMENSIONS. COPYRIGHT OF THIS DRAWING REMAINS WITH THE CLIENT.

PLANNING

REV	DESCRIPTION	DATE	BY

CLIENT
MR P. ONEILL

PROJECT 31 BRIAR DRIVE, HUYTON	SCALE 1 : 100 @A3	DATE 11/26/23
	DRAWN TM	CHECKED TM

DRAWING TITLE PROPOSED PLANS & ELEVATIONS	PROJECT No P23-002	REVISION
	DRAWING No 110	