



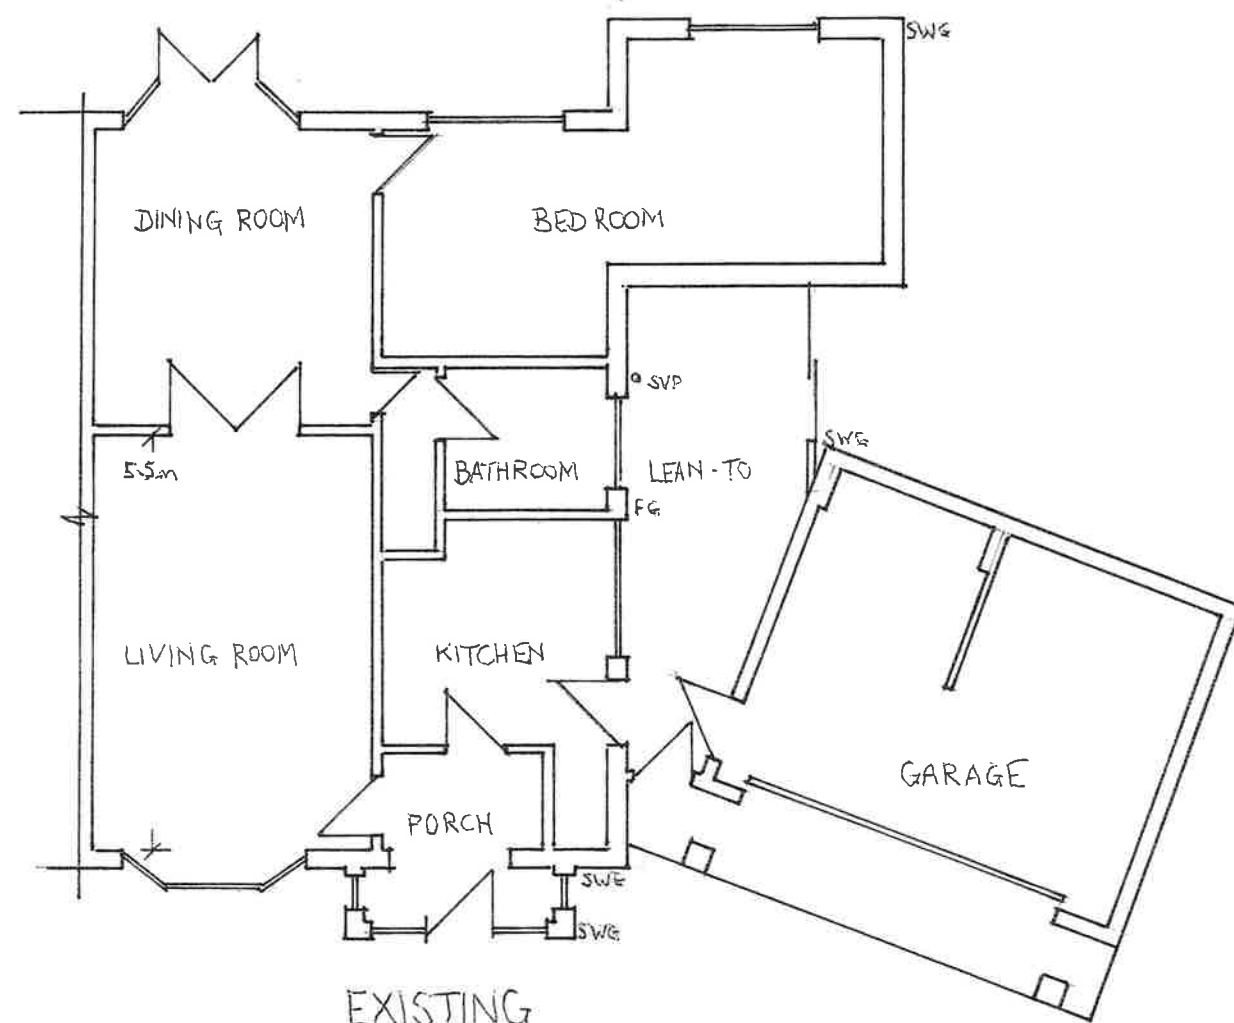

NOTES:
 S: SINK
 W: WASHING MACHINE
 D: DRYER
 B: BOILER
 G: GAS METER
 E: ELECTRIC METER

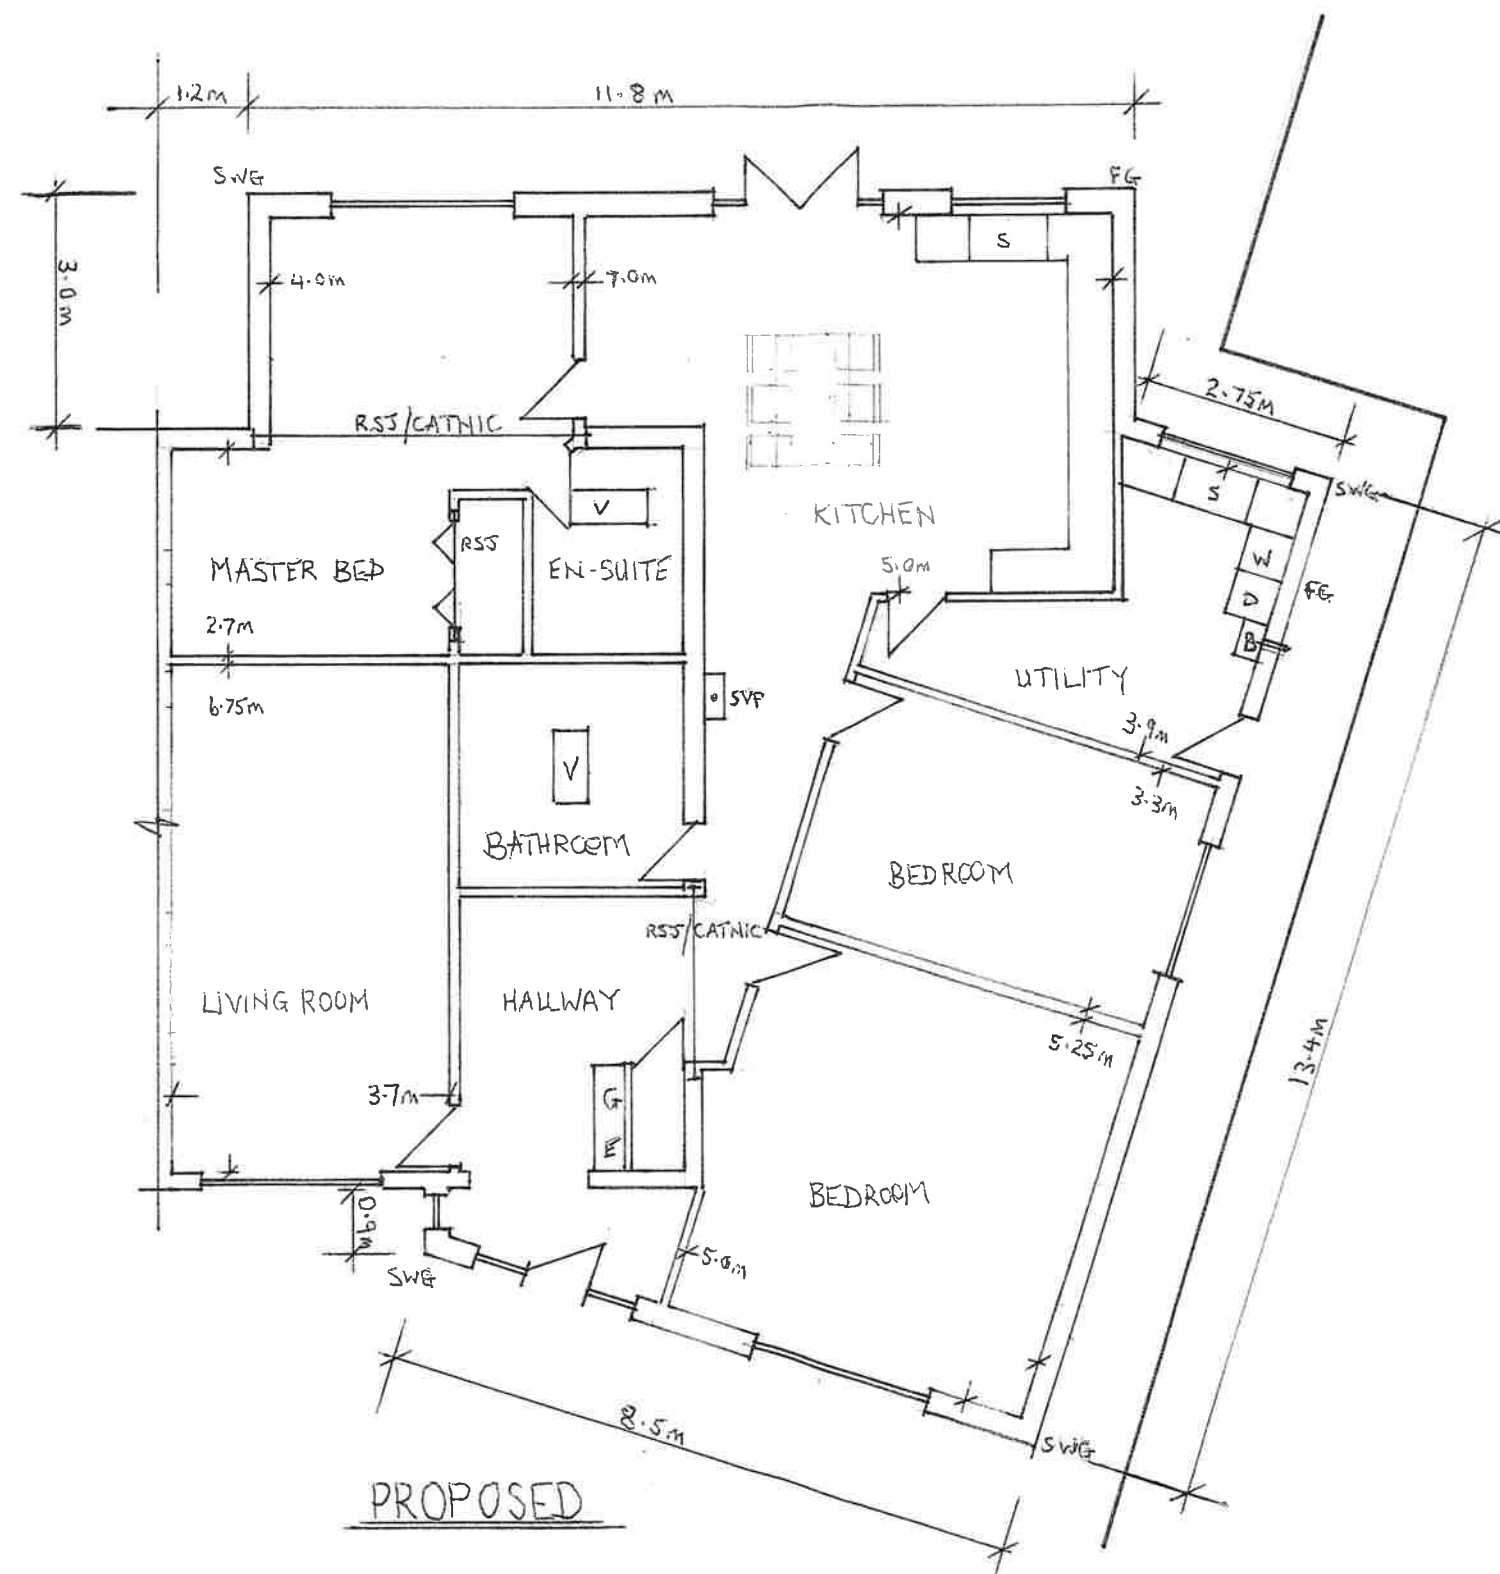

1:100 0 1 2 3 4 5 METERS

APPLICANT:
 MR CHRIS WRIGLEY

SITE ADDRESS:
 29 MELLING WAY
 OLD HALL ESTATE
 KIRKBY
 L32 1TN

DRAWING TITLE:
 FLOOR PLANS

SCALE:
 1:100

DATE:
 6 JULY '26

DRAWING No:
 2 OF 4

BARRY GILFOYLE