


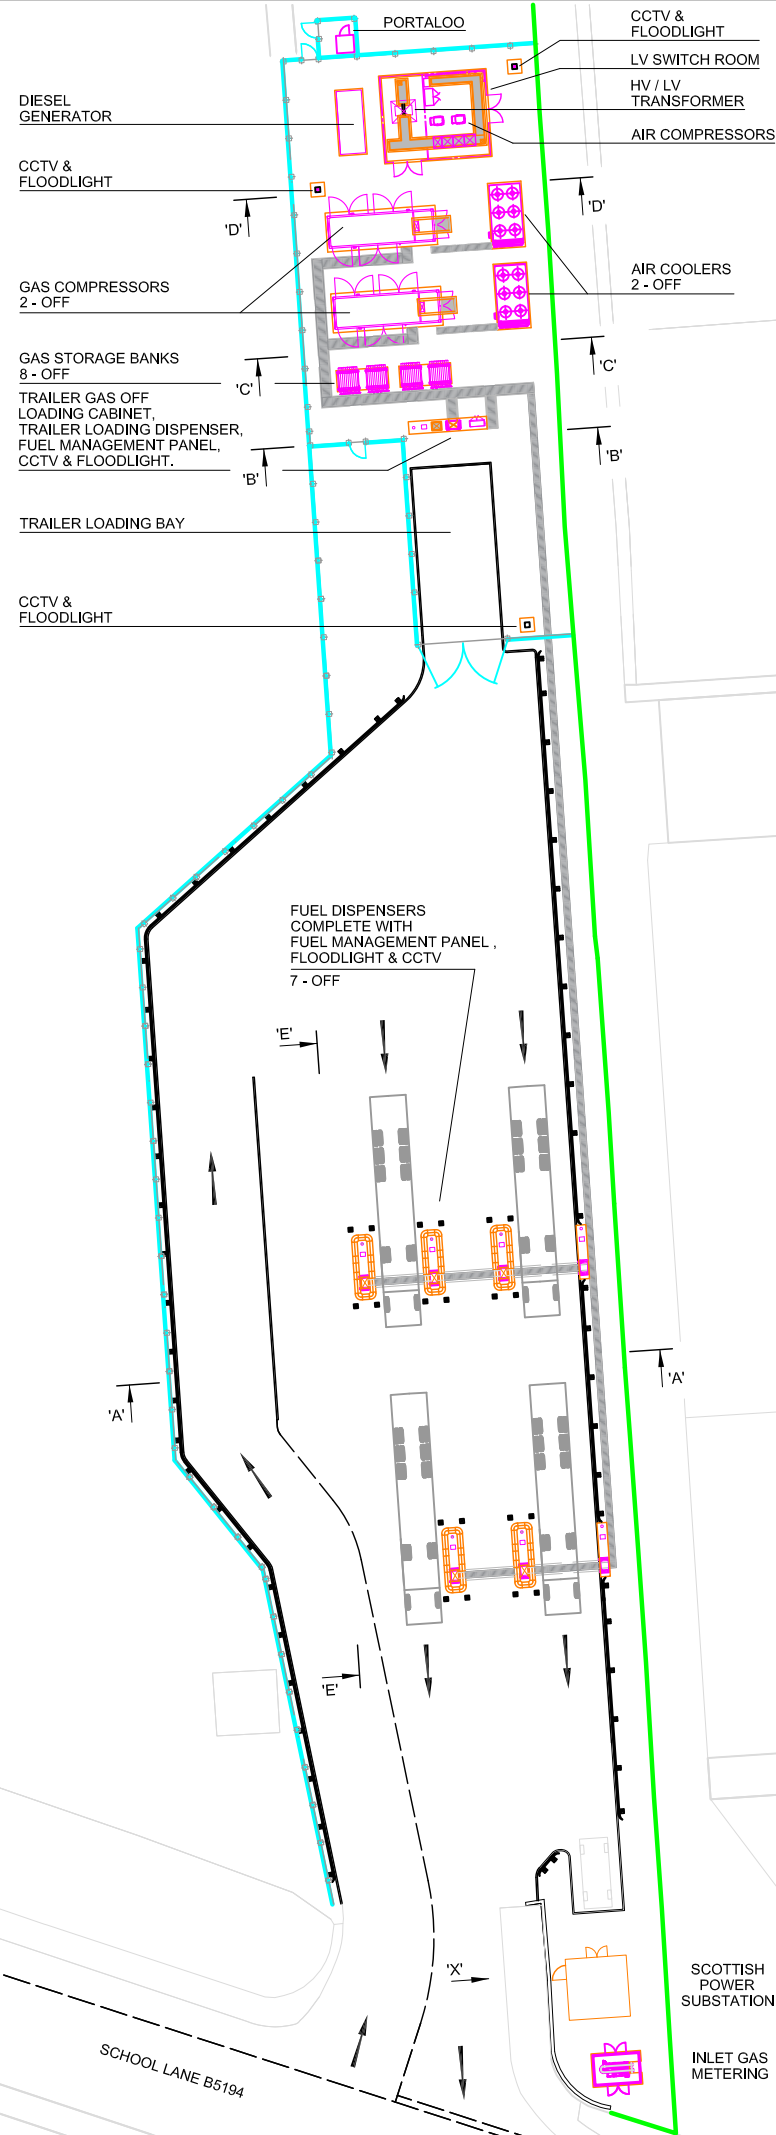

## PLANNING ISSUE

| REVISIONS: |                                         |          |     |     |
|------------|-----------------------------------------|----------|-----|-----|
| REV        | DESCRIPTION                             | DATE     | CHK | APP |
| A          | PLANNING ISSUE                          | 29-10-21 | MS  | MS  |
| B          | PORTALOO COMPOUND ADDED. PLANNING ISSUE | 27-07-26 | AS  | DN  |

### KEY

|  |                                                                          |
|--|--------------------------------------------------------------------------|
|  | CHANNEL C/W COVER FOR HIGH PRESSURE GAS PIPEWORK ROUTING & COOLING WATER |
|  | SITE BOUNDARY PALISADE FENCE 2.4m HIGH                                   |
|  | EXISTING FENCE                                                           |
|  | CRASH BARRIER                                                            |

CLIENT:

PROJECT:  
SATURN PARK CNG STATION  
KNOWSLEY

TITLE:  
CNG STATION SITE PLAN

SCALE: 1:500 @ A3 DRAWN: KJB  
CHECKED: MS CAD: DATE: 28-10-2021  
APPROVED: MS SHEET: 1 OF 1

PROJECT No: SATURN PARK

DRAWING No: SATURN PARK SITE PLAN

REVISION: B

 16 BERKELEY STREET  
LONDON  
W1J 8DZ  
TEL: 02039 073936  
WEB: www.cngfuels.com