


THIS DRAWING IS PROTECTED BY COPYRIGHT AND MUST NOT BE COPIED OR REPRODUCED WITHOUT THE WRITTEN CONSENT OF HAWTHORN ESTATES LIMITED. CAUTION MUST BE TAKEN WHEN PRINTING DRAWINGS, AS INCORRECTLY CONFIGURED PRINTERS WILL NOT PRINT ACCURATELY AT THE STATED SCALE. ALL DIMENSIONS AND SIZES TO BE CHECKED ON SITE. NORTH POINTS SHOWN ARE INDICATIVE. ©


SITE SPECIFIC HAZARDS

IN ACCORDANCE WITH THE REQUIREMENTS OF THE CDM REGULATIONS 2015 THE FOLLOWING SIGNIFICANT RESIDUAL HAZARDS HAVE NOT BEEN DESIGNED OUT OF THIS PROJECT AND MUST BE TAKEN INTO CONSIDERATION BY CONTRACTORS PLANNING TO UNDERTAKE THE WORKS SHOWN ON THIS DRAWING:

SCALE 1:100

 

+00.00 EXISTING LEVELS
+00.00 PROPOSED LEVELS

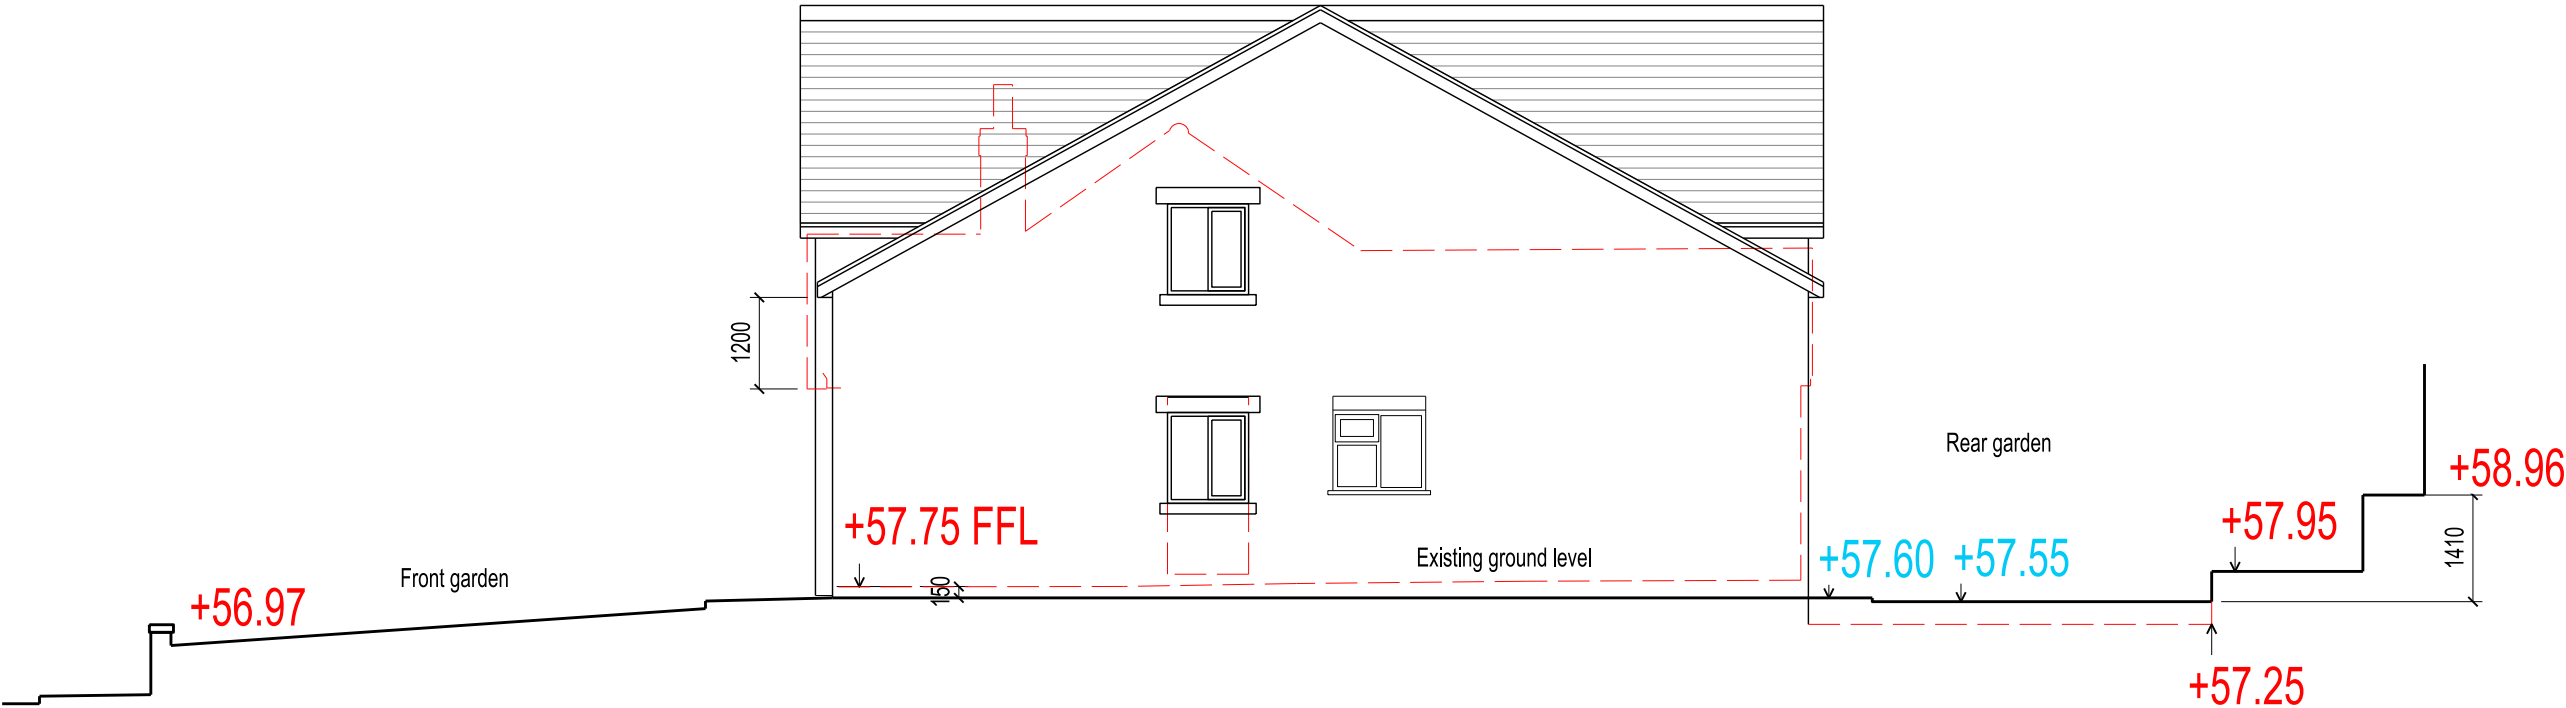

55.00m Datum NORTH ELEVATION CROSS SECTION

REV.	DATE	NOTES	INIT.
------	------	-------	-------

CLIENT / PROJECT
MR J. BOARDMAN
13 CHORLEY RD, PRESCOTT
HASLINGDEN

DRAWING TITLE
PROPOSED ELEVATIONS

STATUS
PLANNING

DATE AUG 26	DRAWN RSL	SCALE @ A3 1:100
----------------	--------------	---------------------

PROJECT NUMBER	PLAN / BUILD	TYPE	NUMBER	REVISION LETTER
----------------	--------------	------	--------	-----------------

DRAWING NO.
208 PLN E 04 A

Site Location Plans	L	GA Plans	P	Elevations	E
Sections	S	Details	D	Prefix: Colour	C

HAWTHORN DESIGN PARTNERSHIP
HAWTHORN ESTATES LTD
LUMB, ROSSENDALE, BB4 9ND
T. 08453 900 444

E. design@hawthorn-estates.co.uk
www.hawthorn-estates.co.uk

