


THIS DRAWING IS PROTECTED BY COPYRIGHT AND MUST NOT BE COPIED OR REPRODUCED WITHOUT THE WRITTEN CONSENT OF HAWTHORN ESTATES LIMITED. CAUTION MUST BE TAKEN WHEN PRINTING DRAWINGS, AS INCORRECTLY CONFIGURED PRINTERS WILL NOT PRINT ACCURATELY AT THE STATED SCALE. ALL DIMENSIONS AND SIZES TO BE CHECKED ON SITE. NORTH POINTS SHOWN ARE INDICATIVE. ©


SITE SPECIFIC HAZARDS

IN ACCORDANCE WITH THE REQUIREMENTS OF THE CDM REGULATIONS 2015 THE FOLLOWING SIGNIFICANT RESIDUAL HAZARDS HAVE NOT BEEN DESIGNED OUT OF THIS PROJECT AND MUST BE TAKEN INTO CONSIDERATION BY CONTRACTORS PLANNING TO UNDERTAKE THE WORKS SHOWN ON THIS DRAWING:


SCALE 1:100

 


55.00m Datum
EAST ELEVATION

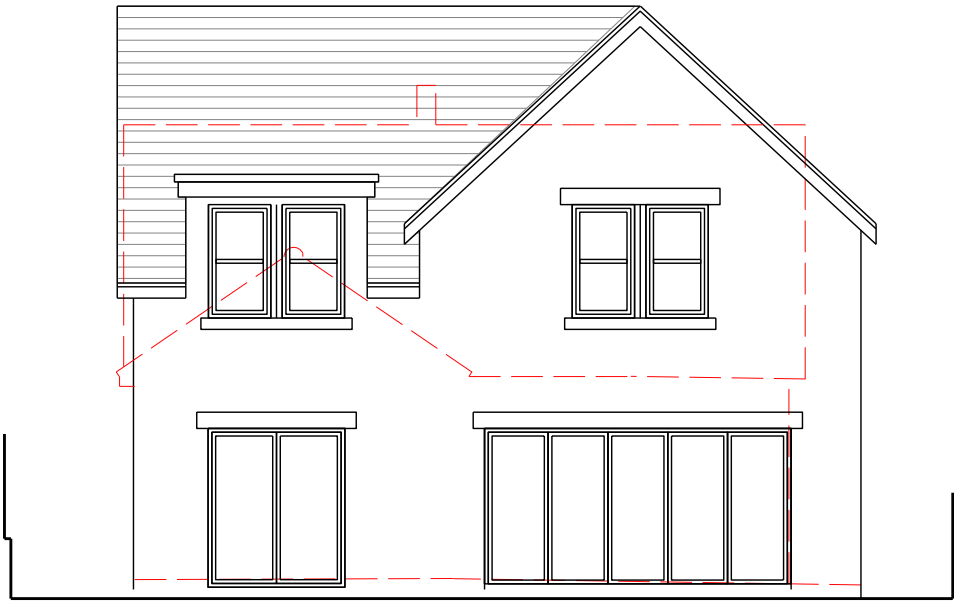

55.00m Datum
WEST ELEVATION

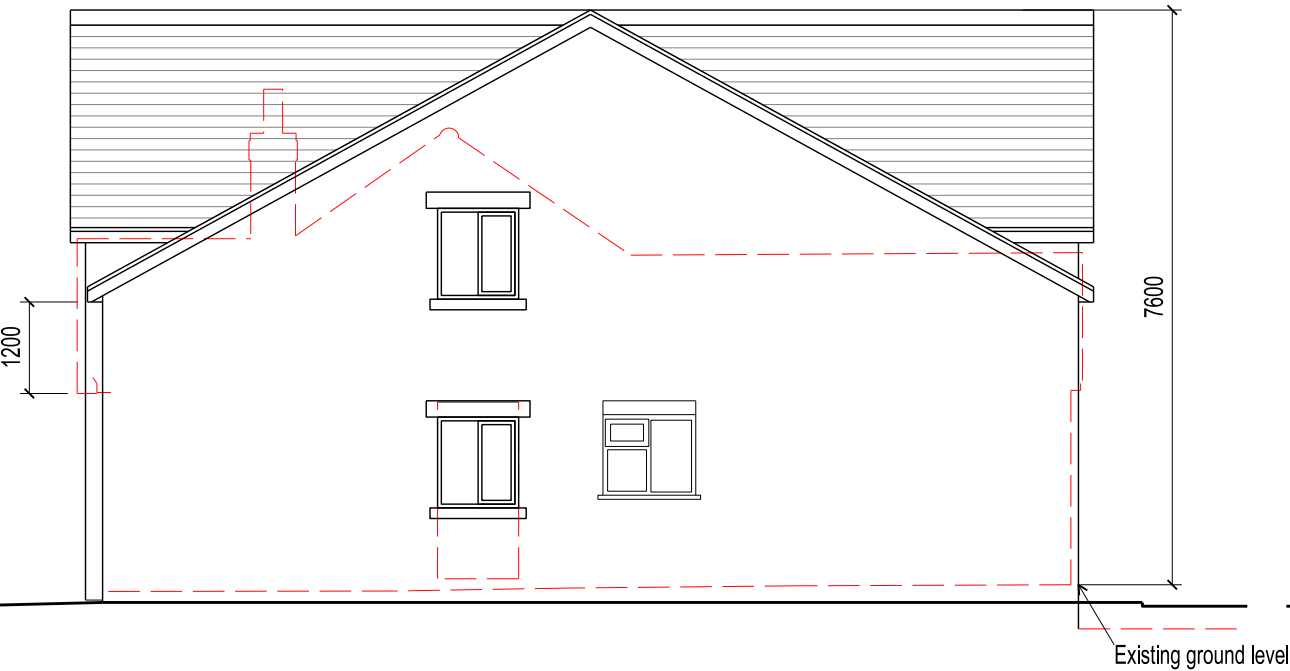

55.00m Datum
NORTH ELEVATION

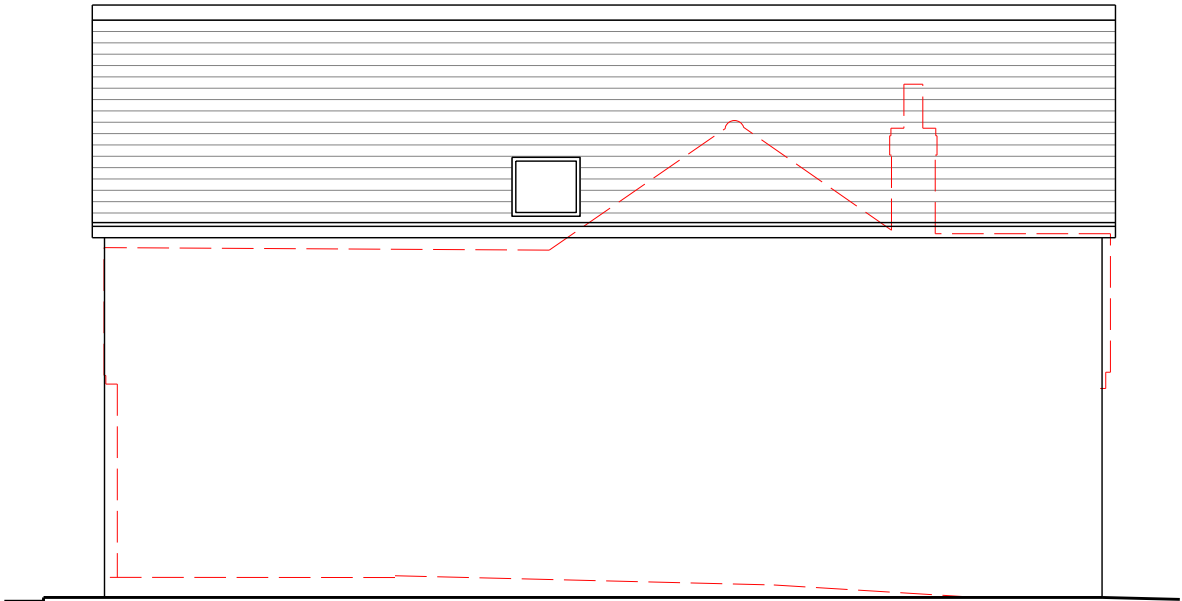

55.00m Datum
SOUTH ELEVATION

REV.C 260804	LEVELS AMENDED	RSL
REV.B 260804	LEVELS UPDATED	RSL
REV.A 250827	11 CHORLEY RD ADDED	RSL

REV.	DATE	NOTES	INIT.
------	------	-------	-------

CLIENT / PROJECT
MR J. BOARDMAN
13 CHORLEY RD, PRESCOTT
HASLINGDEN

DRAWING TITLE
PROPOSED ELEVATIONS

STATUS
PLANNING

DATE	DRAWN	SCALE @ A3
JULY 25	RSL	1:100

PROJECT NUMBER	PLAN / BUILD	TYPE	NUMBER	REVISION LETTER
----------------	--------------	------	--------	-----------------

DRAWING NO.
208 PLN E 02 C

Site Location Plans	L	GA Plans	P	Elevations	E
Sections	S	Details	D	Prefix: Colour	C

HAWTHORN DESIGN PARTNERSHIP
HAWTHORN ESTATES LTD
LUMB, ROSSENDALE, BB4 9ND
T. 08453 900 444

E. design@hawthorn-estates.co.uk
www.hawthorn-estates.co.uk

