




PROVISIONAL

 


PROPOSED GROUND FLOOR
PLAN

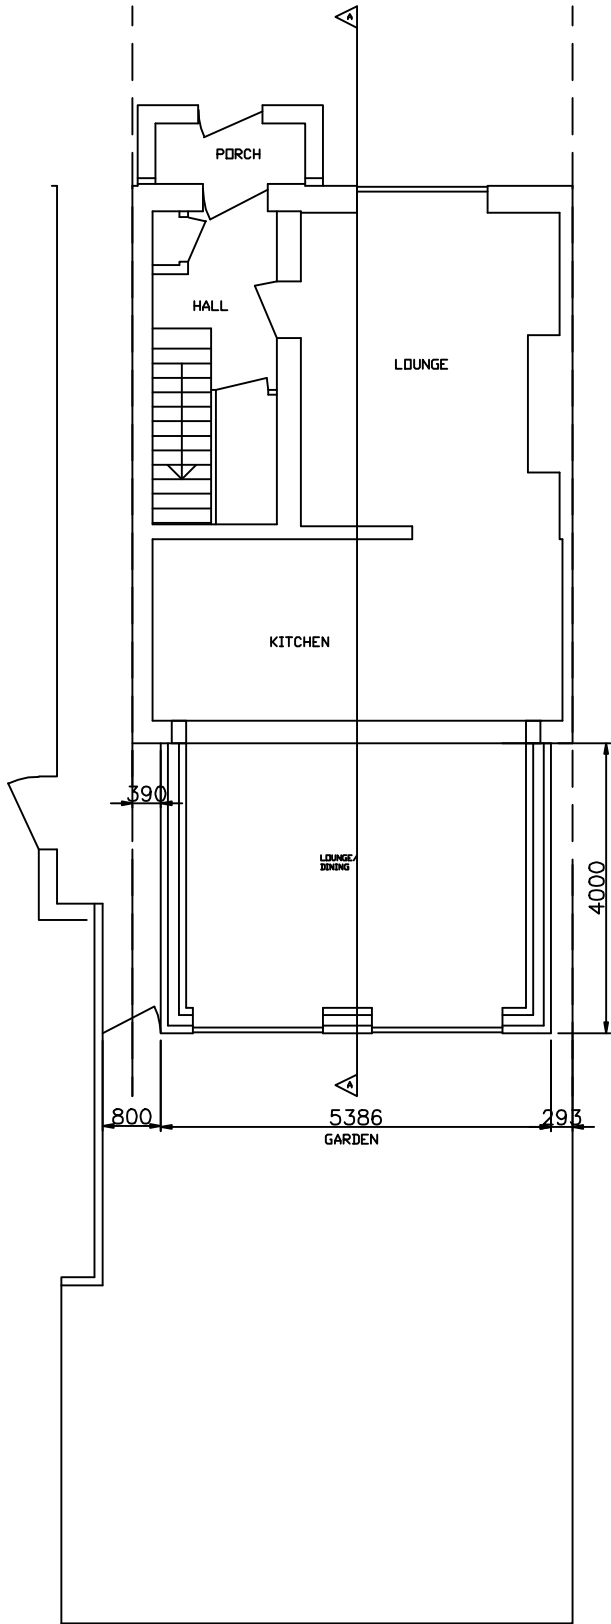


PROPOSED FIRST FLOOR
PLAN

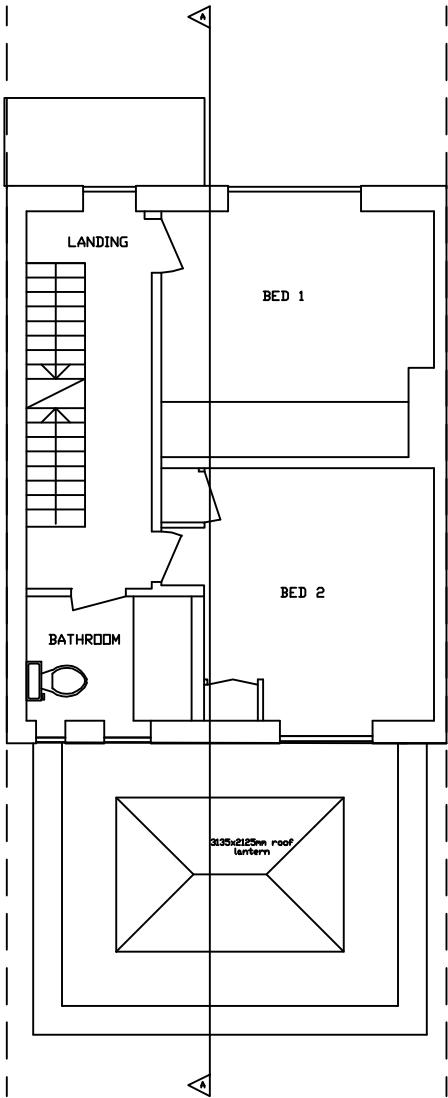

PROPOSED SECOND FLOOR
PLAN

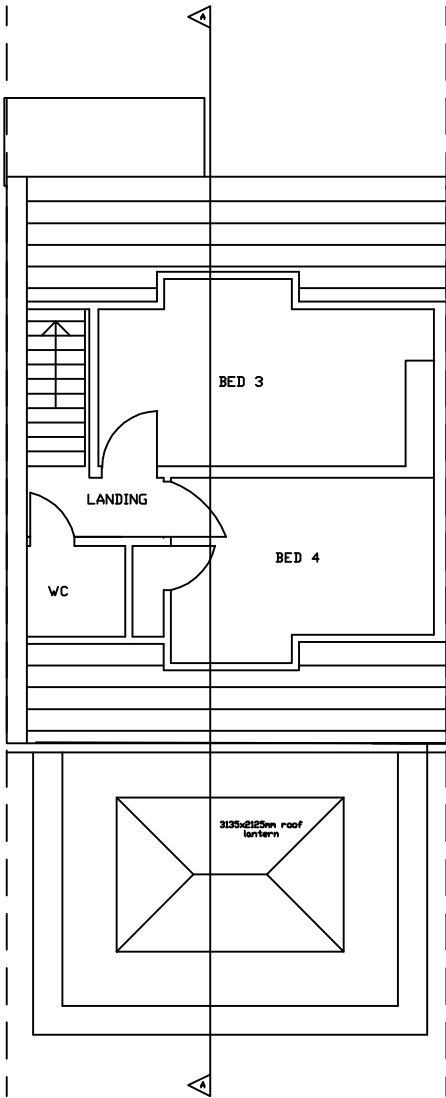

PROPOSED ROOF
PLAN

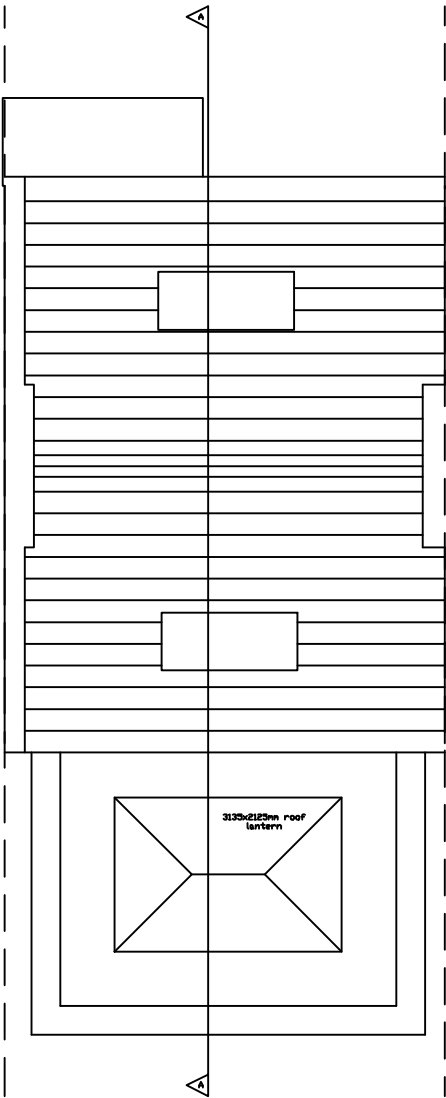

THIS DRAWING IS NOT TO ANY GIVEN SCALE.

Rev Date Revision

Project
Proposed
Floor Plans

Title
38 Wellcroft Road
L36 7TB

Scale
Date 20/04/2025
Drawn AD Chk Drg No A