




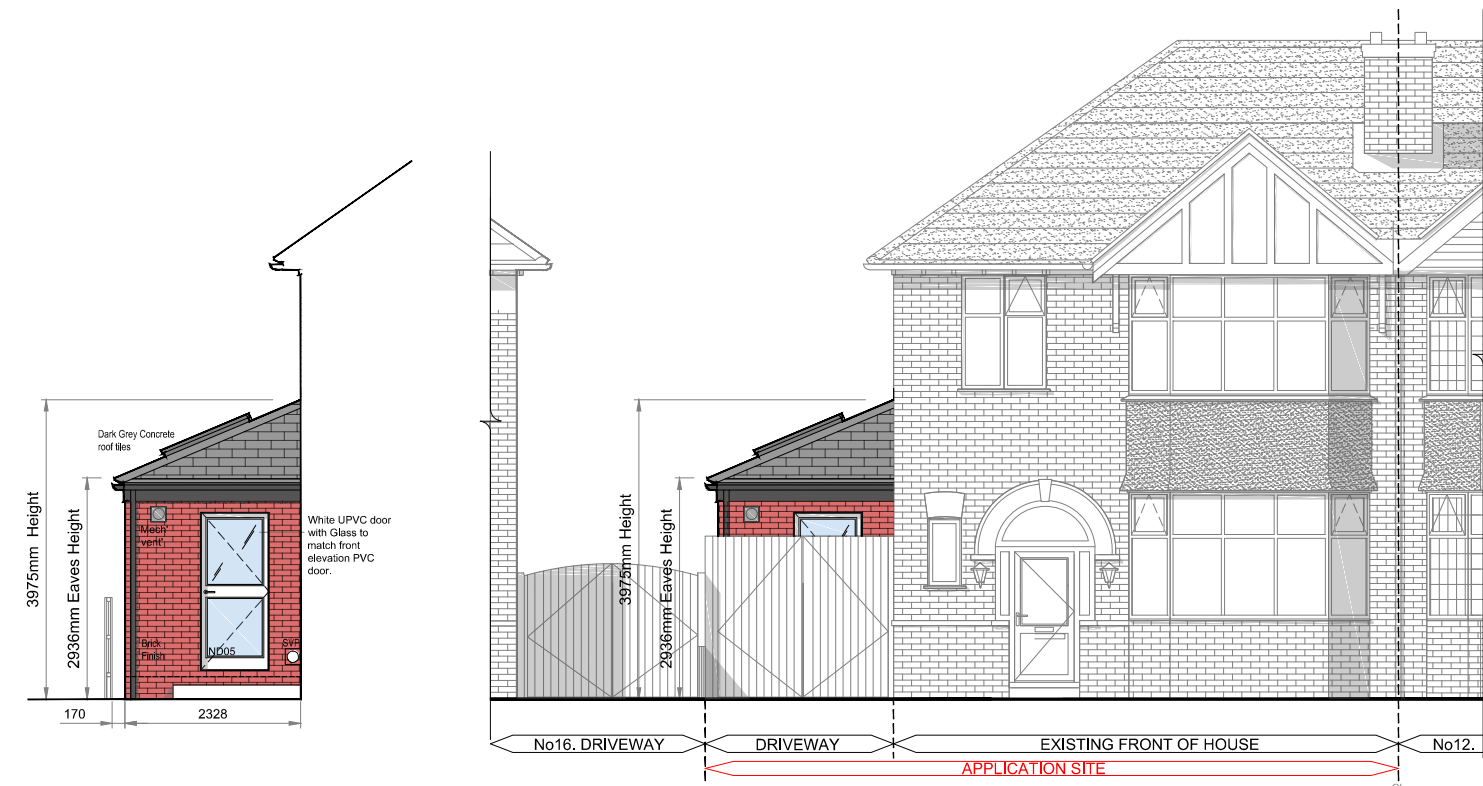


Elevation A1 - Proposed Extension Side Elevation (unobstructed view) (NW) 1:100@A1

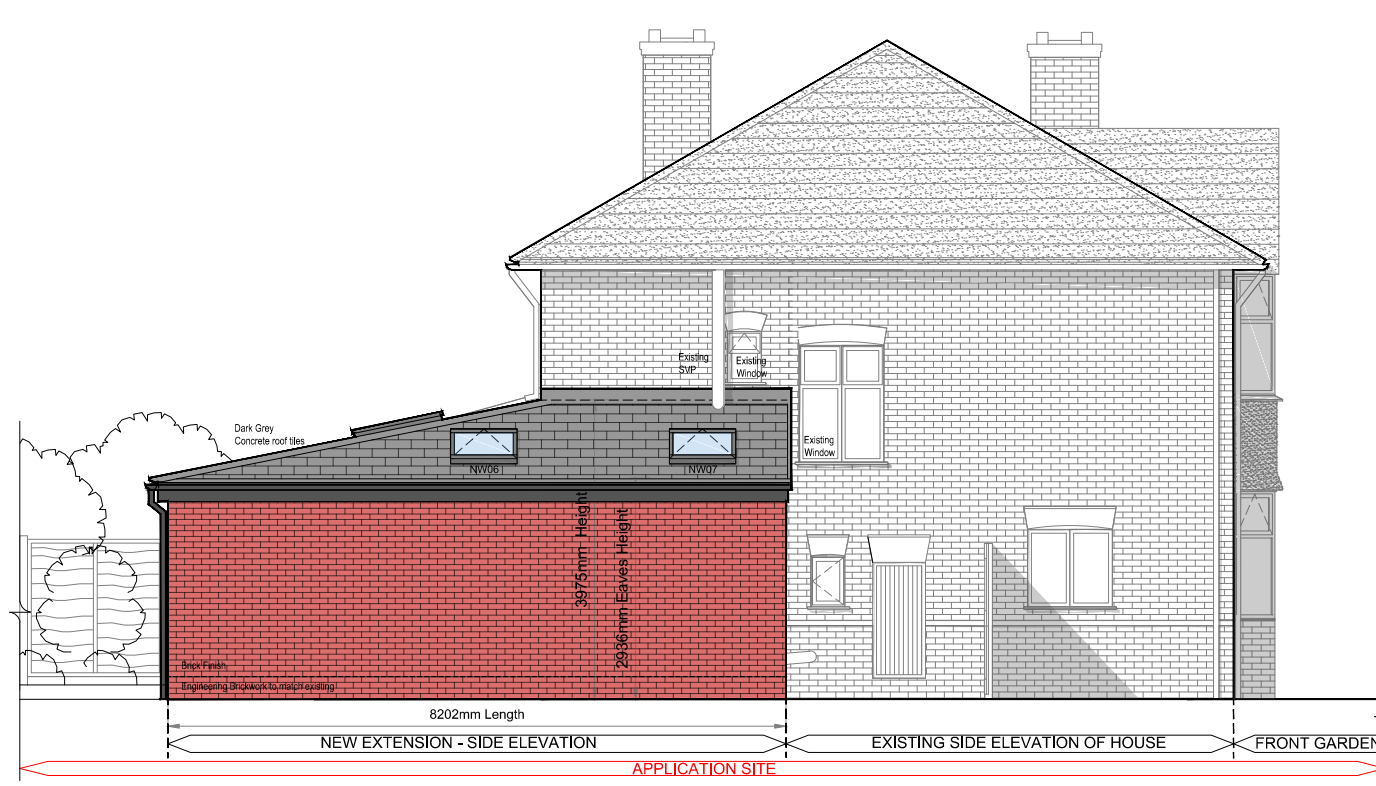


Elevation B - Proposed Side Elevation (NE) 1:100@A1

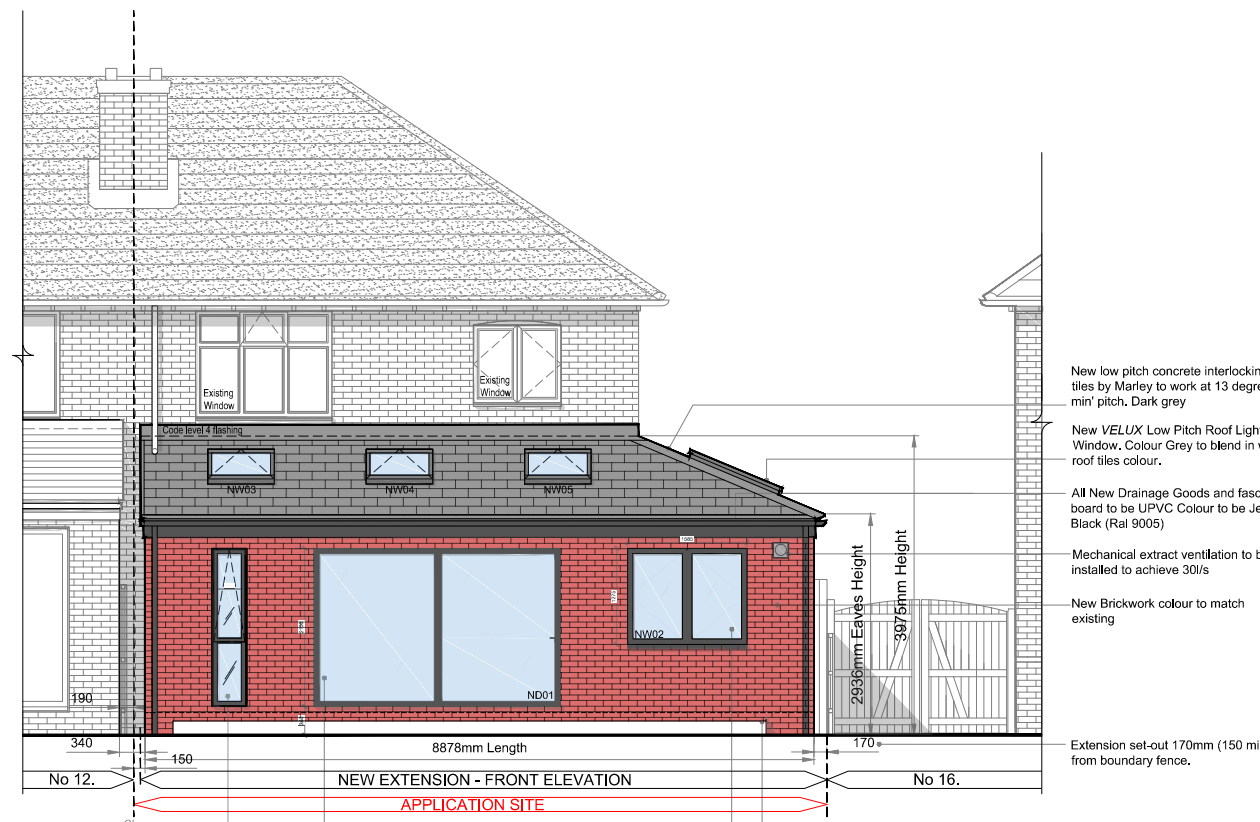

Elevation C - Proposed Rear Elevation (SE) 1:100@A1

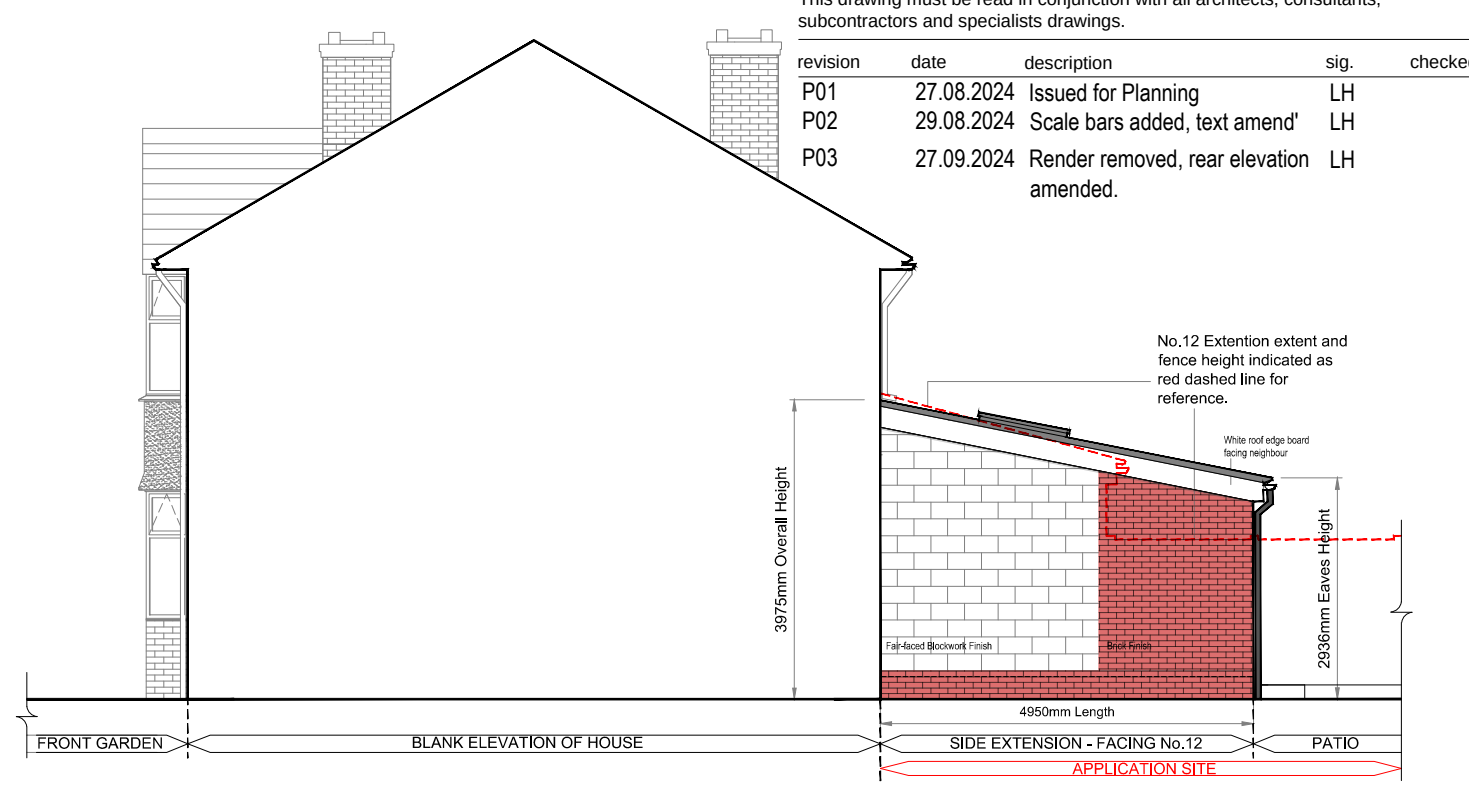


Elevation D - Proposed Blank Elevation (SW) 1:100@A1

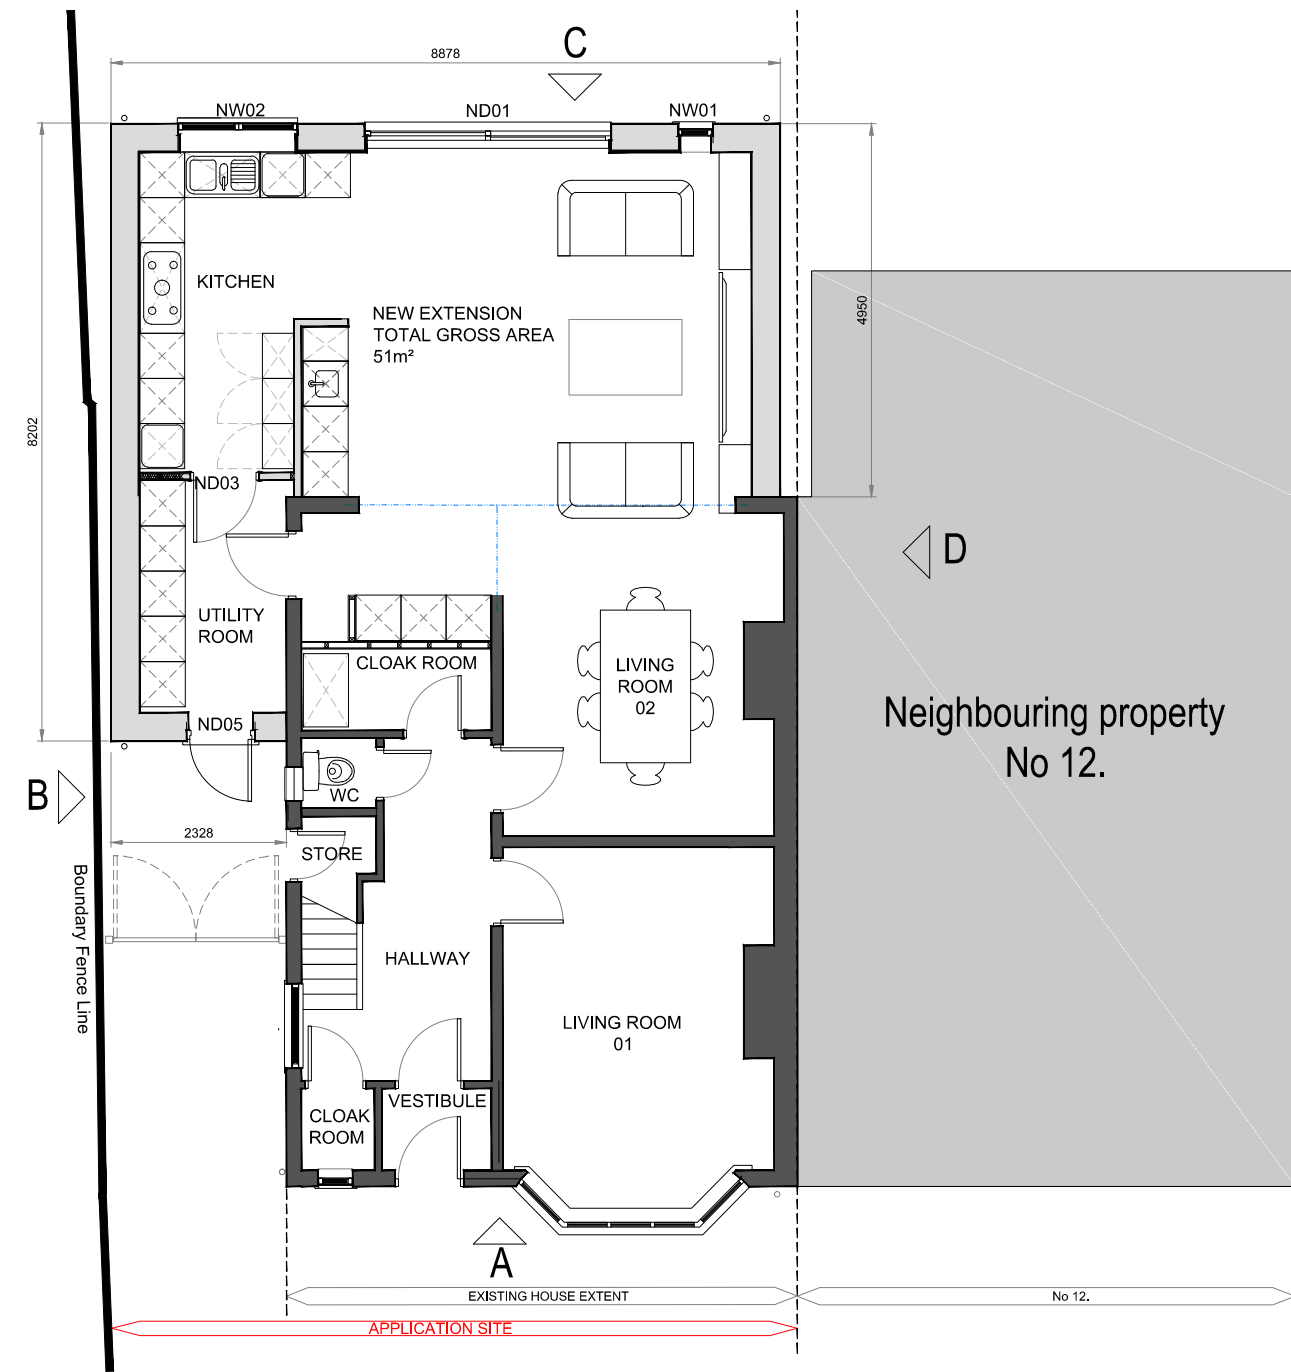


Proposed Ground Floor Plan 1:100@A1





Proposed First Floor Plan 1:100@A1

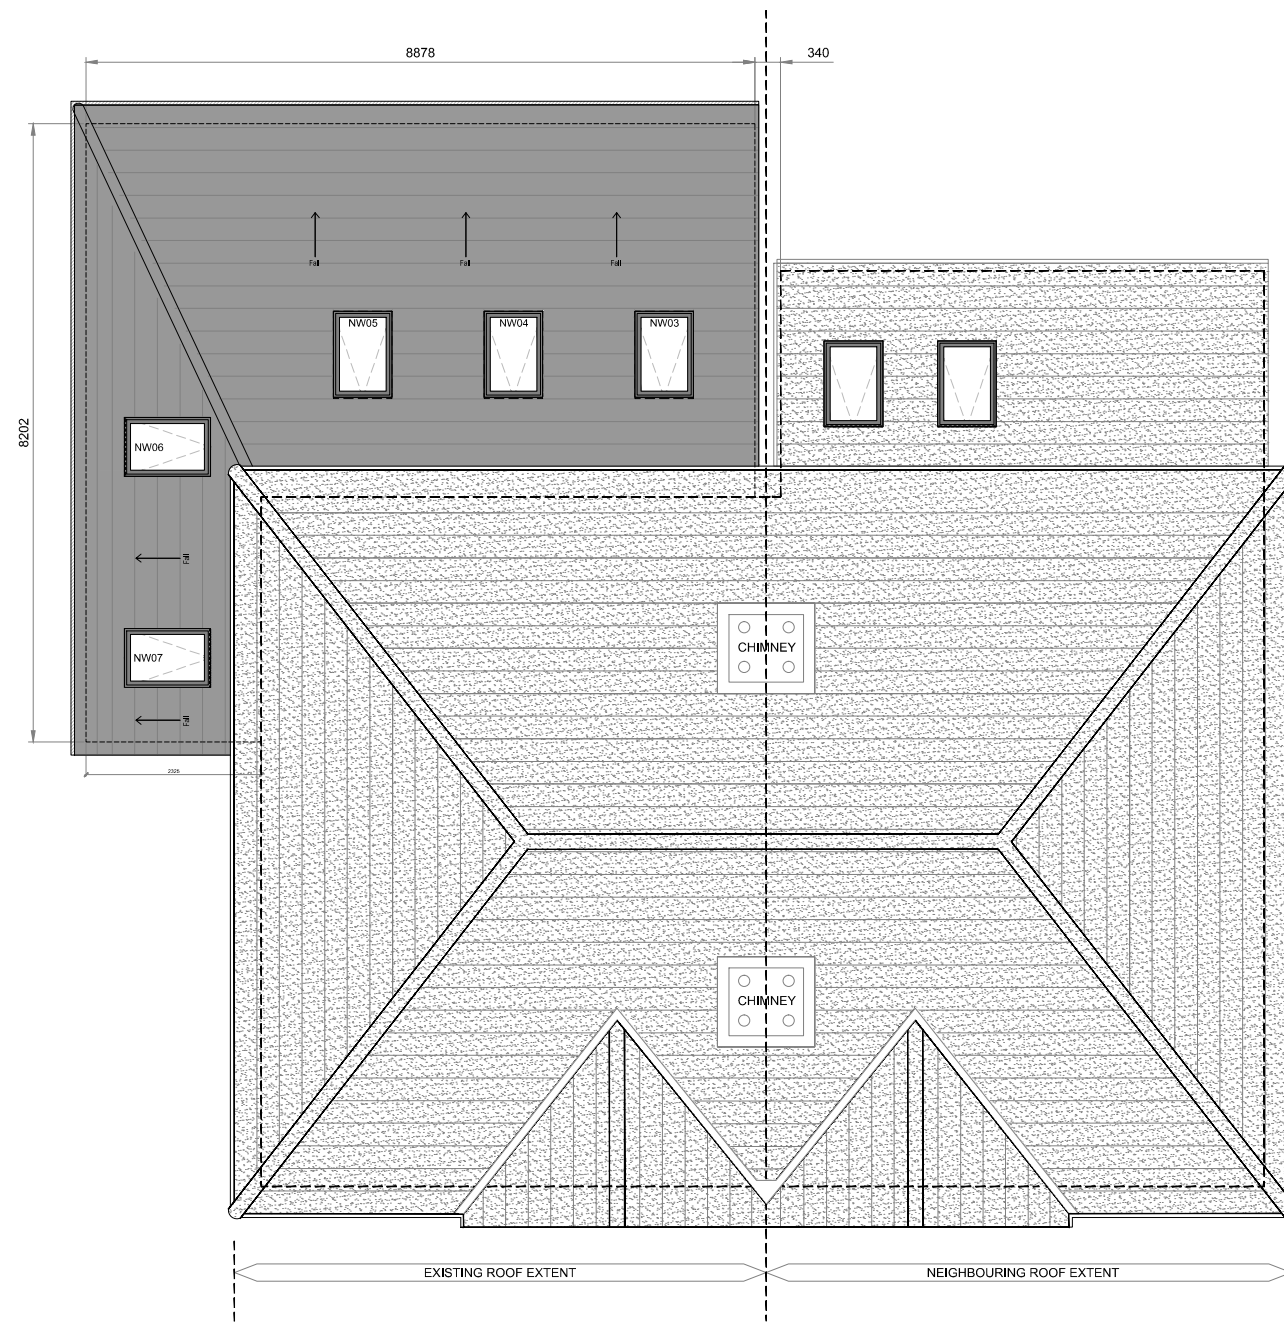

Proposed Roof Plan 1:100@A1

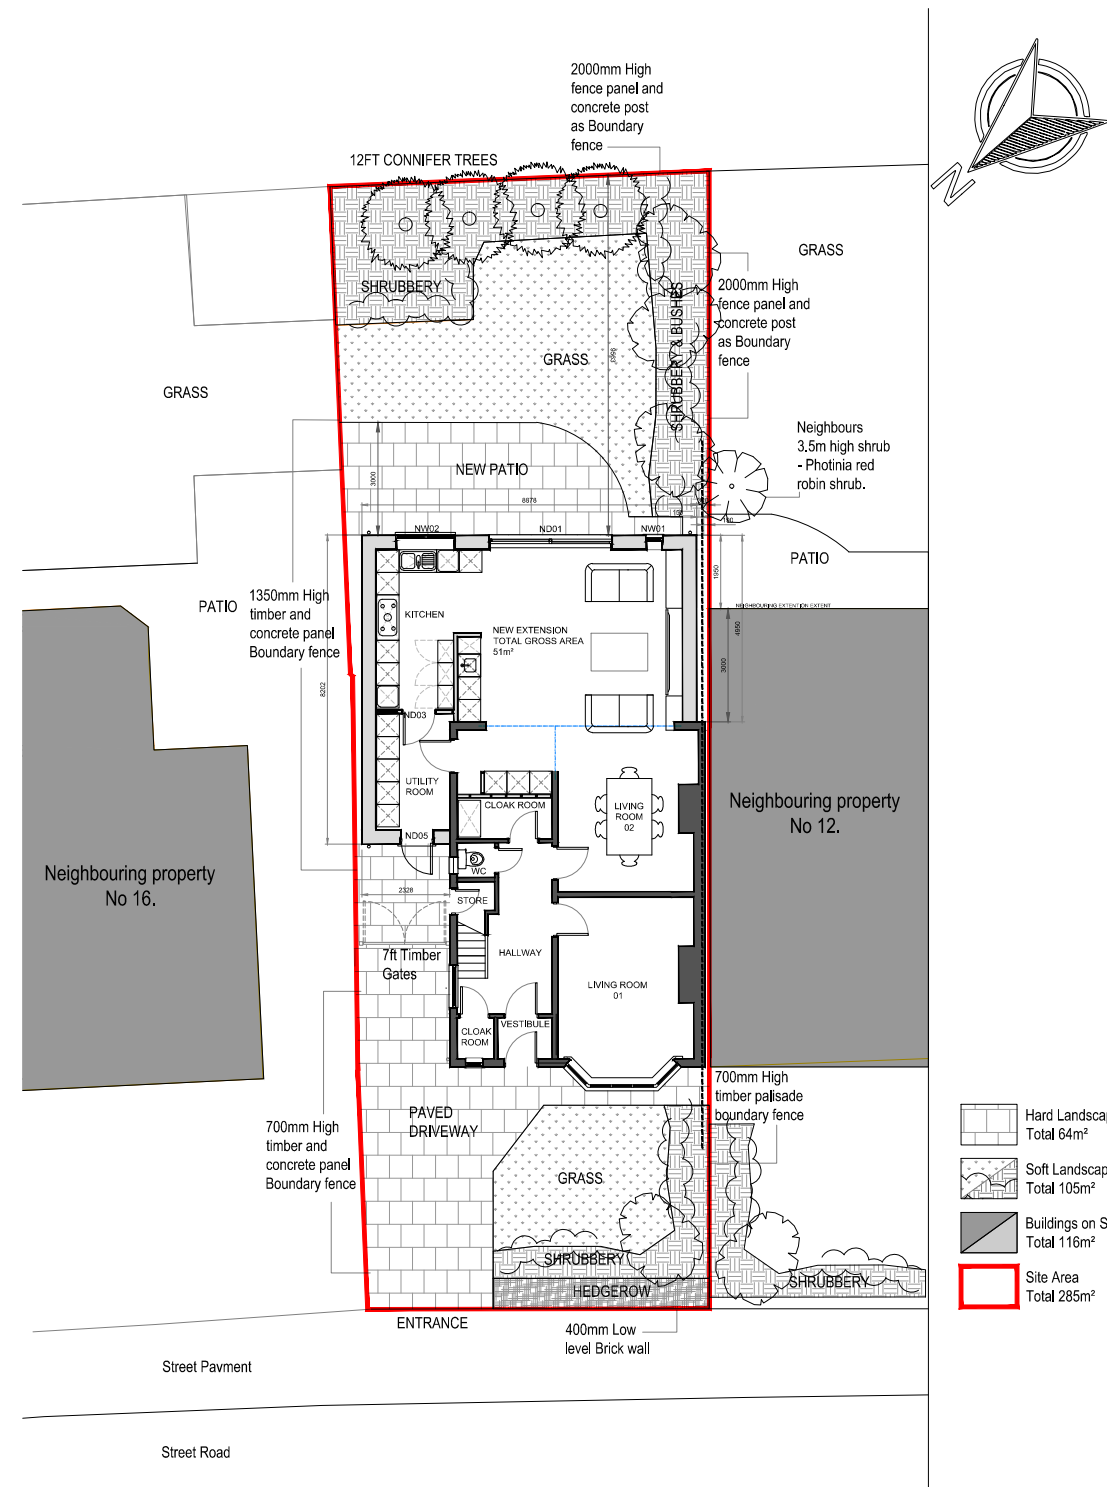

Proposed Site Plan 1:200@A1

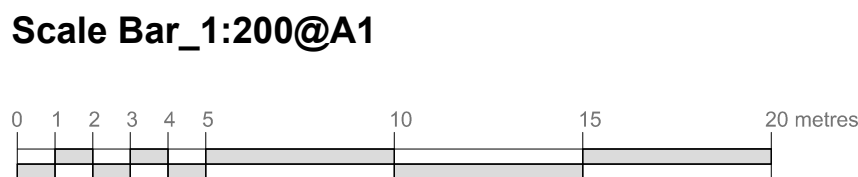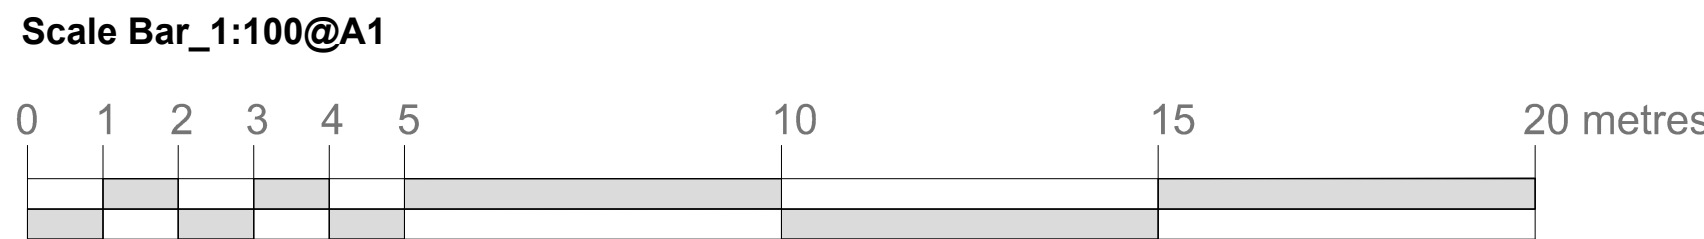

Location Plan 1:1250@A1

HAG80 Ltd This design and drawing is the copyright of HAG80 Ltd and may not be reproduced in any form whatsoever without prior written consent. Issue of the drawing does not impart any real or implied copyright licence. This drawing must be read in conjunction with all architects, consultants, subcontractors and specialists drawings.

revision	date	description	sig.	checked
P01	27.08.2024	Issued for Planning	LH	
P02	29.08.2024	Scale bars added, text amend	LH	
P03	27.09.2024	Render removed, rear elevation amended.	LH	

PLANNING ISSUE
DESIGN INTENT

Contract
14 Thingwall Avenue
Liverpool
Drawing
Proposed Rear & Side Extension

HAG80

HAG80 Ltd - leehag80@gmail.com - 07919869312

Drawn	LH	Type	PROPOSED PLANS
Scale	as shown	Date	24.08.2024
Project No	4488	Dwg No	DR002
		Revision	P03