




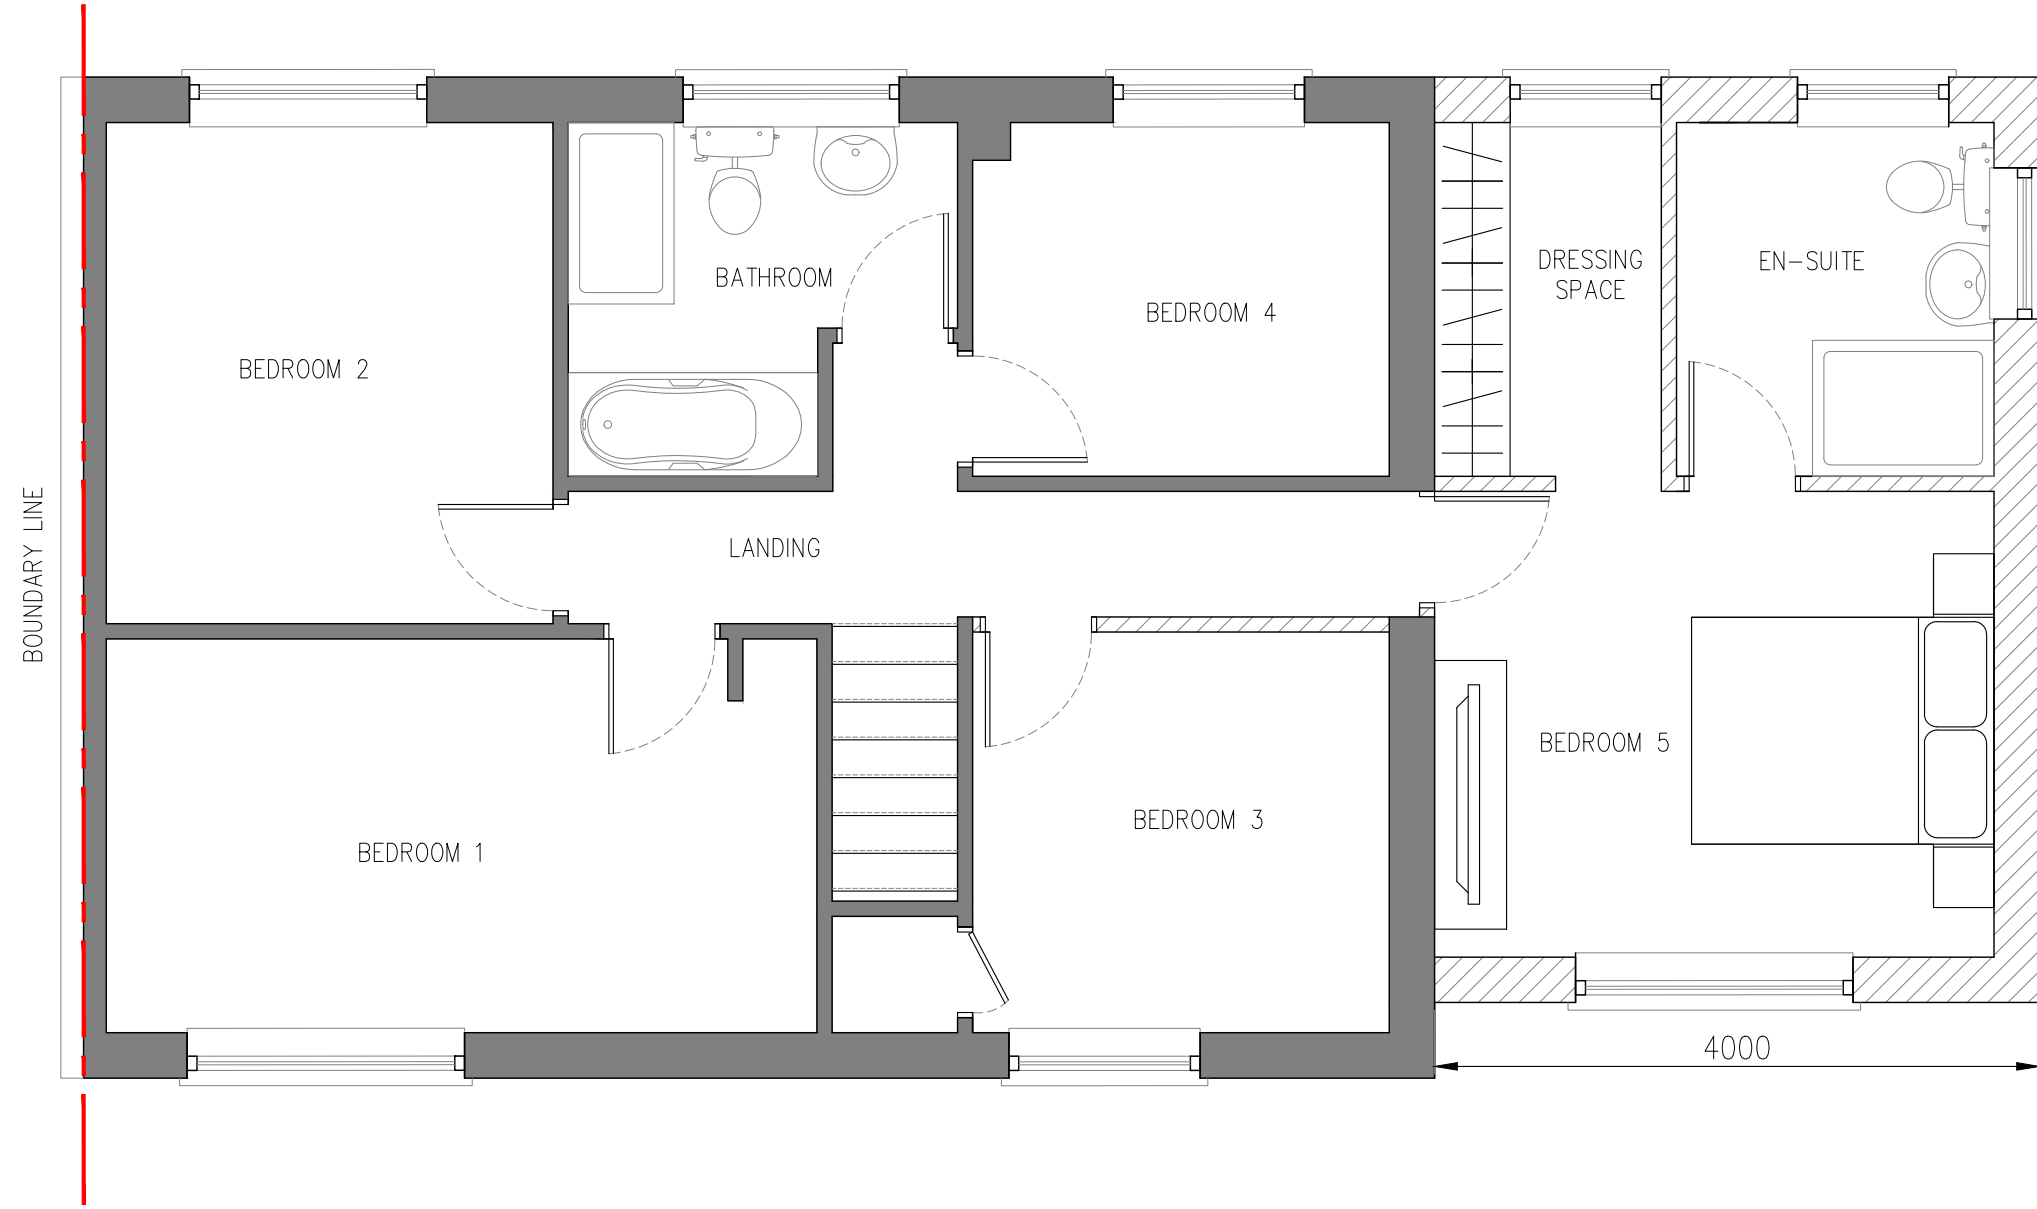


PROPOSED FIRST FLOOR | SCALE 1:50

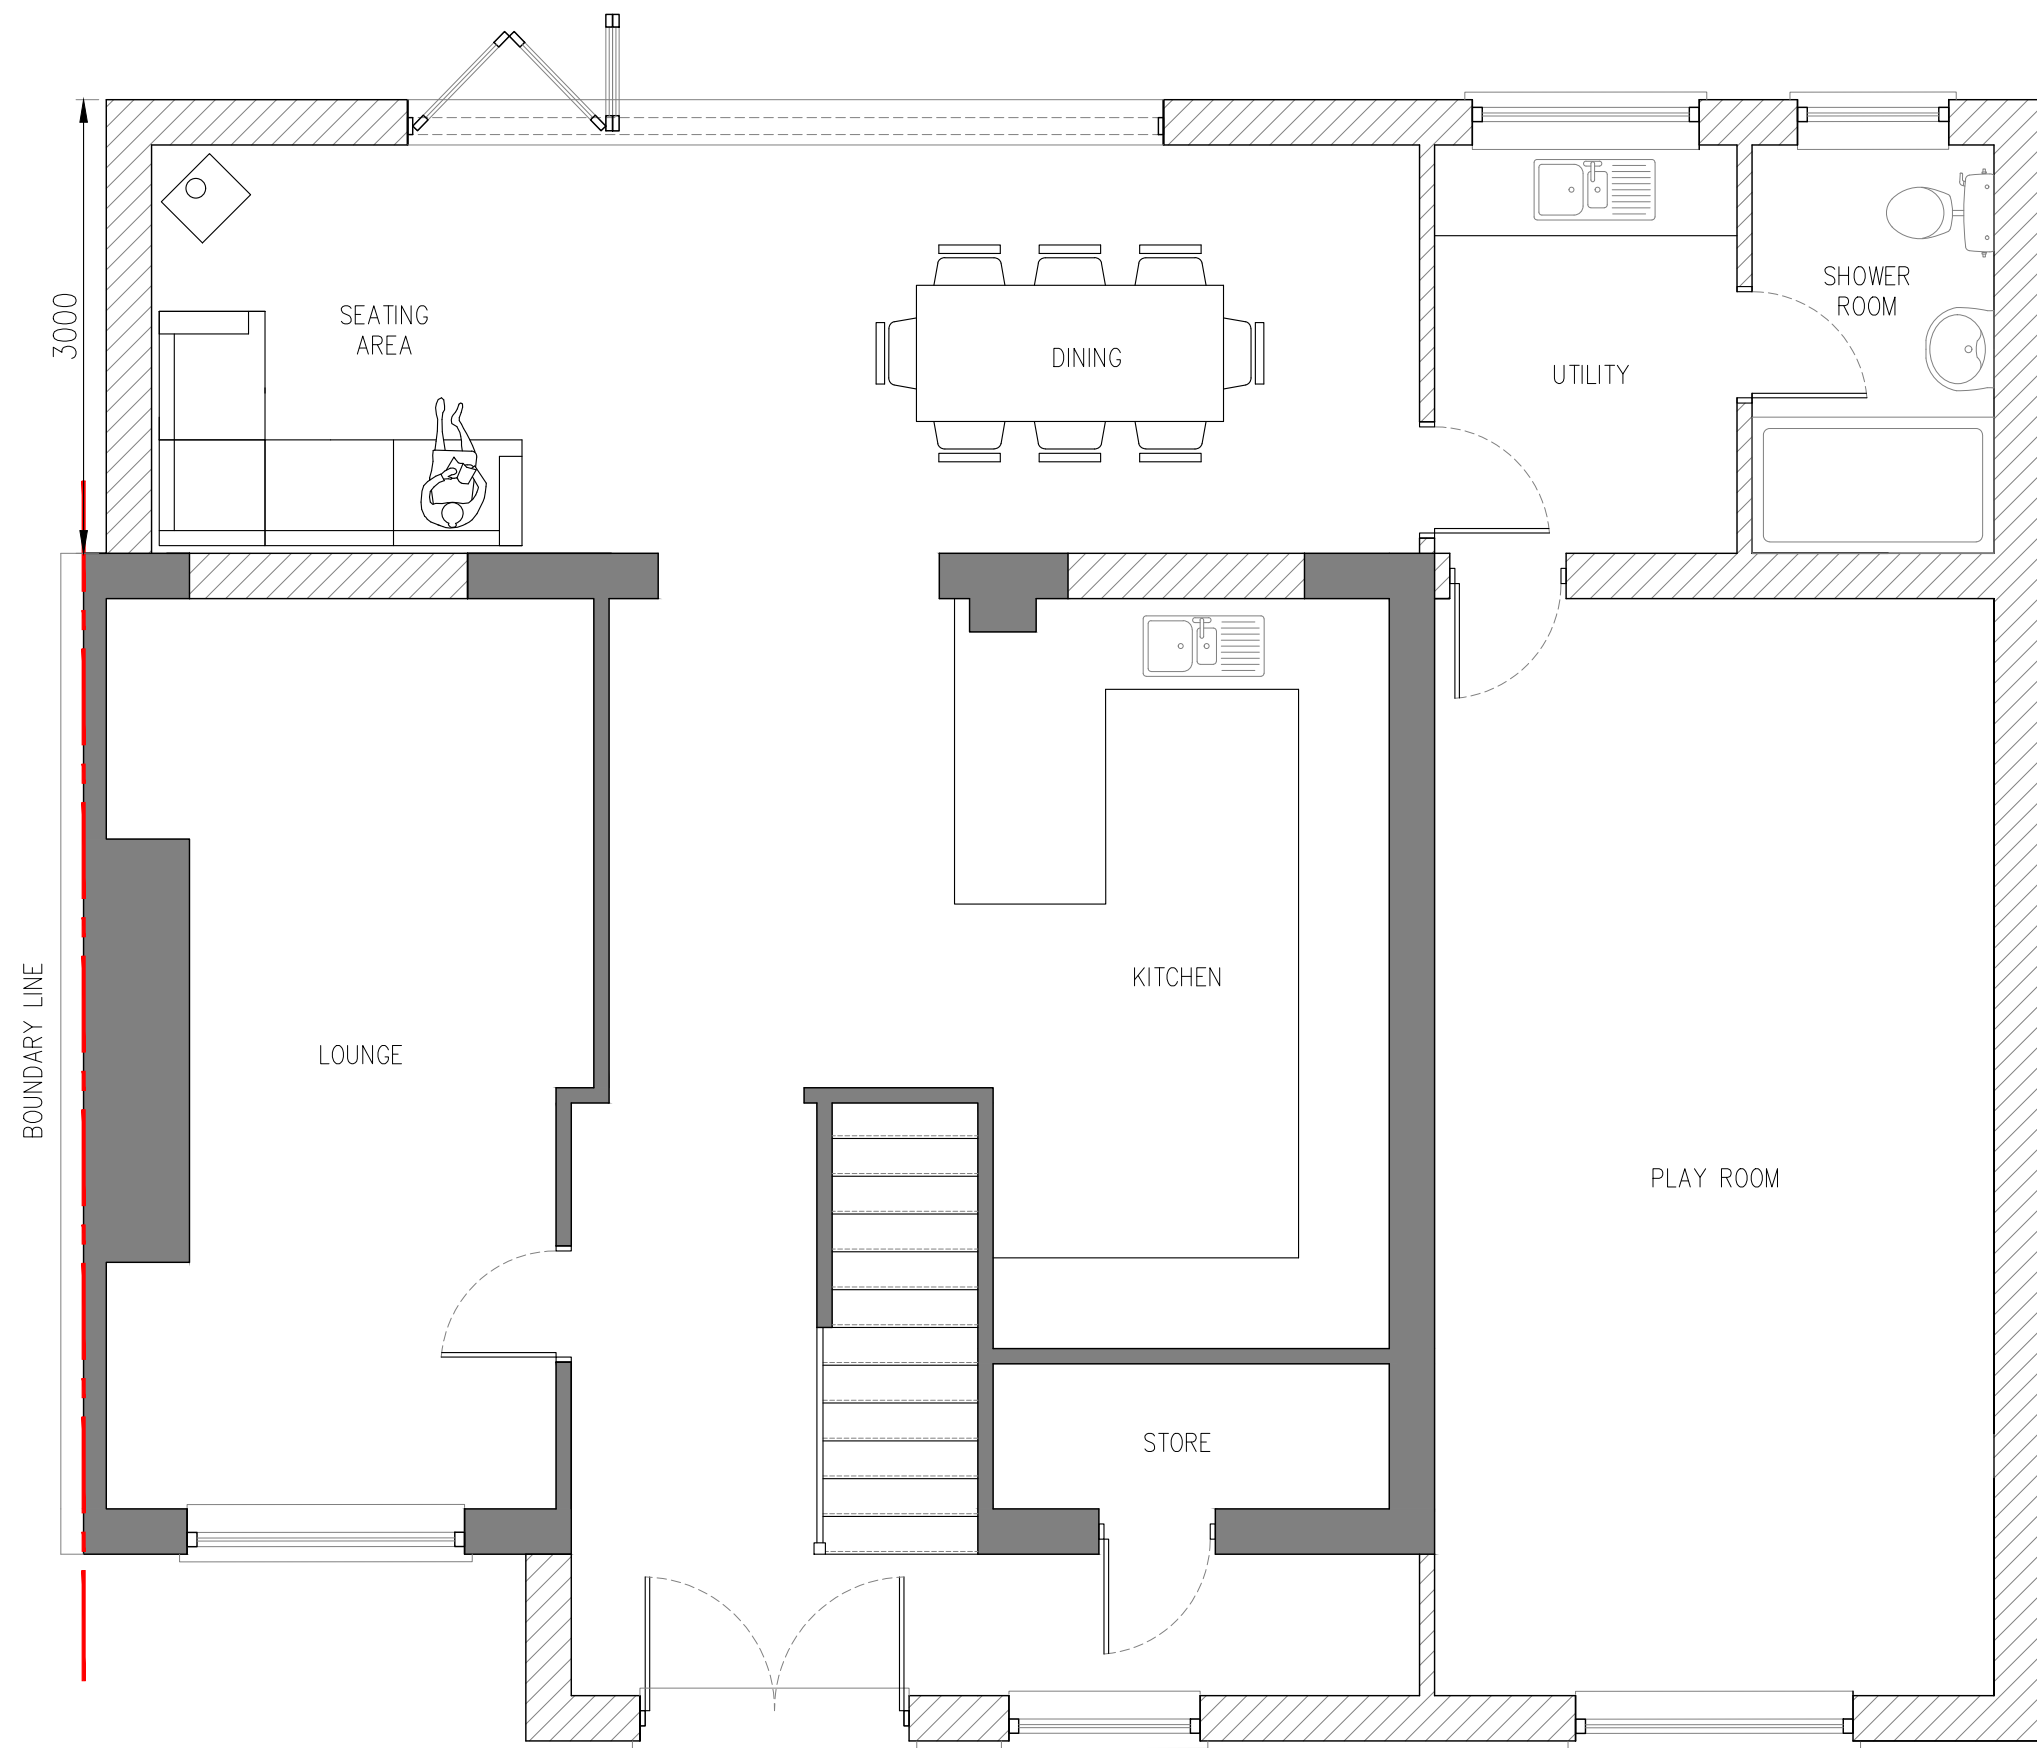

PROPOSED GROUND FLOOR | SCALE 1:50

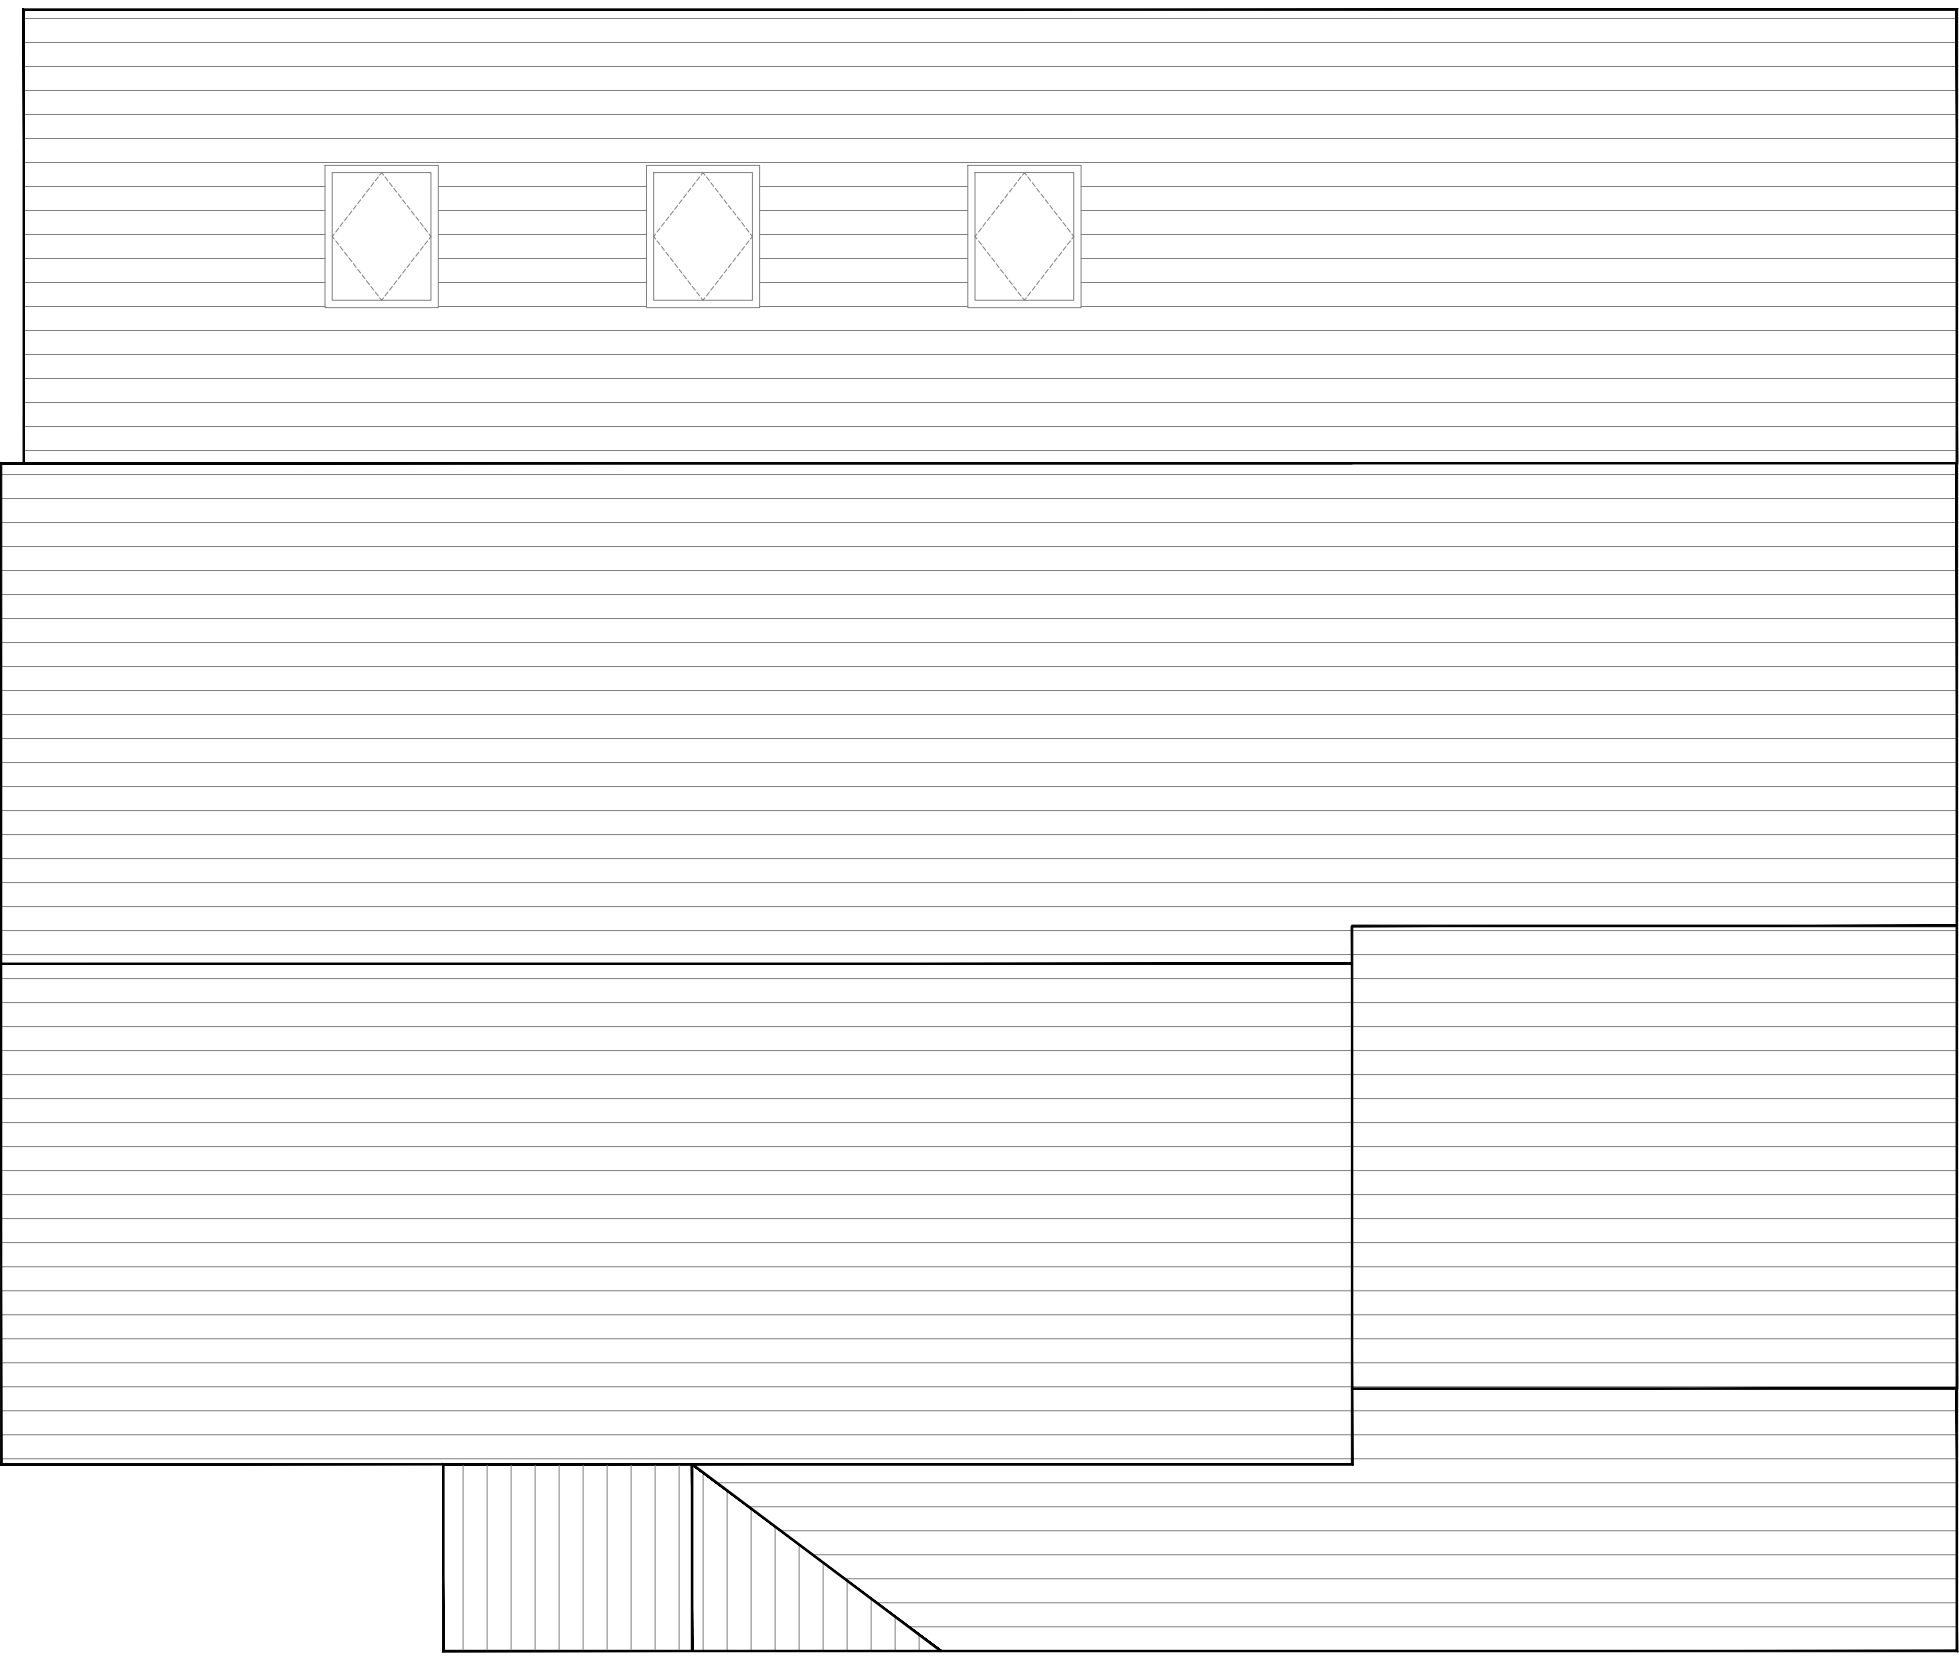

PROPOSED ROOF PLAN | SCALE 1:50

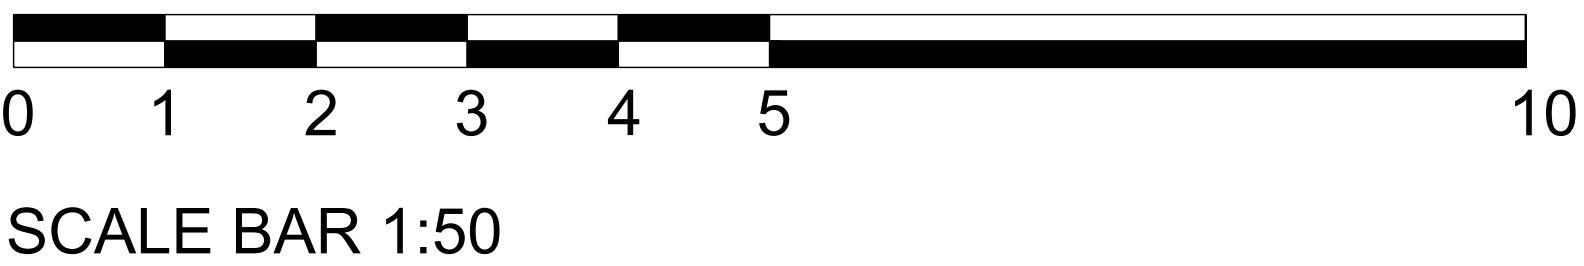

STATUS PLANNING	© Copyright of PM DESIGNS®. All rights reserved. ALL dimensions are in millimetres unless stated otherwise. ALL dimensions must be checked on site prior to construction and any discrepancies reported to the architect. Work is subject to change following detailed design.				
	RevNo	Revision note	Date	Signature	Checked

PM

PARLE MAGUIRE DESIGNS

PROJECT: 3 QUARRY BANK
KIRKBY
L33 8YB

CLIENT: MR MCGRATH

Drawing Title
PROPOSED FLOOR PLANS

Drawing No.
A103

Date:
MAY 2024

Scale:
1:50 @ A1

Revision:
-

Issue:
PLANNING STATUS