



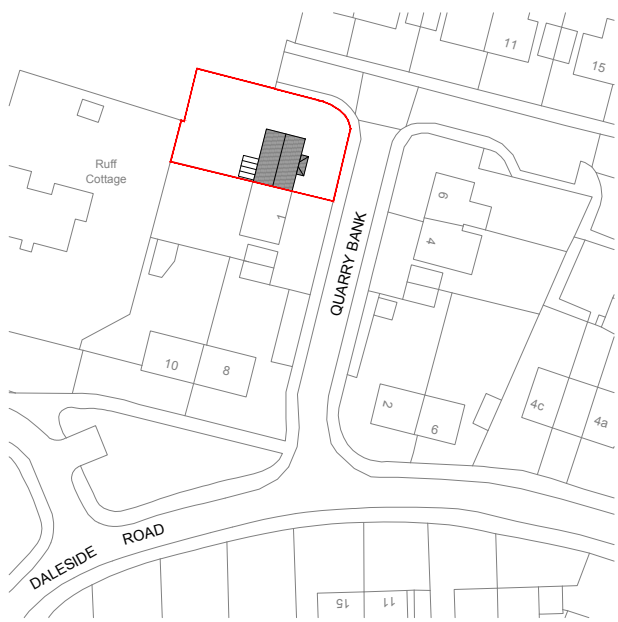


EXISTING SITE LOCATION PLAN | SCALE 1:1250

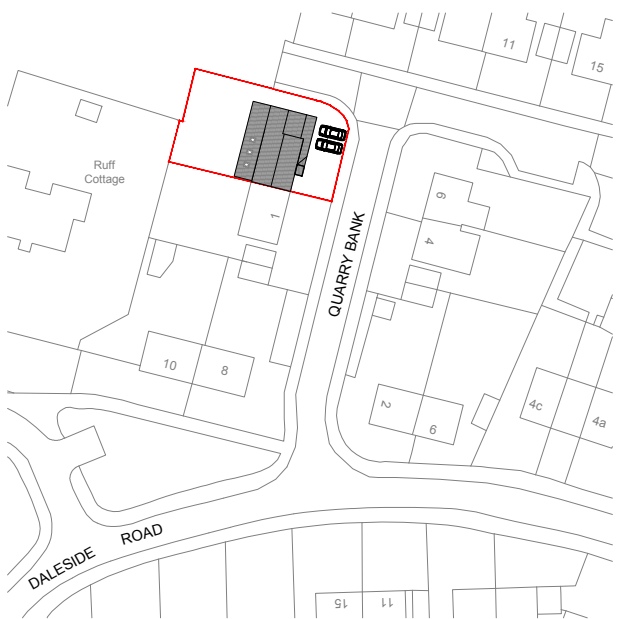


PROPOSED SITE LOCATION PLAN | SCALE 1:1250



|                    |   |               |      |           |
|--------------------|---|---------------|------|-----------|
| STATUS<br>PLANNING | © Copyright of PM DESIGNS®. All rights reserved. ALL dimensions are in millimetres unless stated otherwise. ALL dimensions must be checked on site prior to construction and any discrepancies reported to the architect. Work is subject to change following detailed design. |               |      |           |
|                    | RevNo   | Revision note | Date | Signature |
|                    |   |               |      | Checked   |

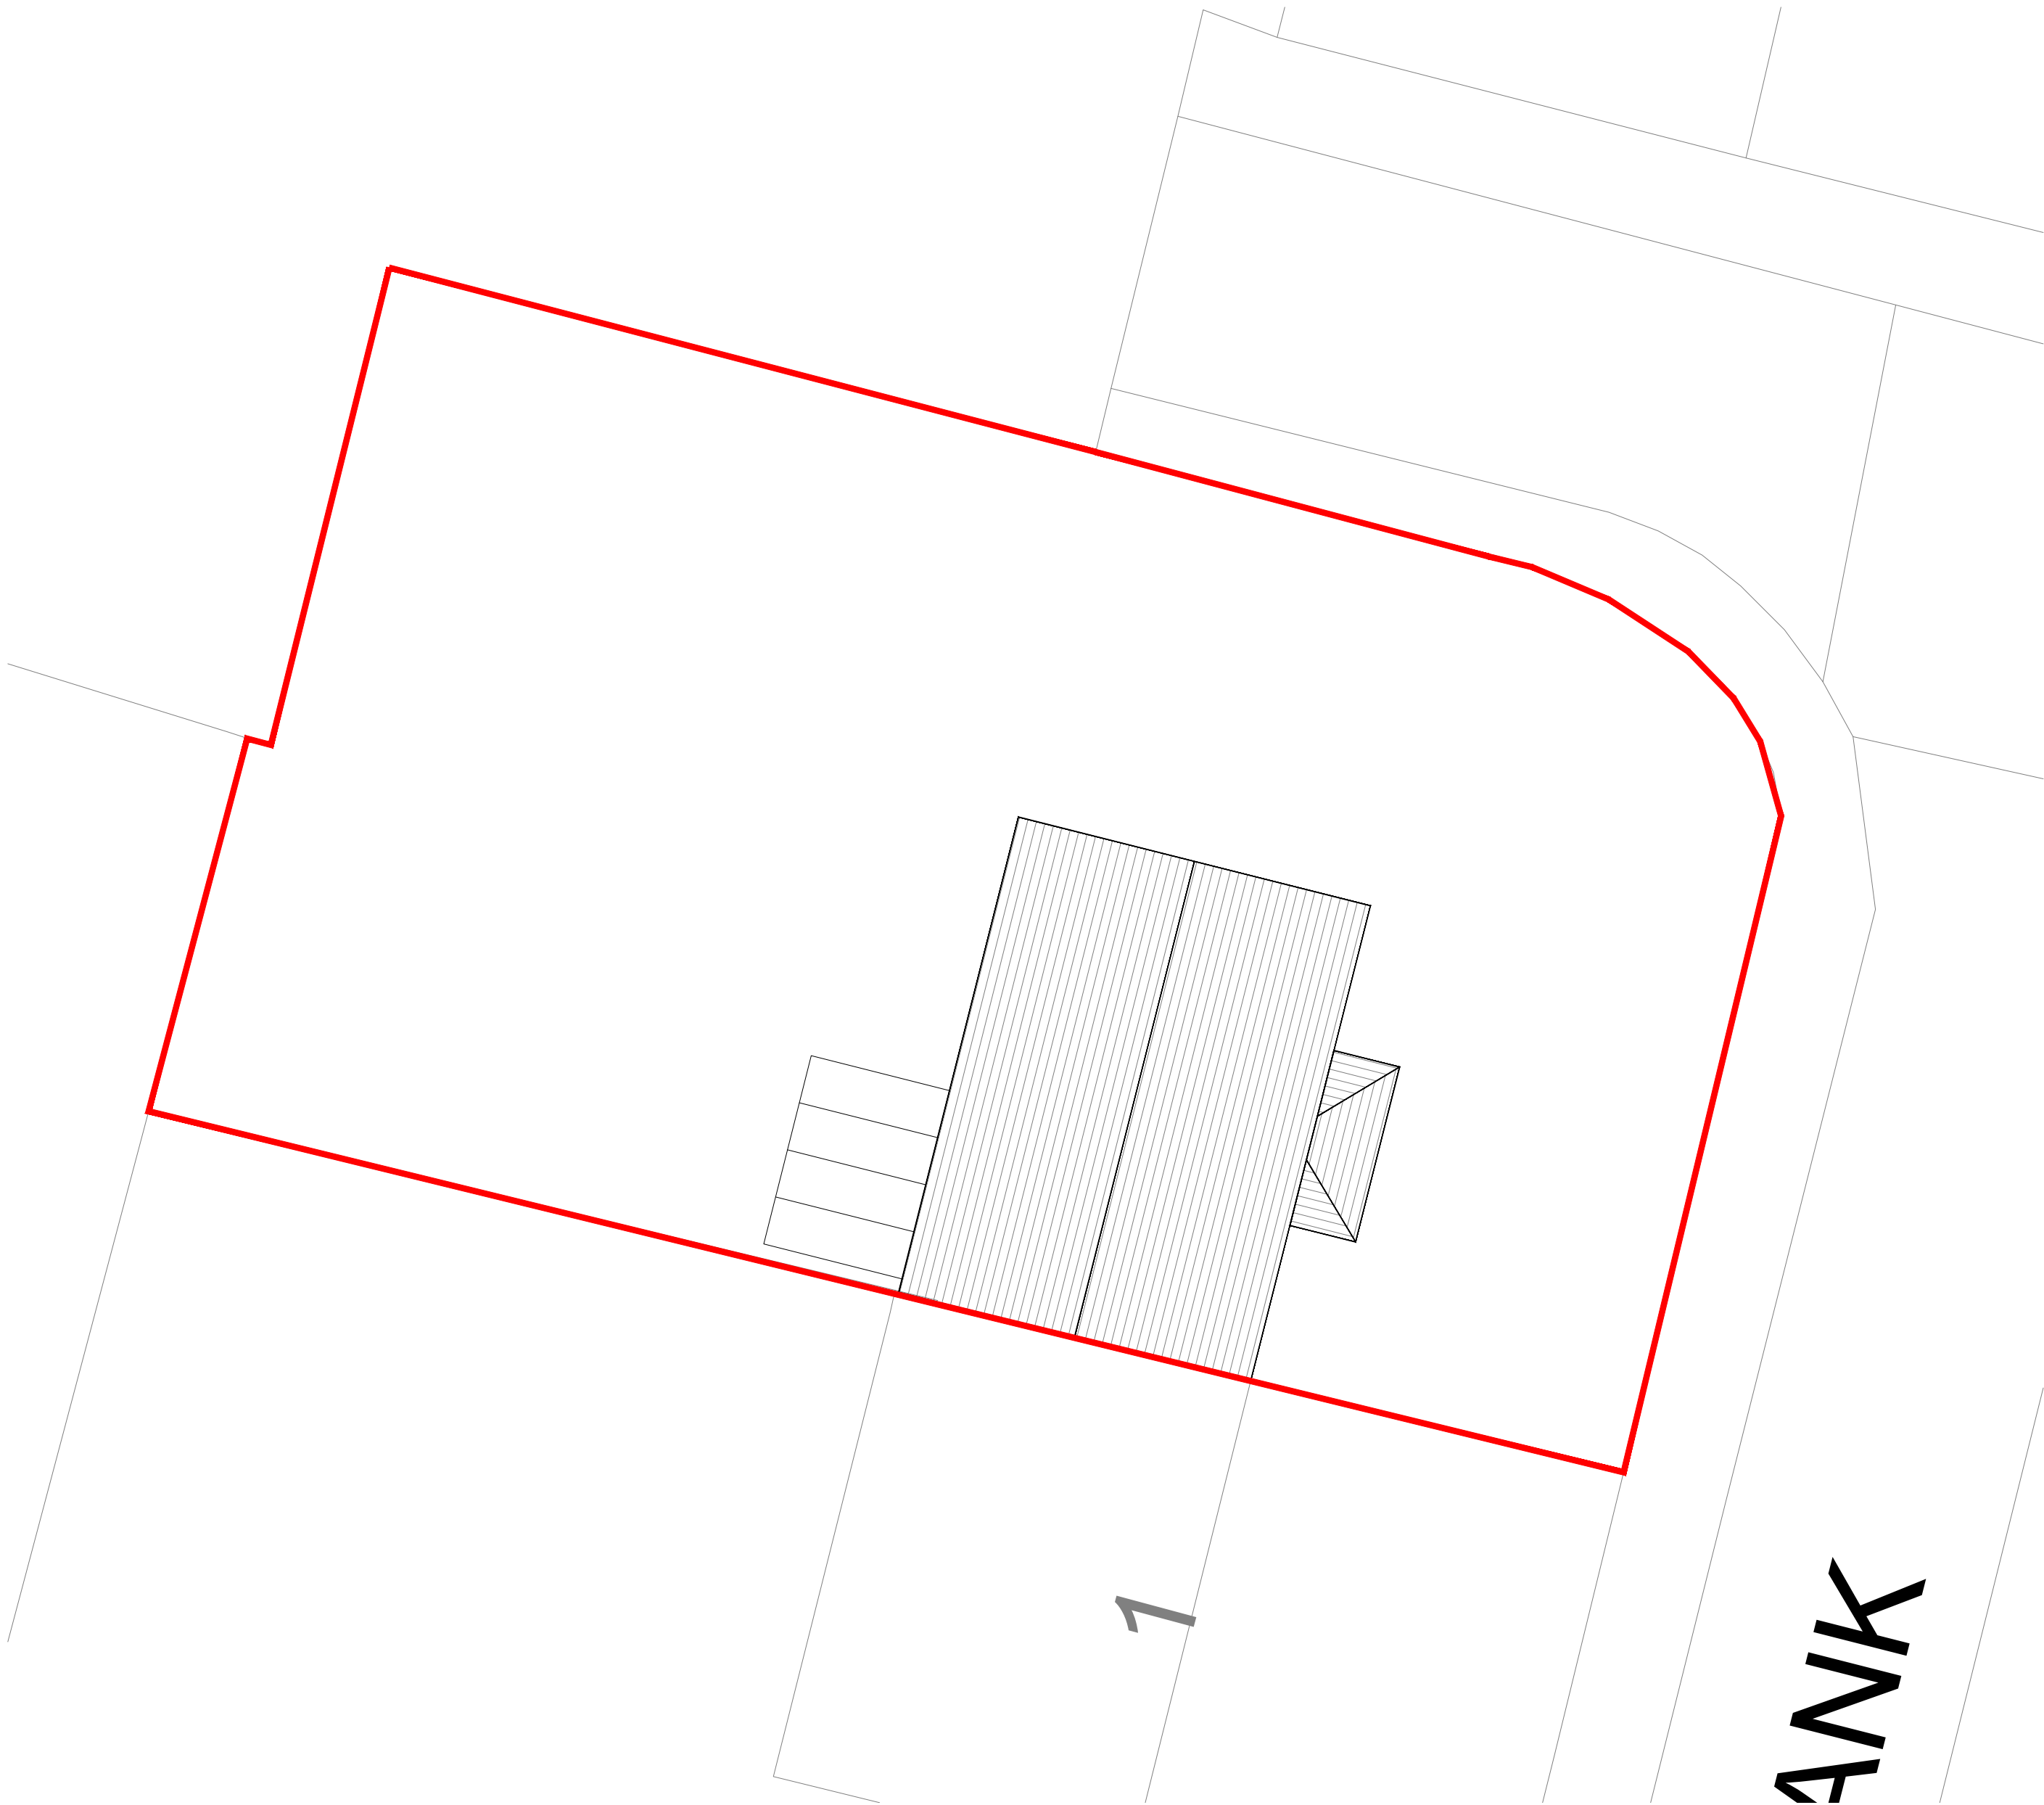

EXISTING SITE PLAN | SCALE 1:100

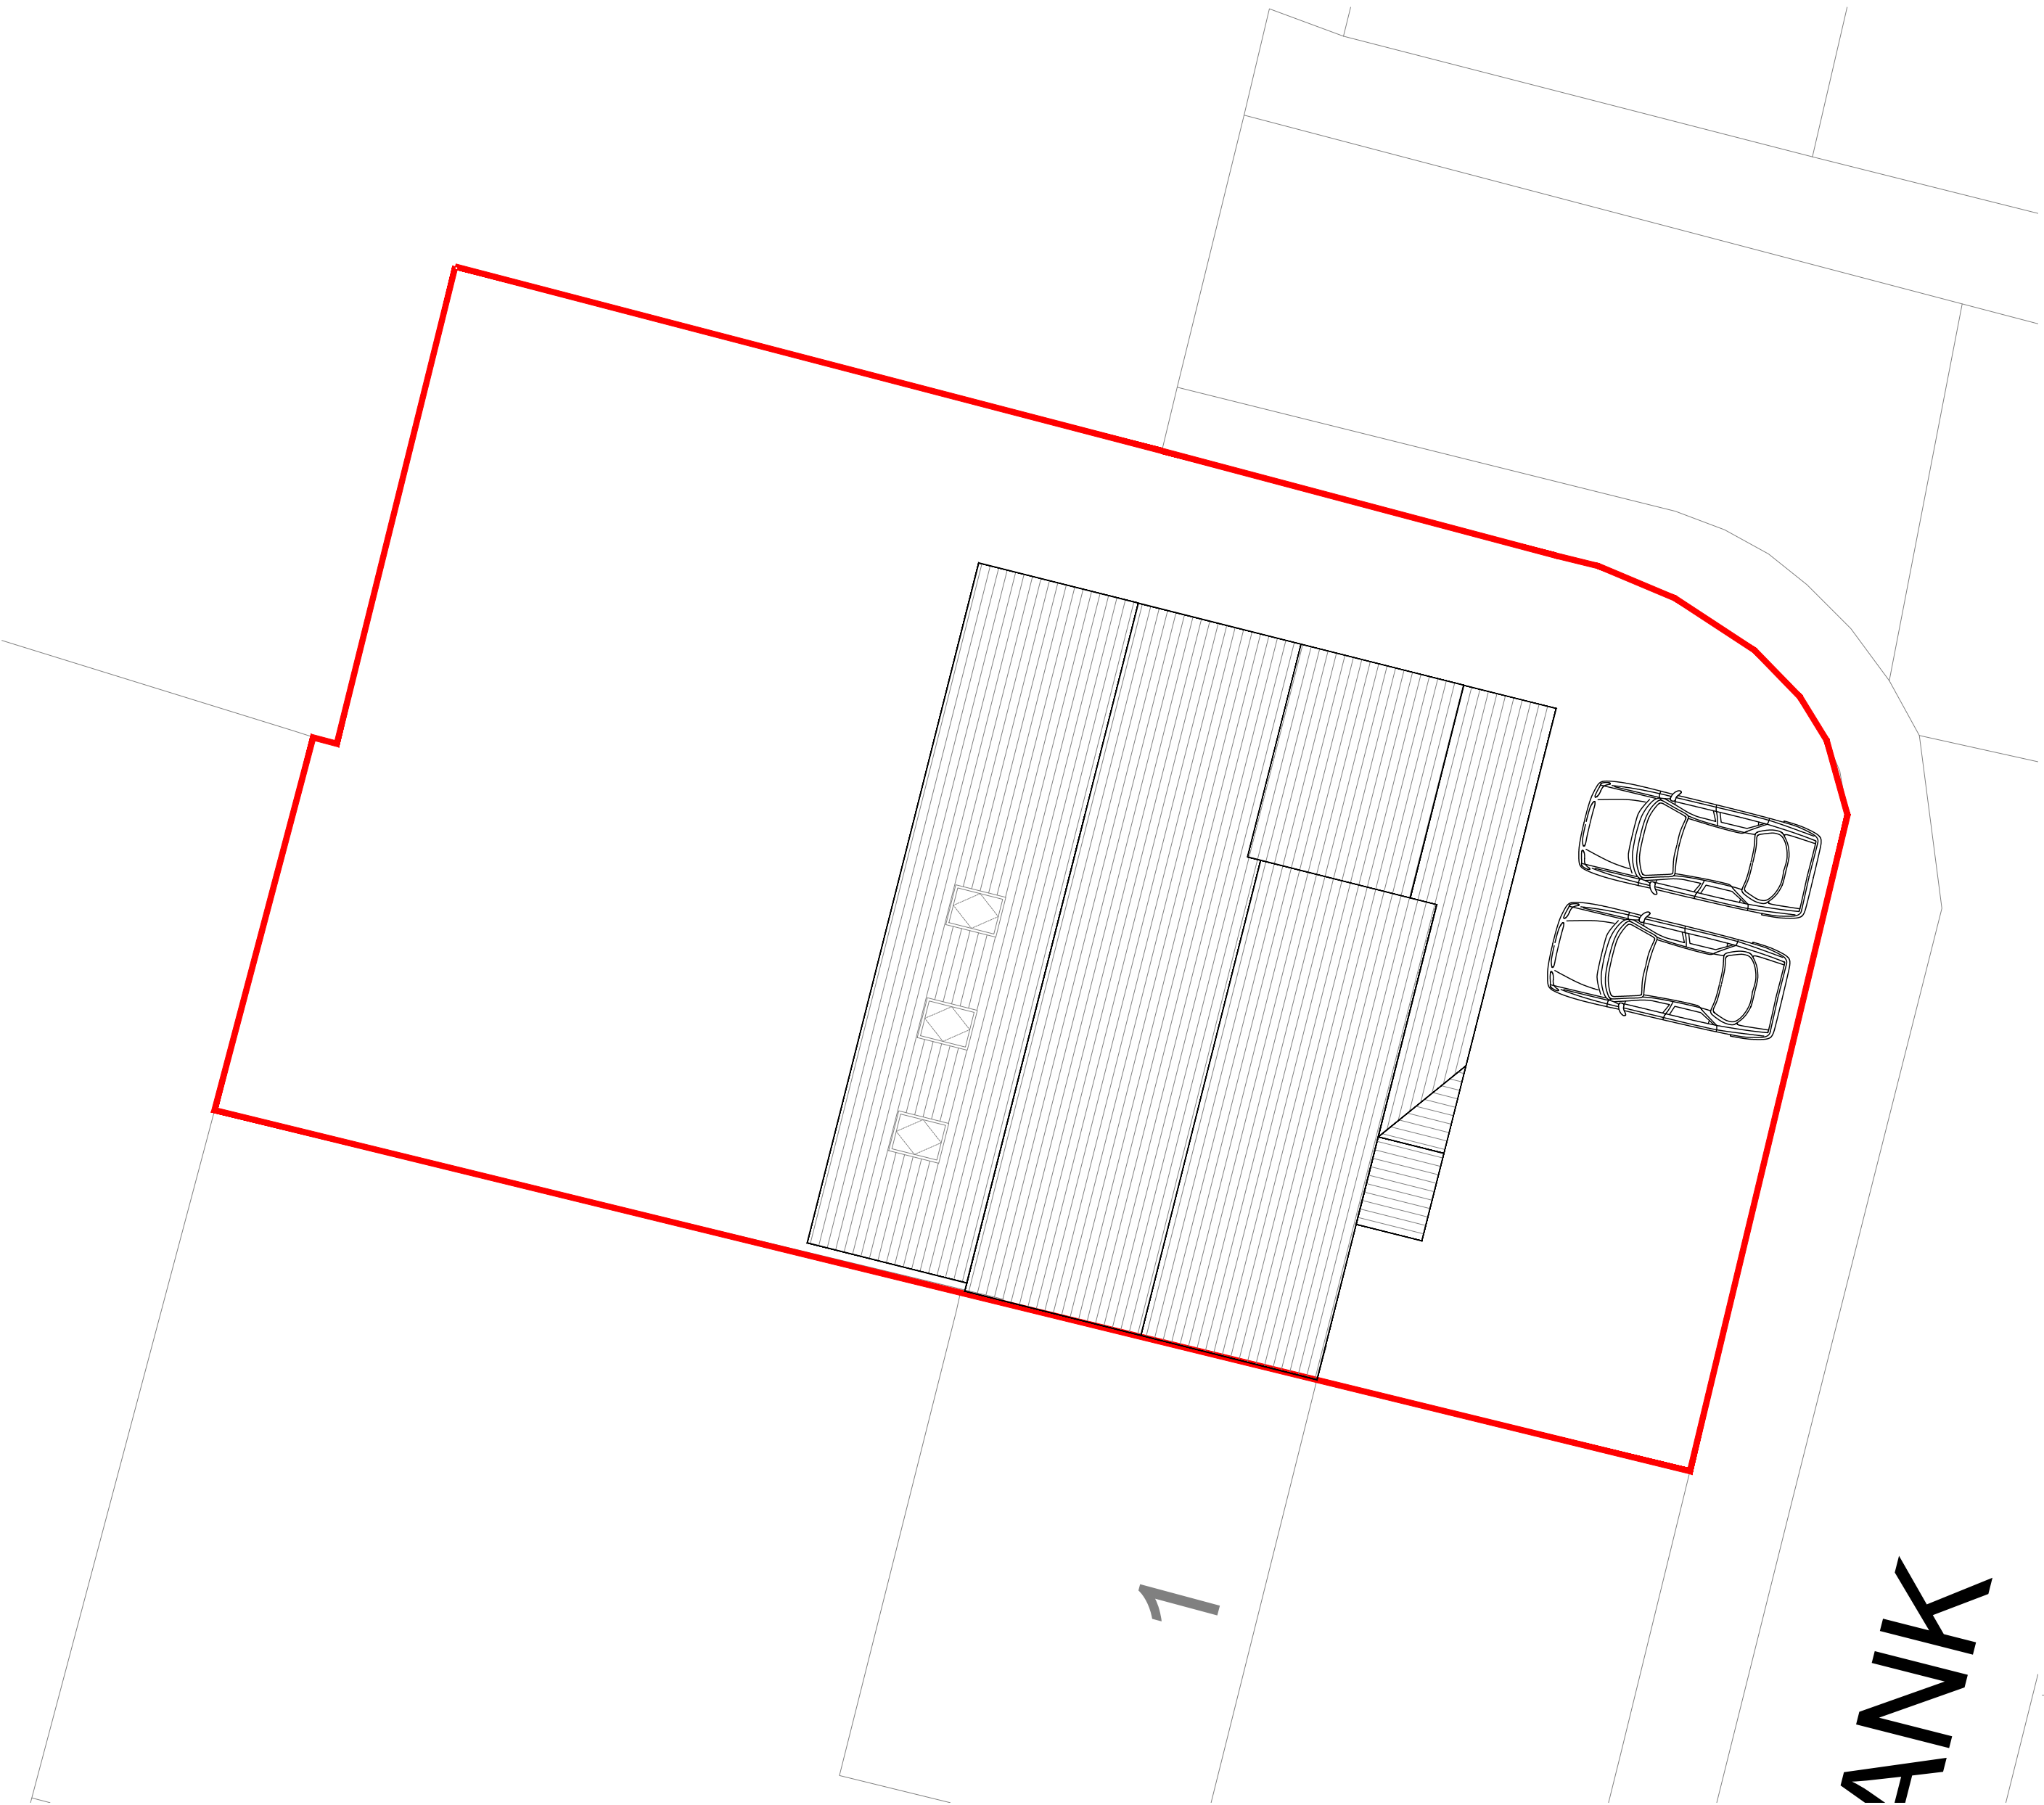

PROPOSED SITE PLAN | SCALE 1:100

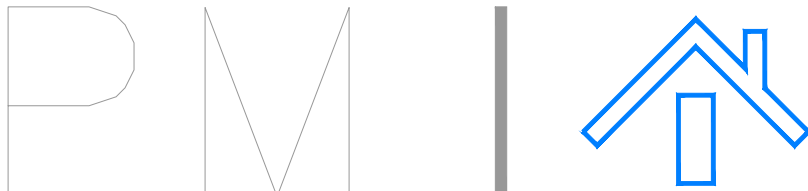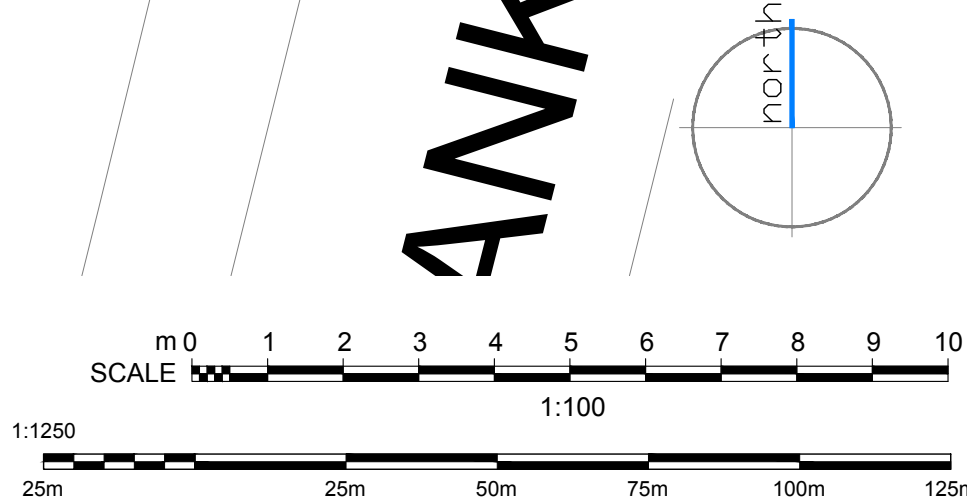

PROJECT: 3 QUARRY BANK  
KIRKBY  
L33 8YB

CLIENT: MR MCGRATH

Drawing Title  
EXISTING AND PROPOSED SITE AND LOCATION  
PLANS

Drawing No.  
A100

Date:  
MAY 2024

Scale:  
VARIES @ A1

Revision:  
A

Issue:  
PLANNING STATUS