


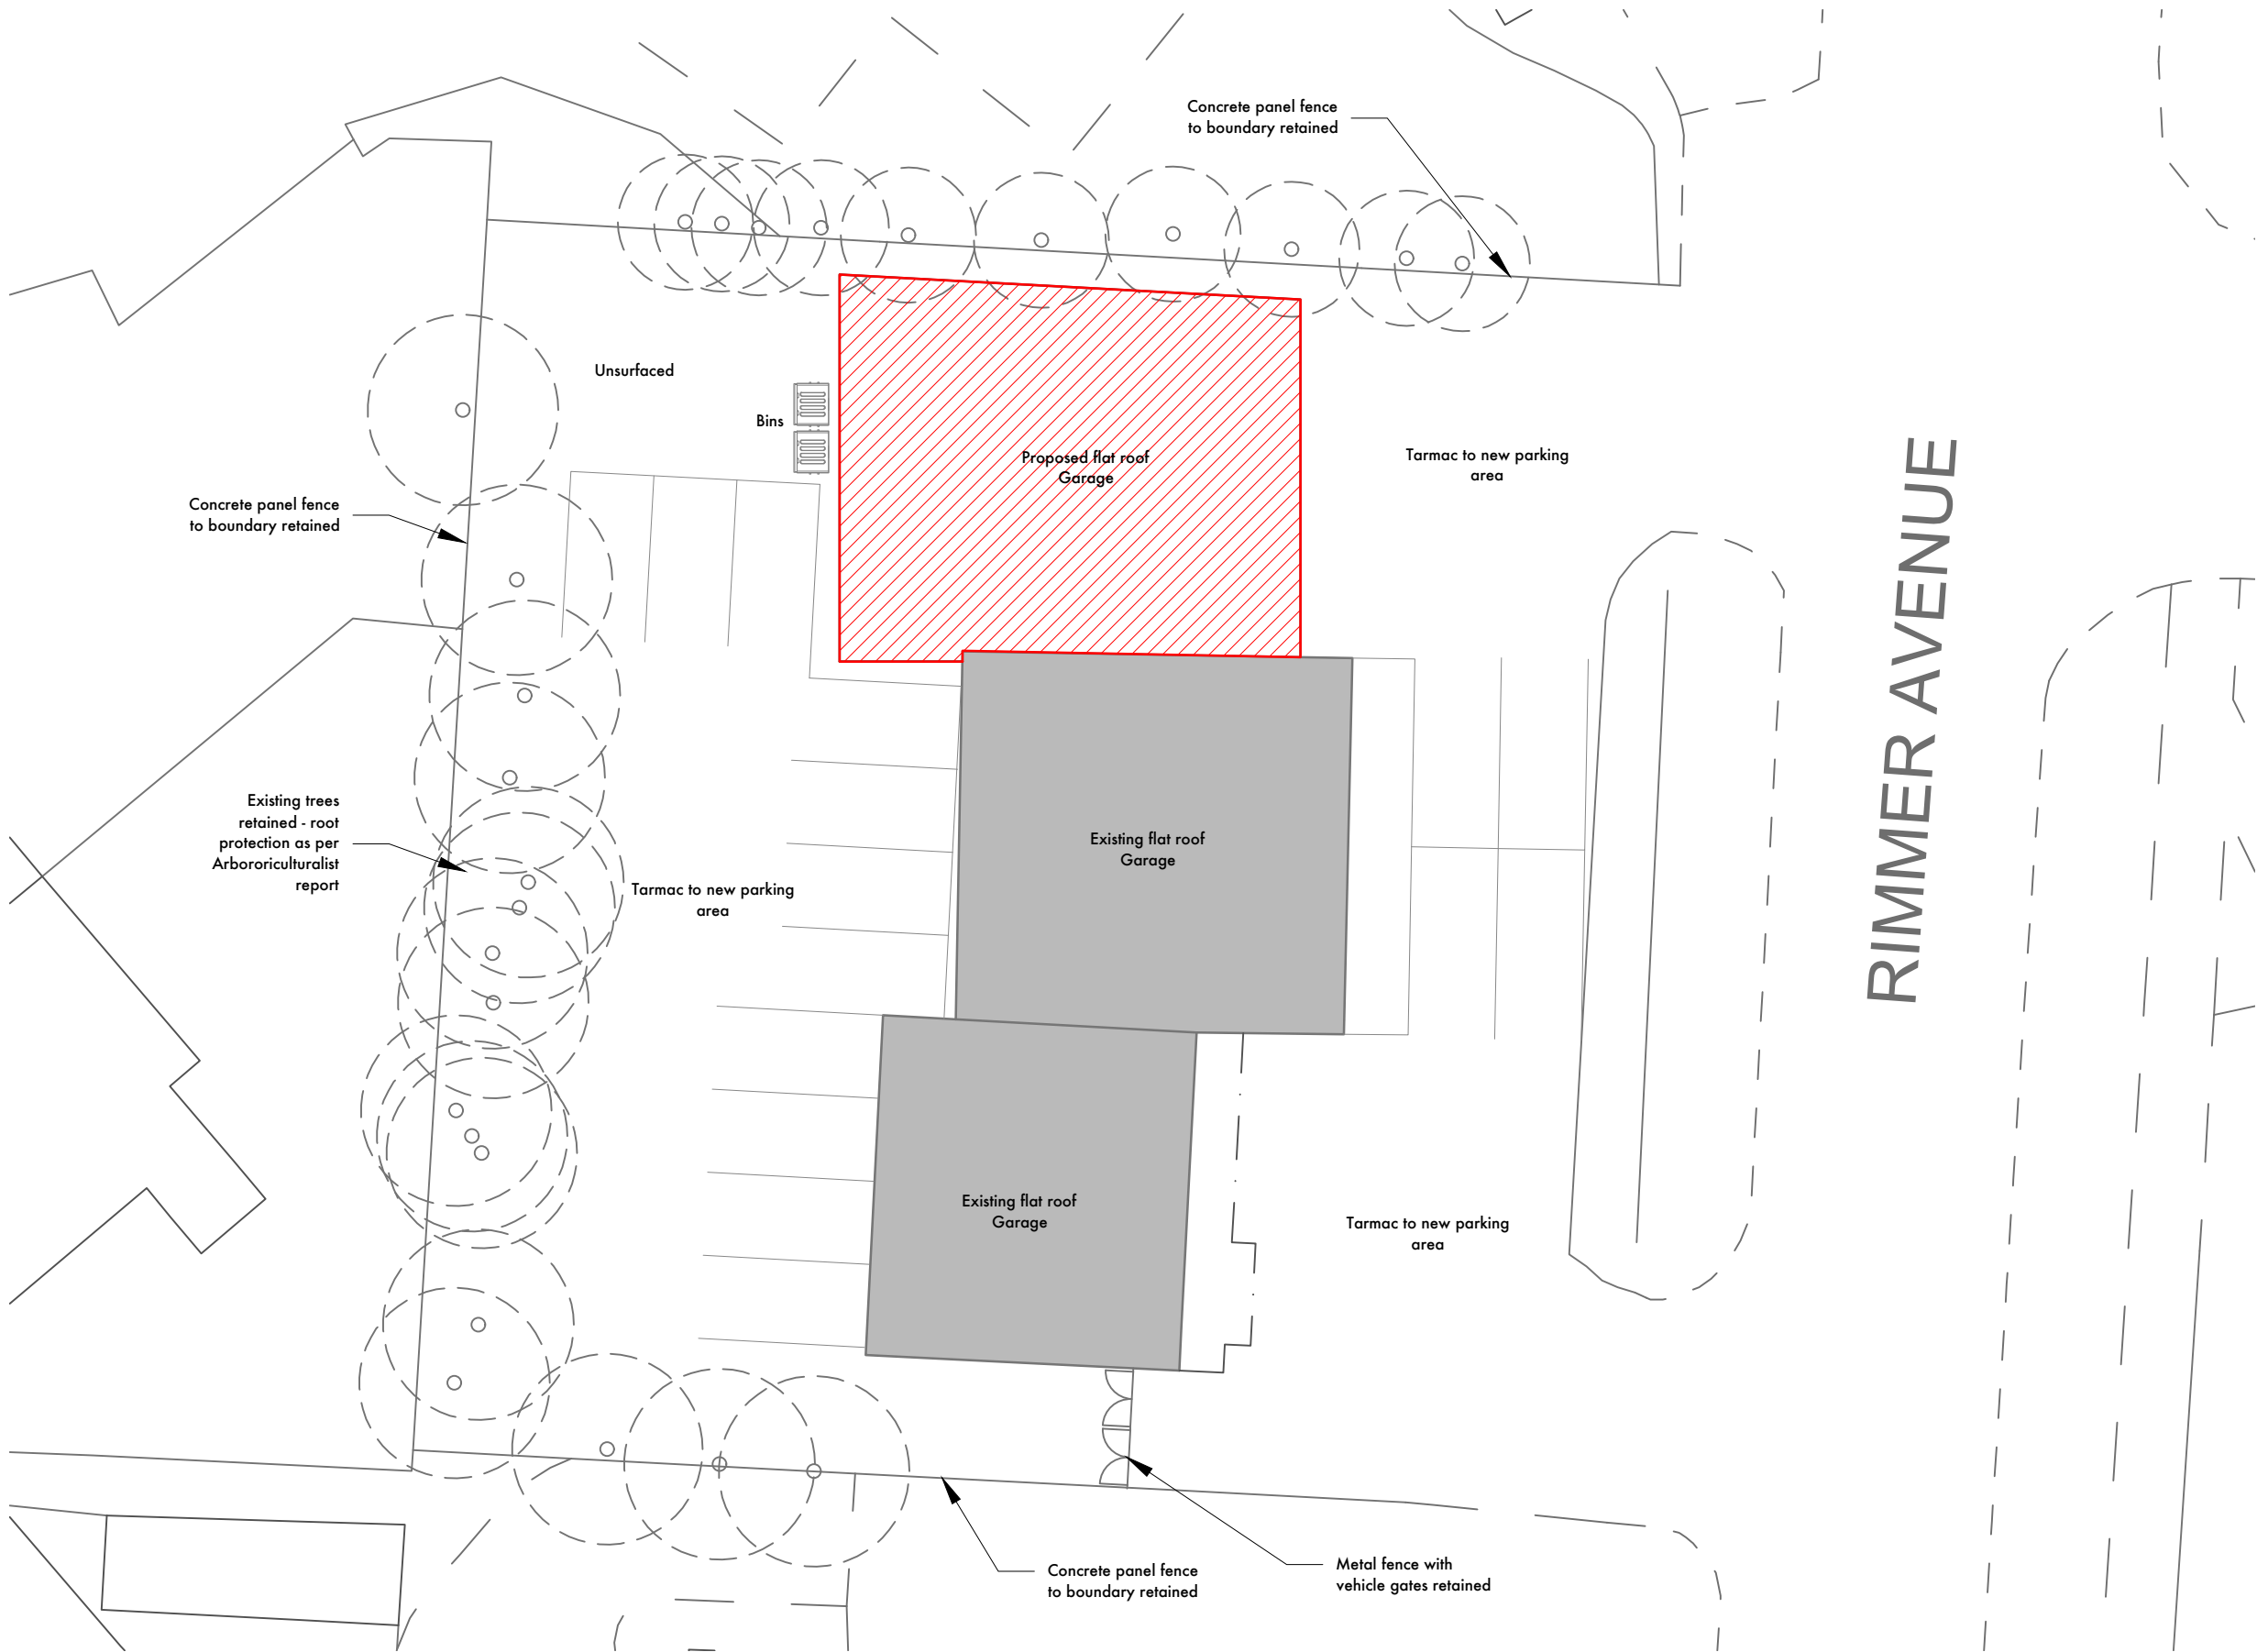

PROPOSED Site Plan
(1:200 @ A3)



REVISION NOTES :		DATE OF REV/BY :
A - Redesigned car park layout		24.09.24
DIAZ associates 5 CAVENDISH ROAD CROSBY LIVERPOOL L23 6XB TEL+FAX 0151 931 1339	JOB TITLE :	DWG. NO. :
	Rimmer Avenue Huyton Liverpool	711-02-A
	DWG TITLE :	SCALE :
	Proposed Site Plan	1:1200 (@A3)
PLANNING REF :		DATE :
DC/2020/.....		