


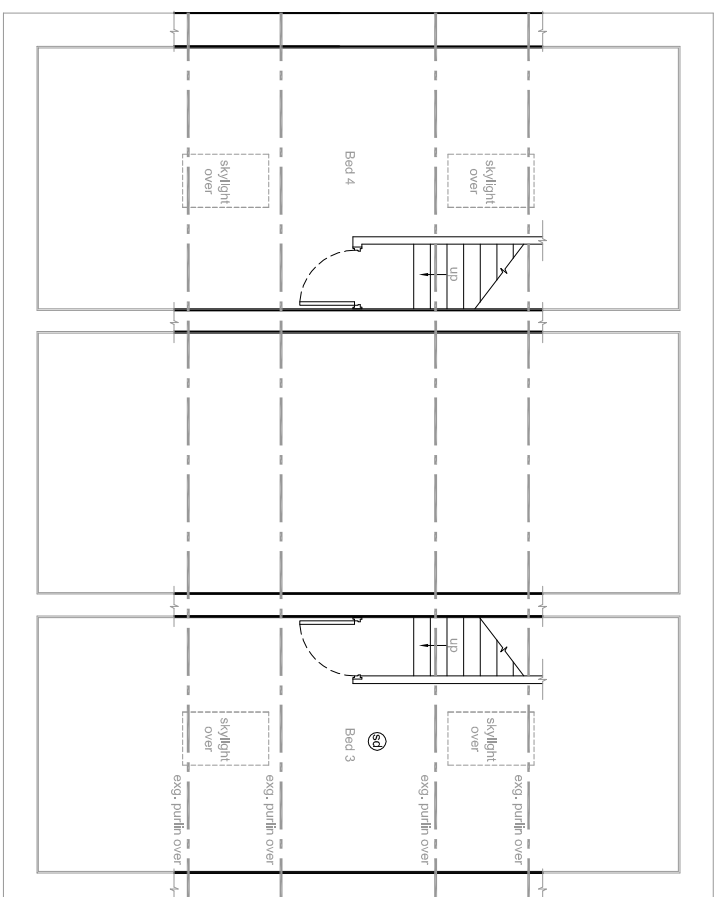


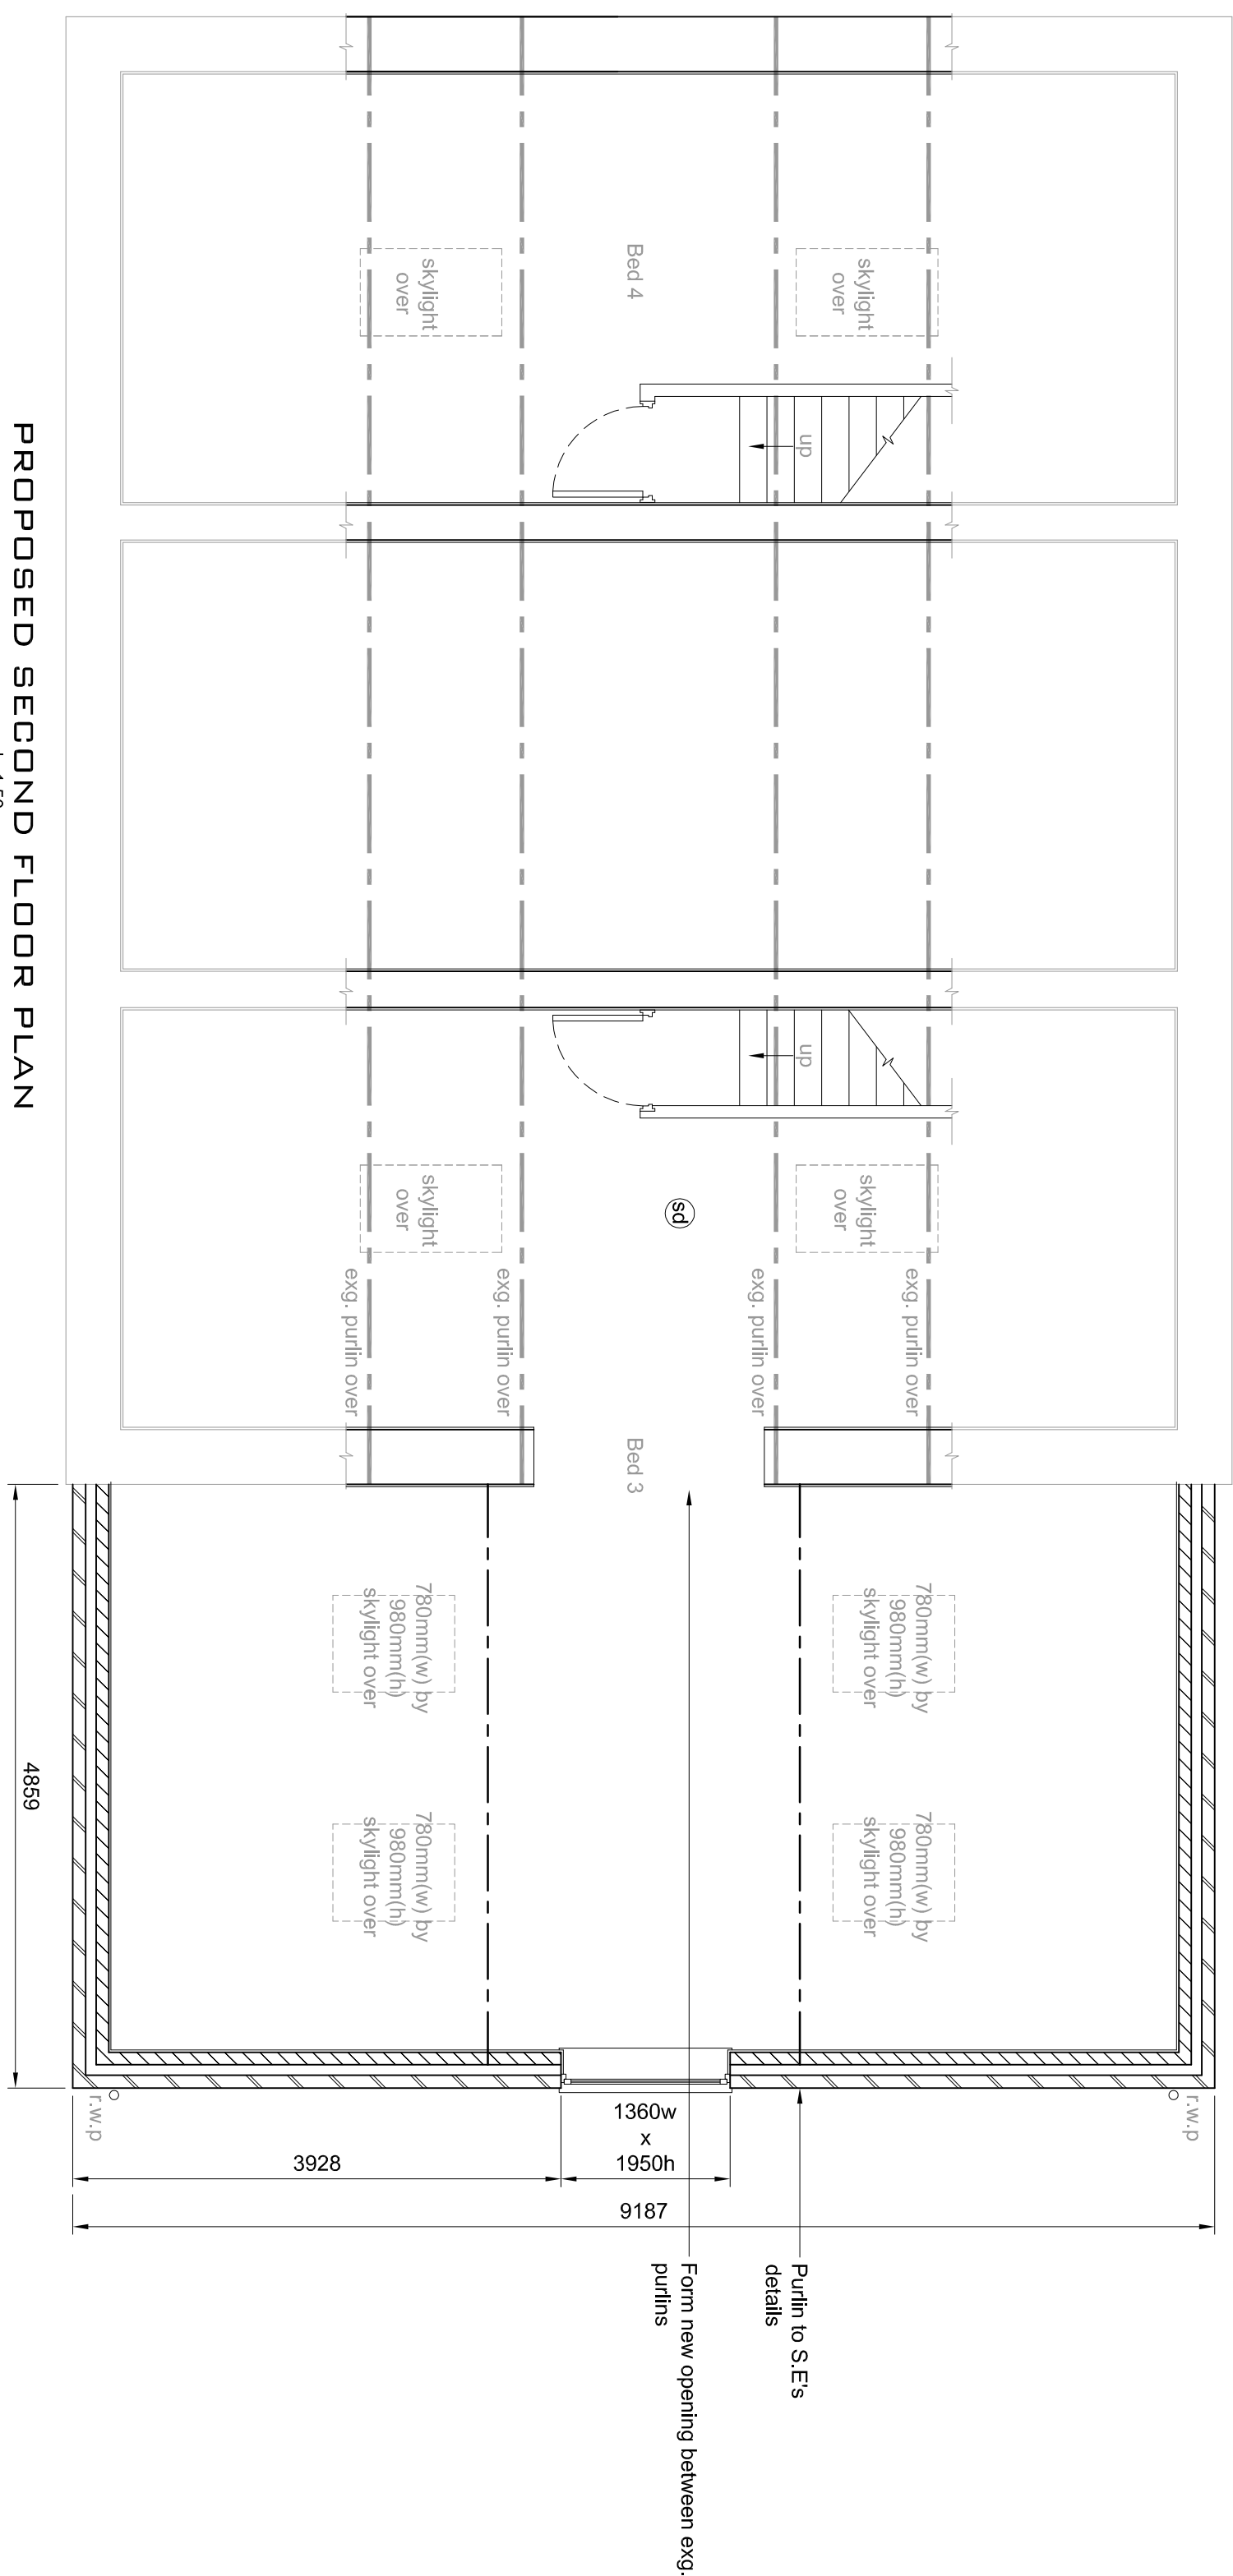

EXISTING SECOND FLOOR PLAN
scale 1:100

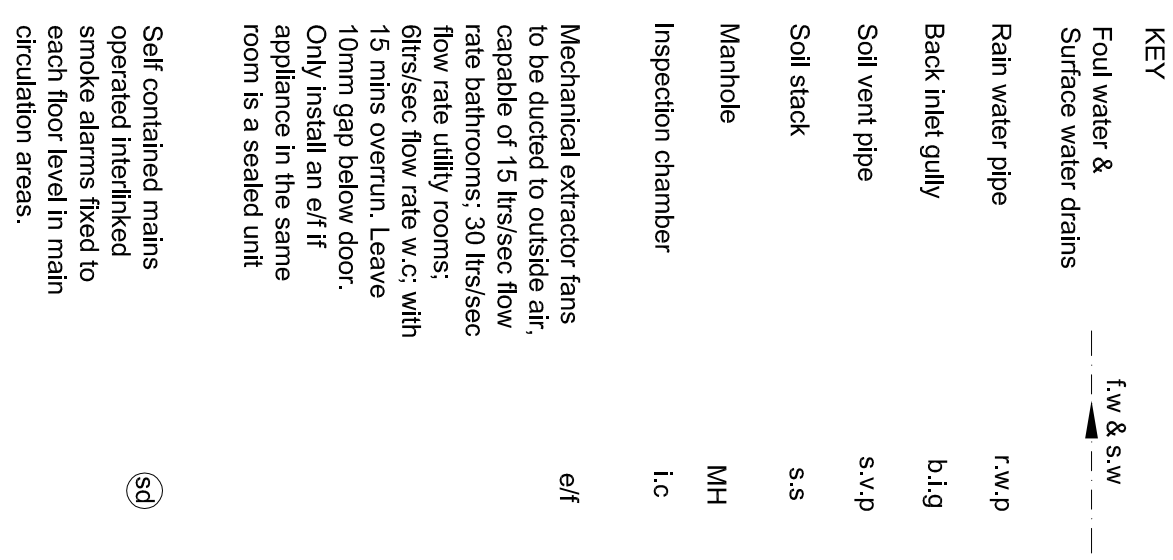

PROPOSED SECOND FLOOR PLAN
scale 1:50

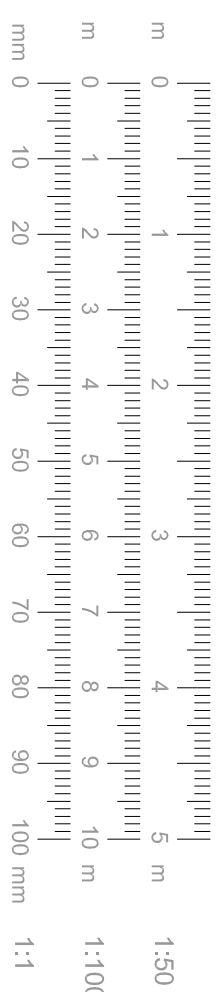

Structural Engineer

S.E.

Timber stud wall, provide sound deadening quilt to bedrooms finished with 15mm plasterboard & skim

Blockwork built on suitable foundations

Facing brickwork

rodding eye

Cor.e

r. 6

DWG No.
L35 1QD/HB/04

FLOOR PLANS SHEET 3 OF 3

PROJECT

Proposed Develop
High Barn
High Barn Lane
Knowlsey L35 1QL

CLIENT

Mr. D. Cavender

DATE	15/02/2022
------	------------

SCALE AT A1	AS SHOWN
-------------	----------

PRO-TECH
ARCHITECTURE
www.pro-techarchitecture.co.uk

CONTACT : LEE KOWLEY B.LENG.(HONS)
0151-420-7895
07967836028
20 ELSTREE COURT
WIDNES, WAB 3EP

INFO@PRO-TECHARCHITECTURE.CO.UK
FOLLOW US ON FACEBOOK @PROTECHARCHITECT