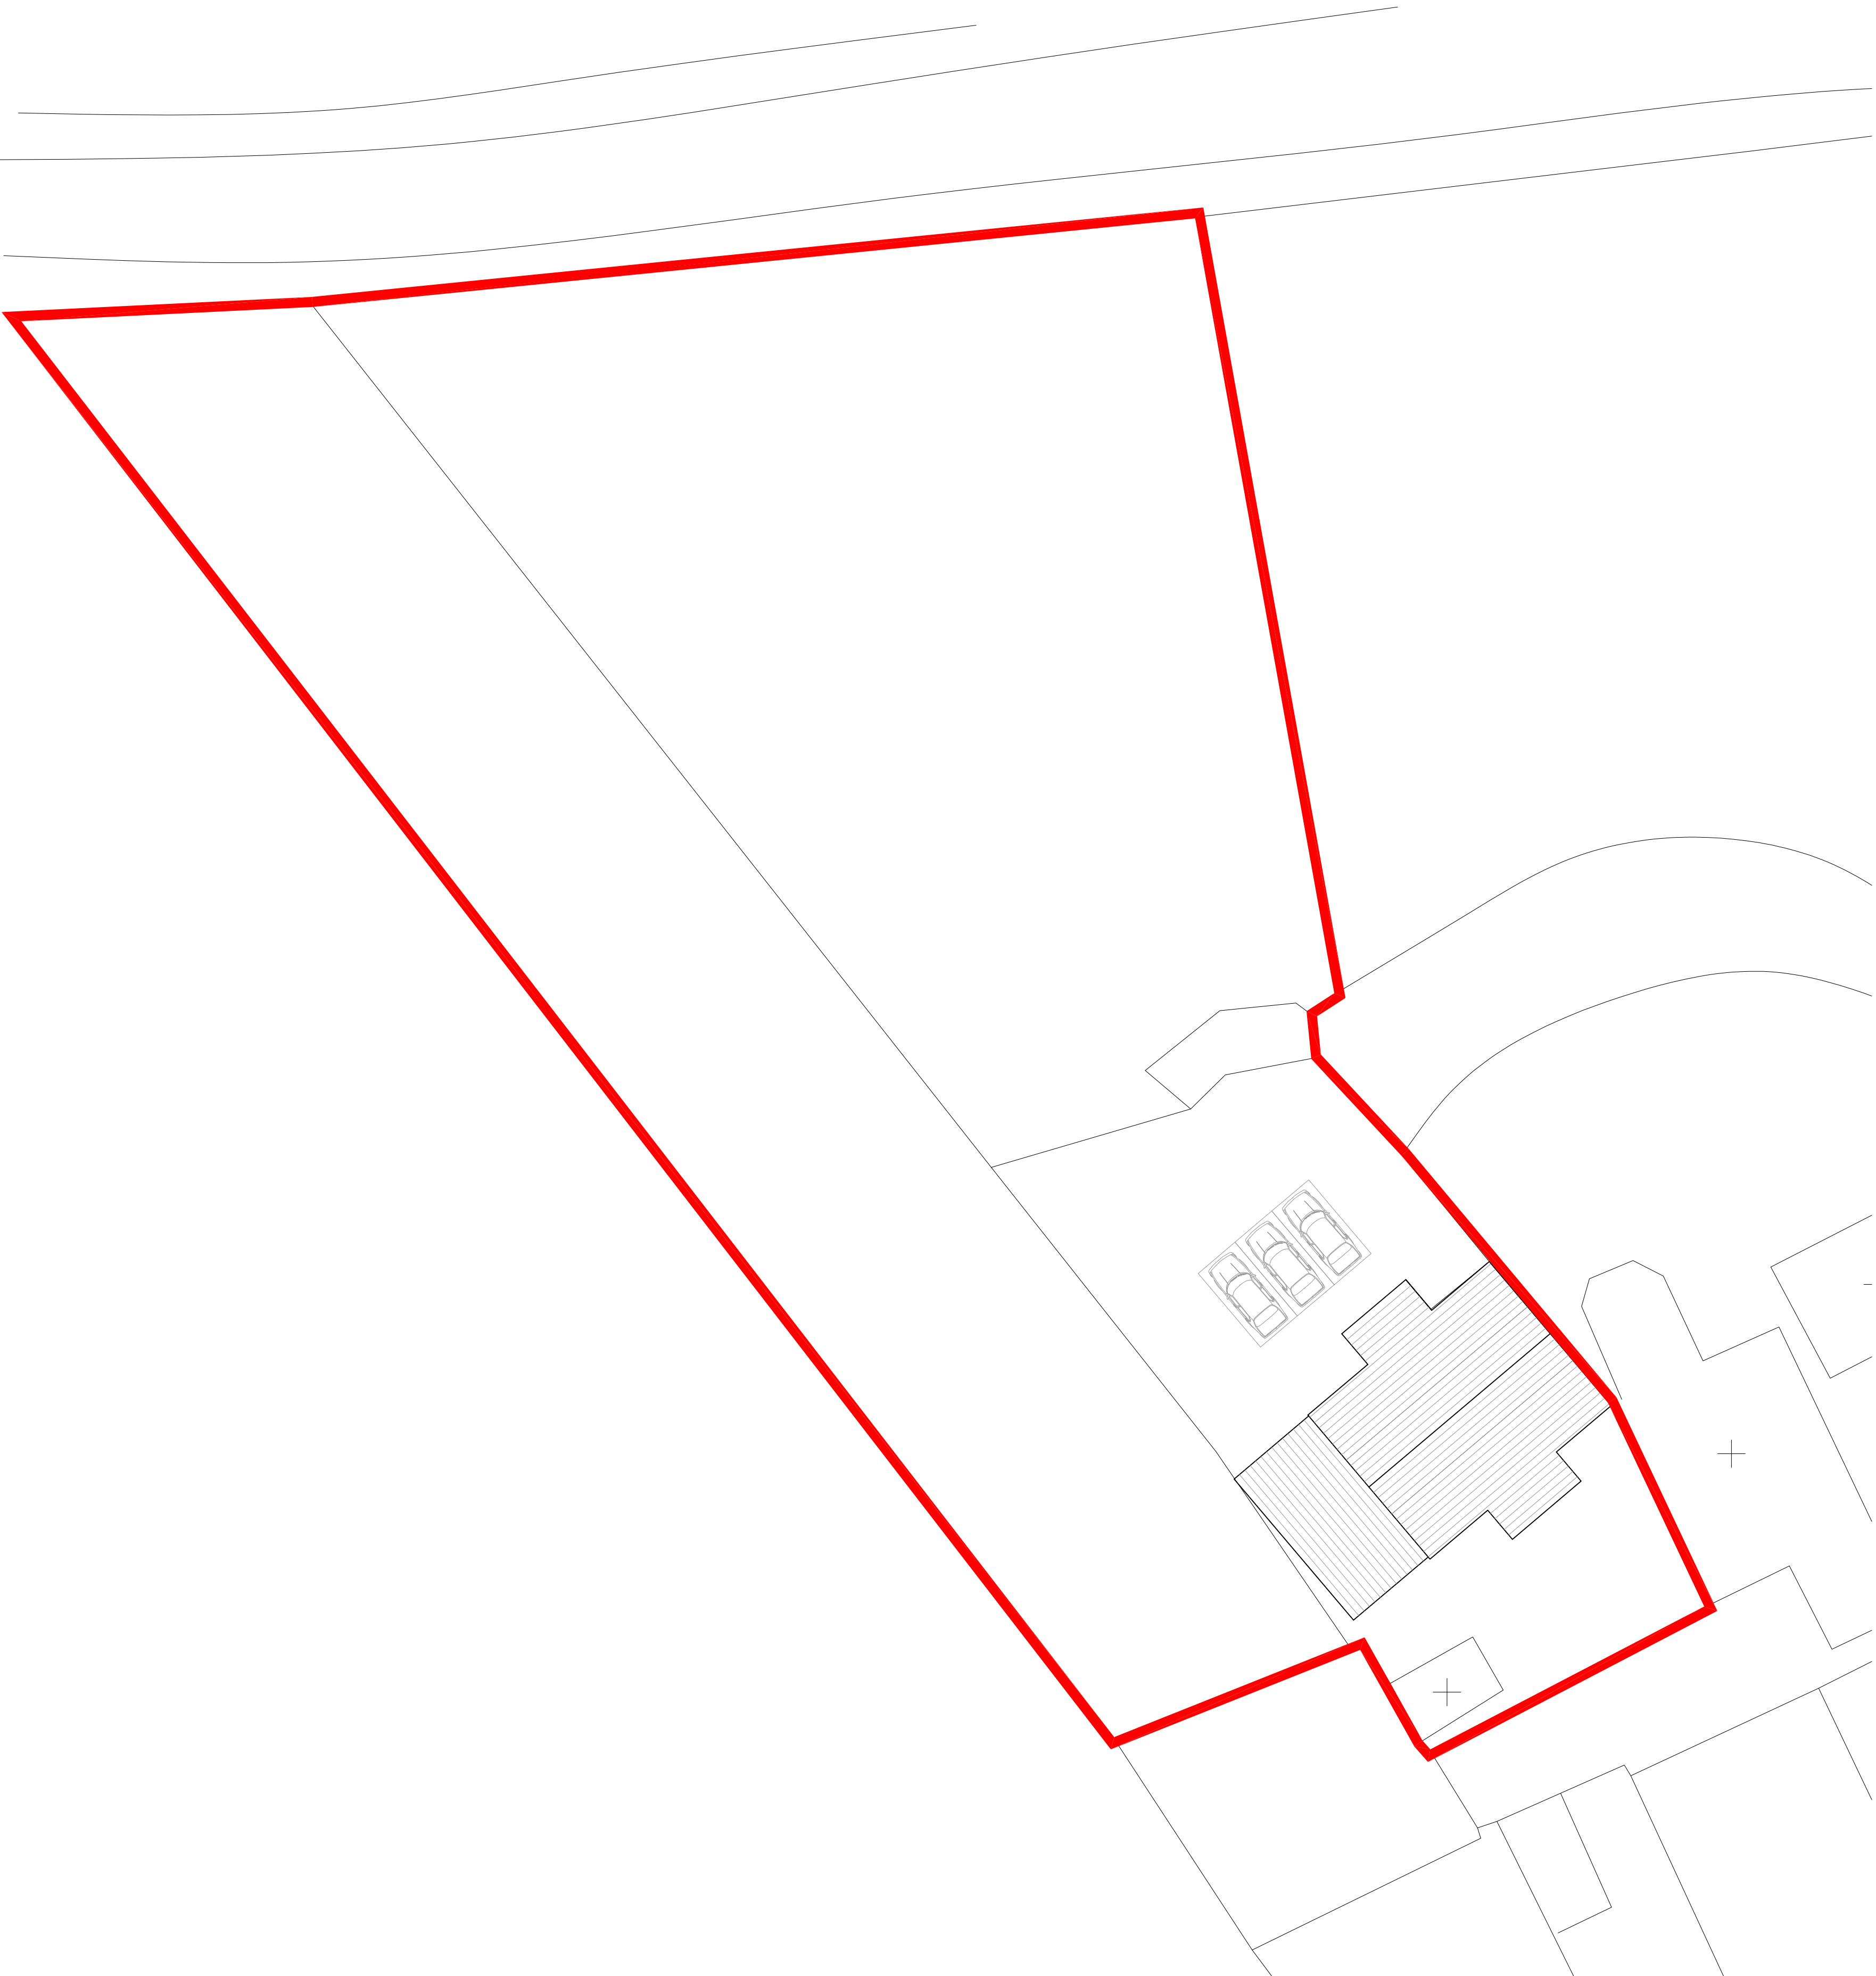


DWG No.
L35 1QD/HB/05

TITLE
Existing Block Plan,
Roof Plan & Site Plan

PROJECT
Proposed Development to
High Barn
High Barn Lane
Kewley L35 1QD

CLIENT
Mr. D. Cavenden

DATE
15/02/2022

SCALE AT A1 1:200



PRO-TECH
ARCHITECTURE

CONTACT : LES ROWLEY B.ENG.(HONS)
079647836028
20, LARTRAB STREET
WALSLEY, WALSLEY, WALSLEY
INFO@PROTECHARCHITECTURE.CO.UK
FOLLOW US ON FACEBOOK @PROTECHARCHITECTURE