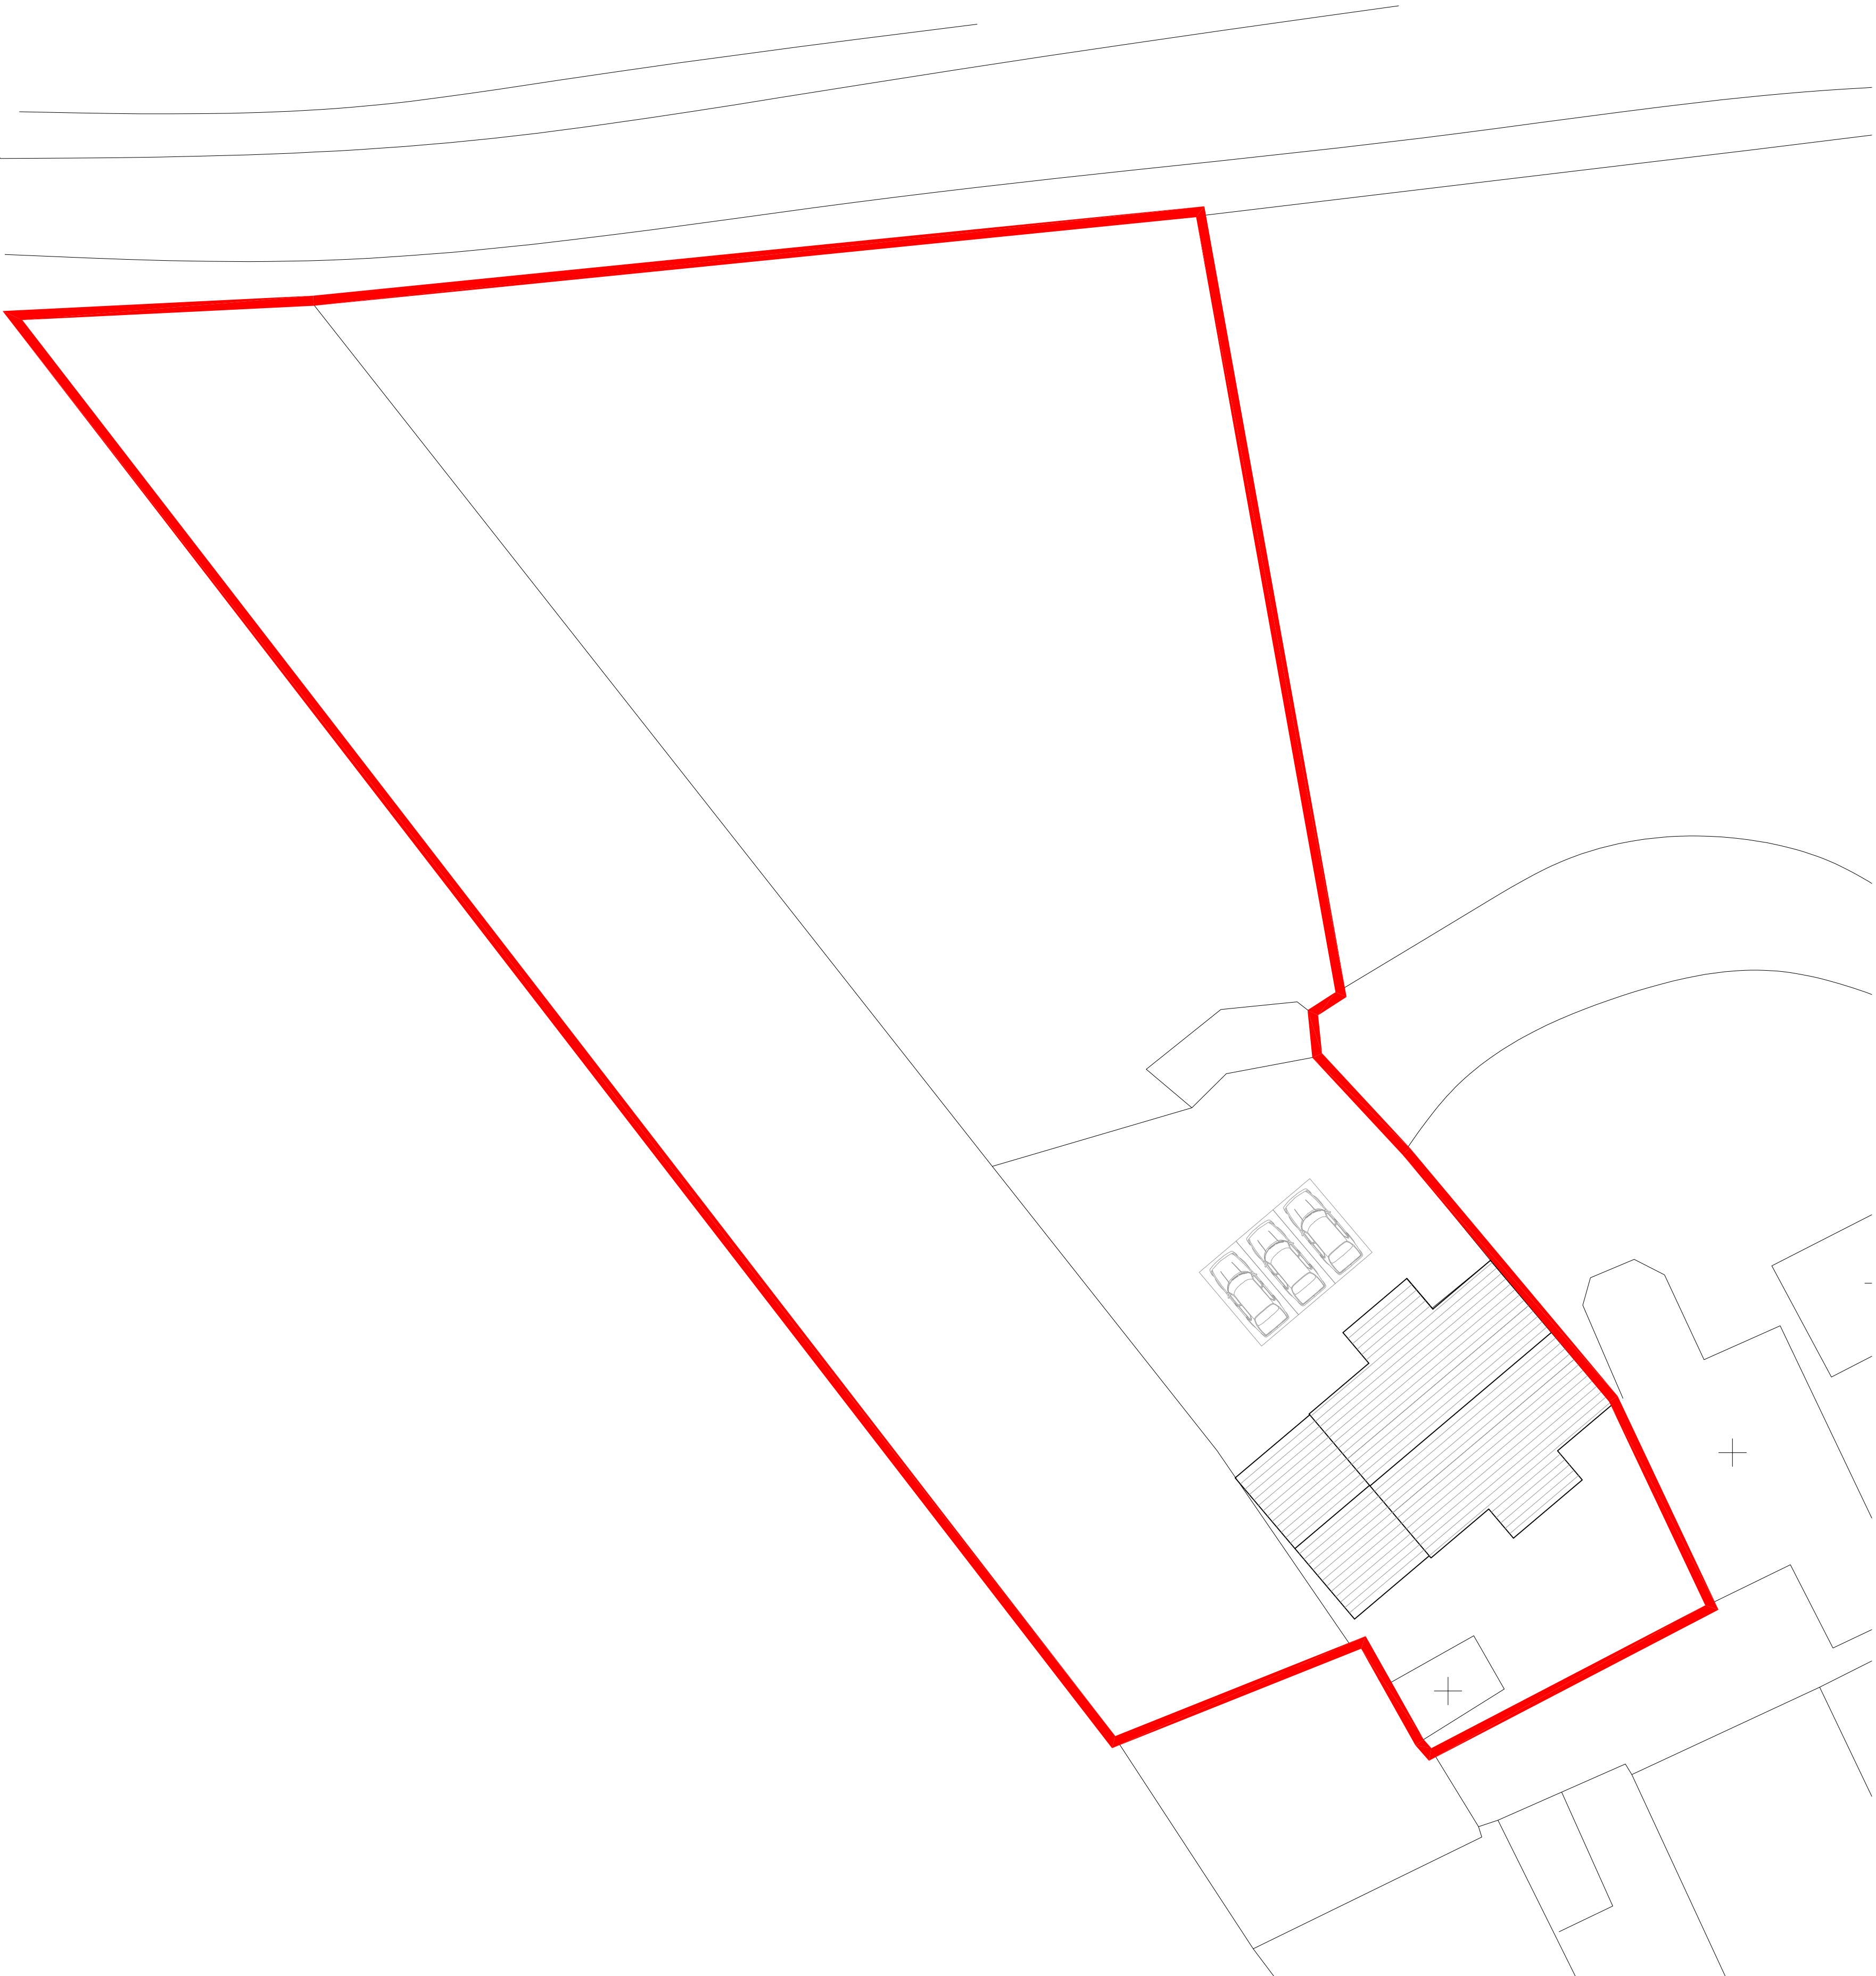


DWG No.
L35 1QD/HB/06

TITLE
Proposed Block Plan,
Roof Plan & Site Plan

PROJECT
Proposed Development to
High Barn
Hill Farm Lane
Kewley L35 1QD

CLIENT
Mr. D. Cavenden

DATE
15/02/2022

SCALE AT A1 1:200

PRO-TECH
ARCHITECTURE

CONTACT : LES ROWLEY B.ENG.(HONS)
079677836028
20, LAMBETH ROAD
LONDON SE1 8EP
INFO@PROTECHARCHITECTURE.CO.UK
FOLLOW US ON FACEBOOK @PROTECHARCHITECTURE