




South East Elevation

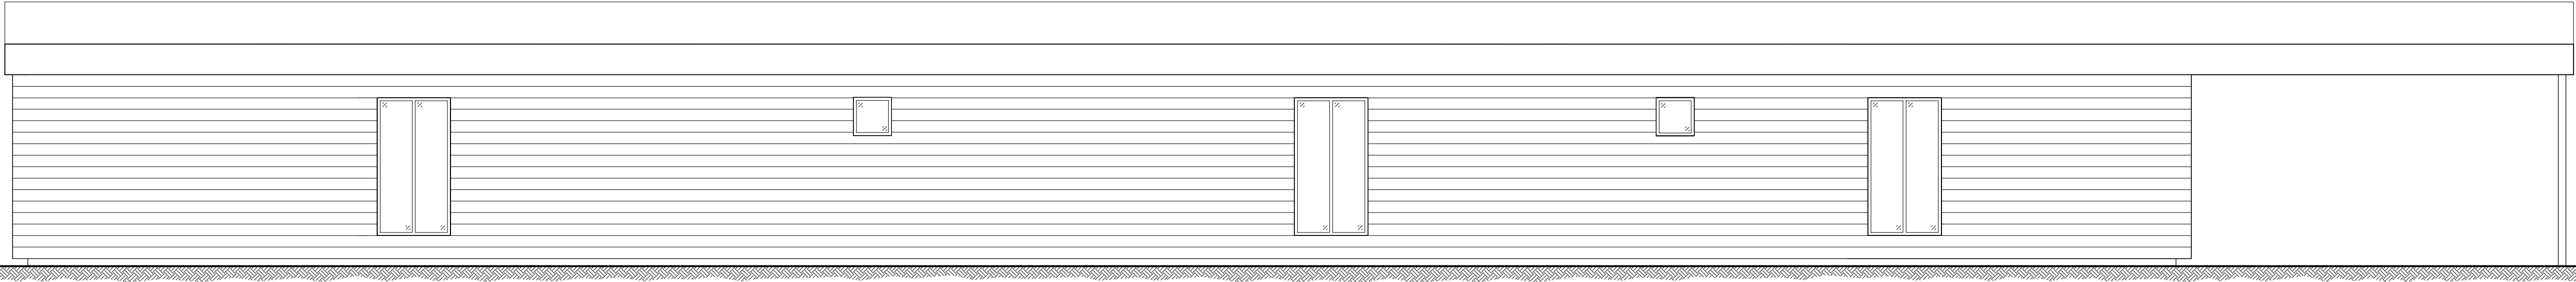

North West Elevation

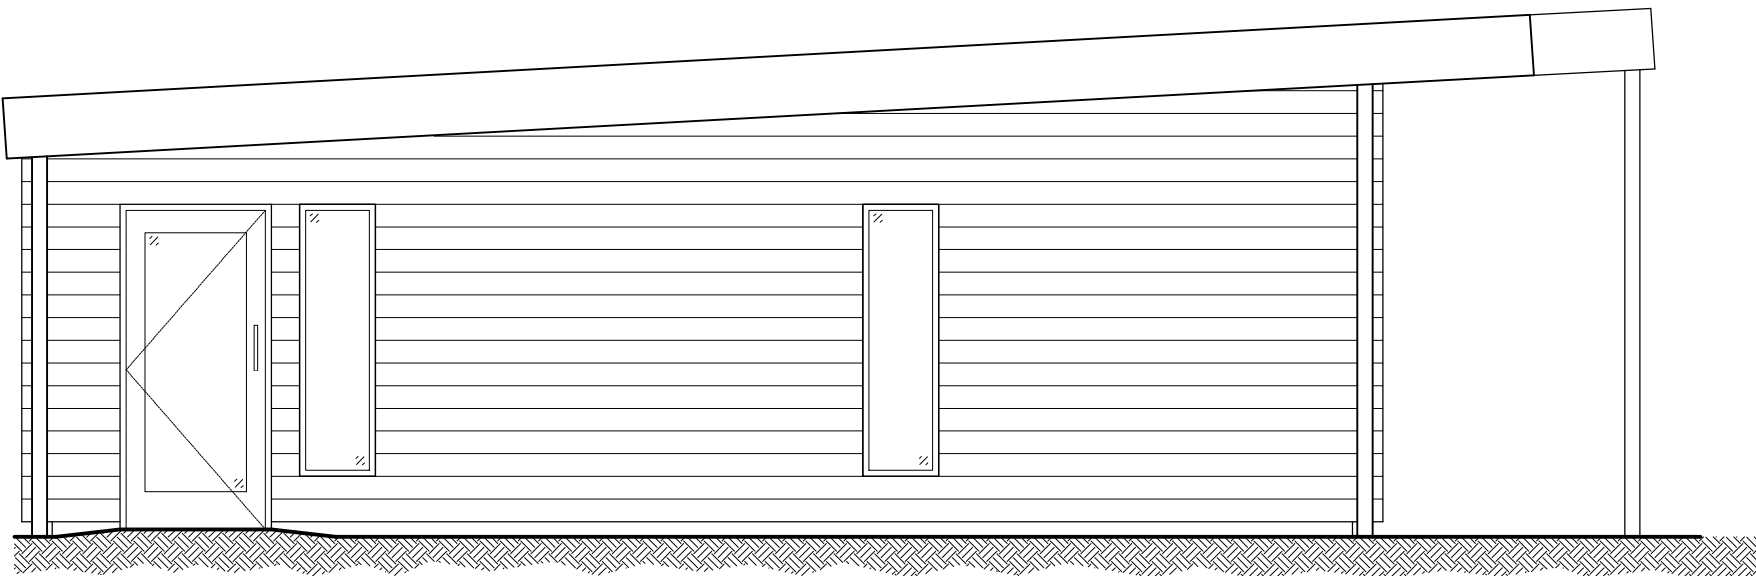

South West Elevation

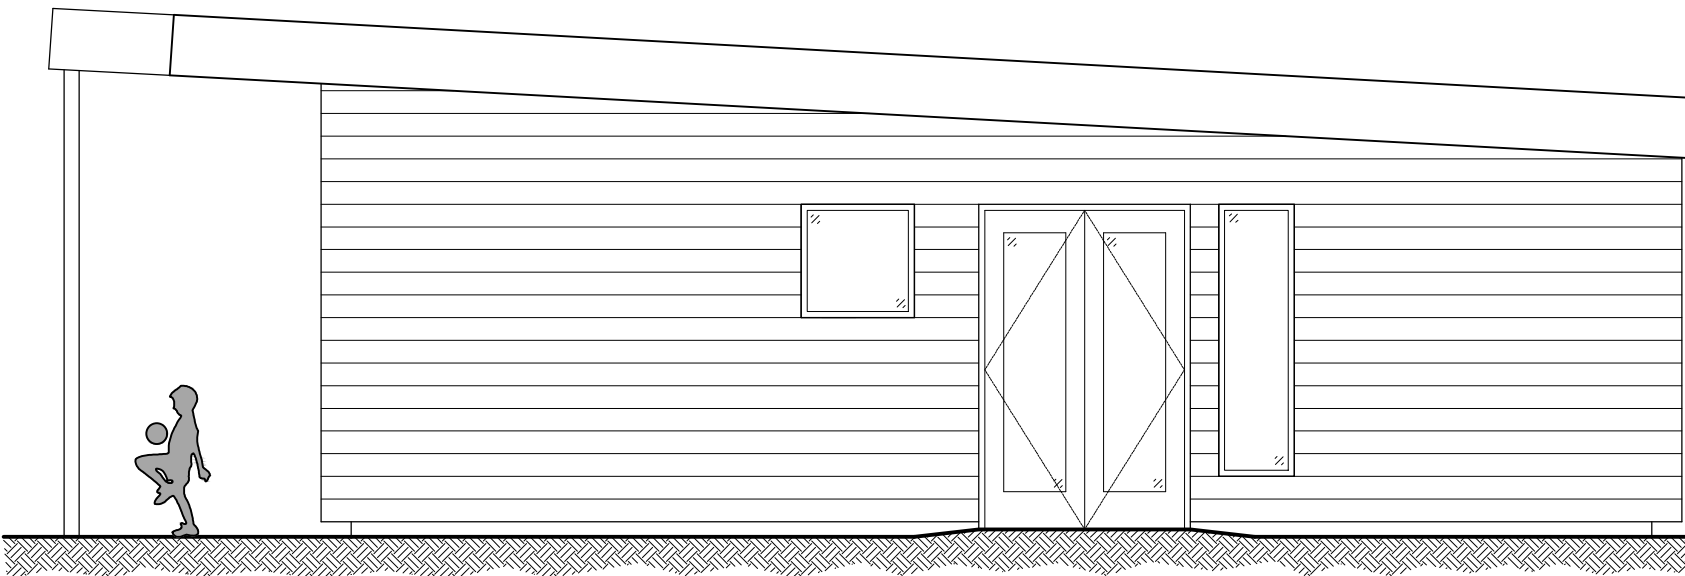

North East Elevation



	-	-	-	-
Rev	Amendments	Dwn	Ck	Date

PLANNING ISSUE

WS3

CUNLIFFES PROPERTY & CONSTRUCTION CONSULTANTS Claire Court Oriel Road Boottle Liverpool L20 7AD Tel No: (0151) 944 2030 Fax No: (0151) 944 1625 E-mail: cs@cunliffes.com RIBA Chartered Practice RICS	Client Hope Primary School Huyton	Drawing Title Proposed Elevations		
	Project Title Proposed External Classrooms	Drawn CS	Date 13.11.2023	Checked PW
		SCALE 1:50 @ A1		
	DWG No. 7273-HPR-CUN-XX-XX-DR-A-2100	STATUS S1	REVISION	P01