
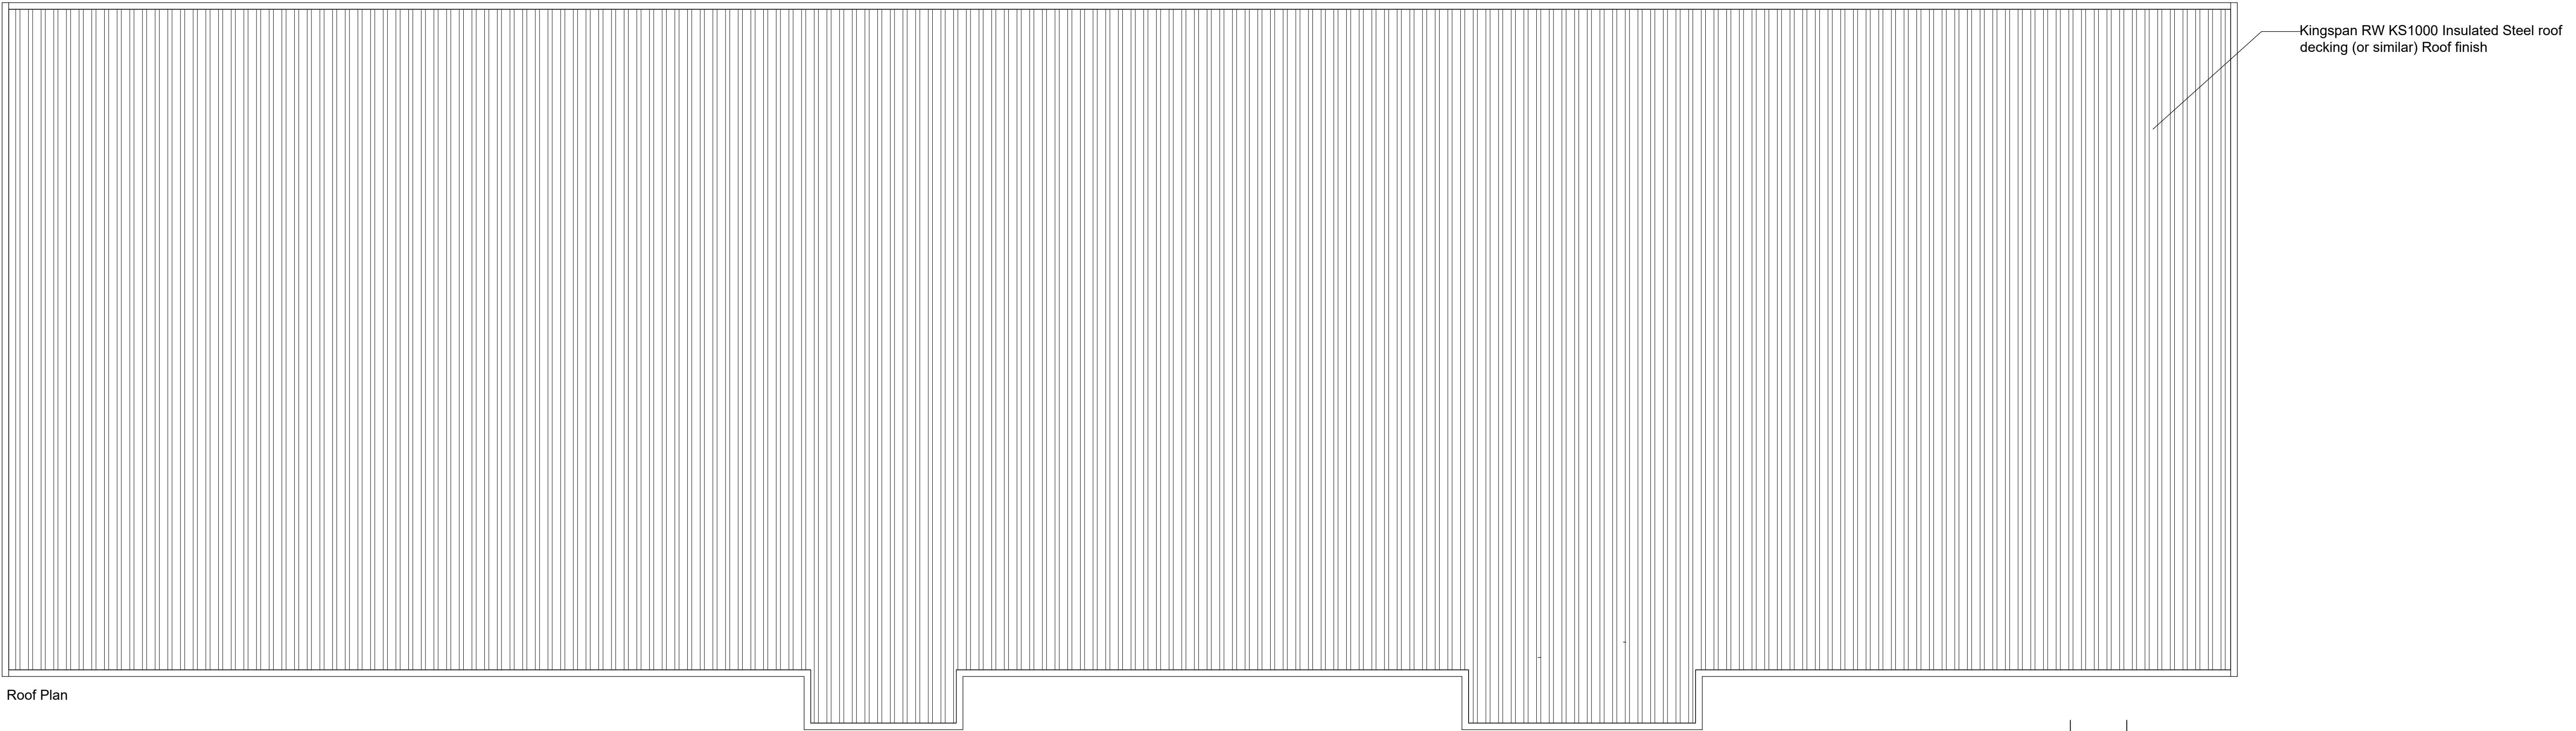


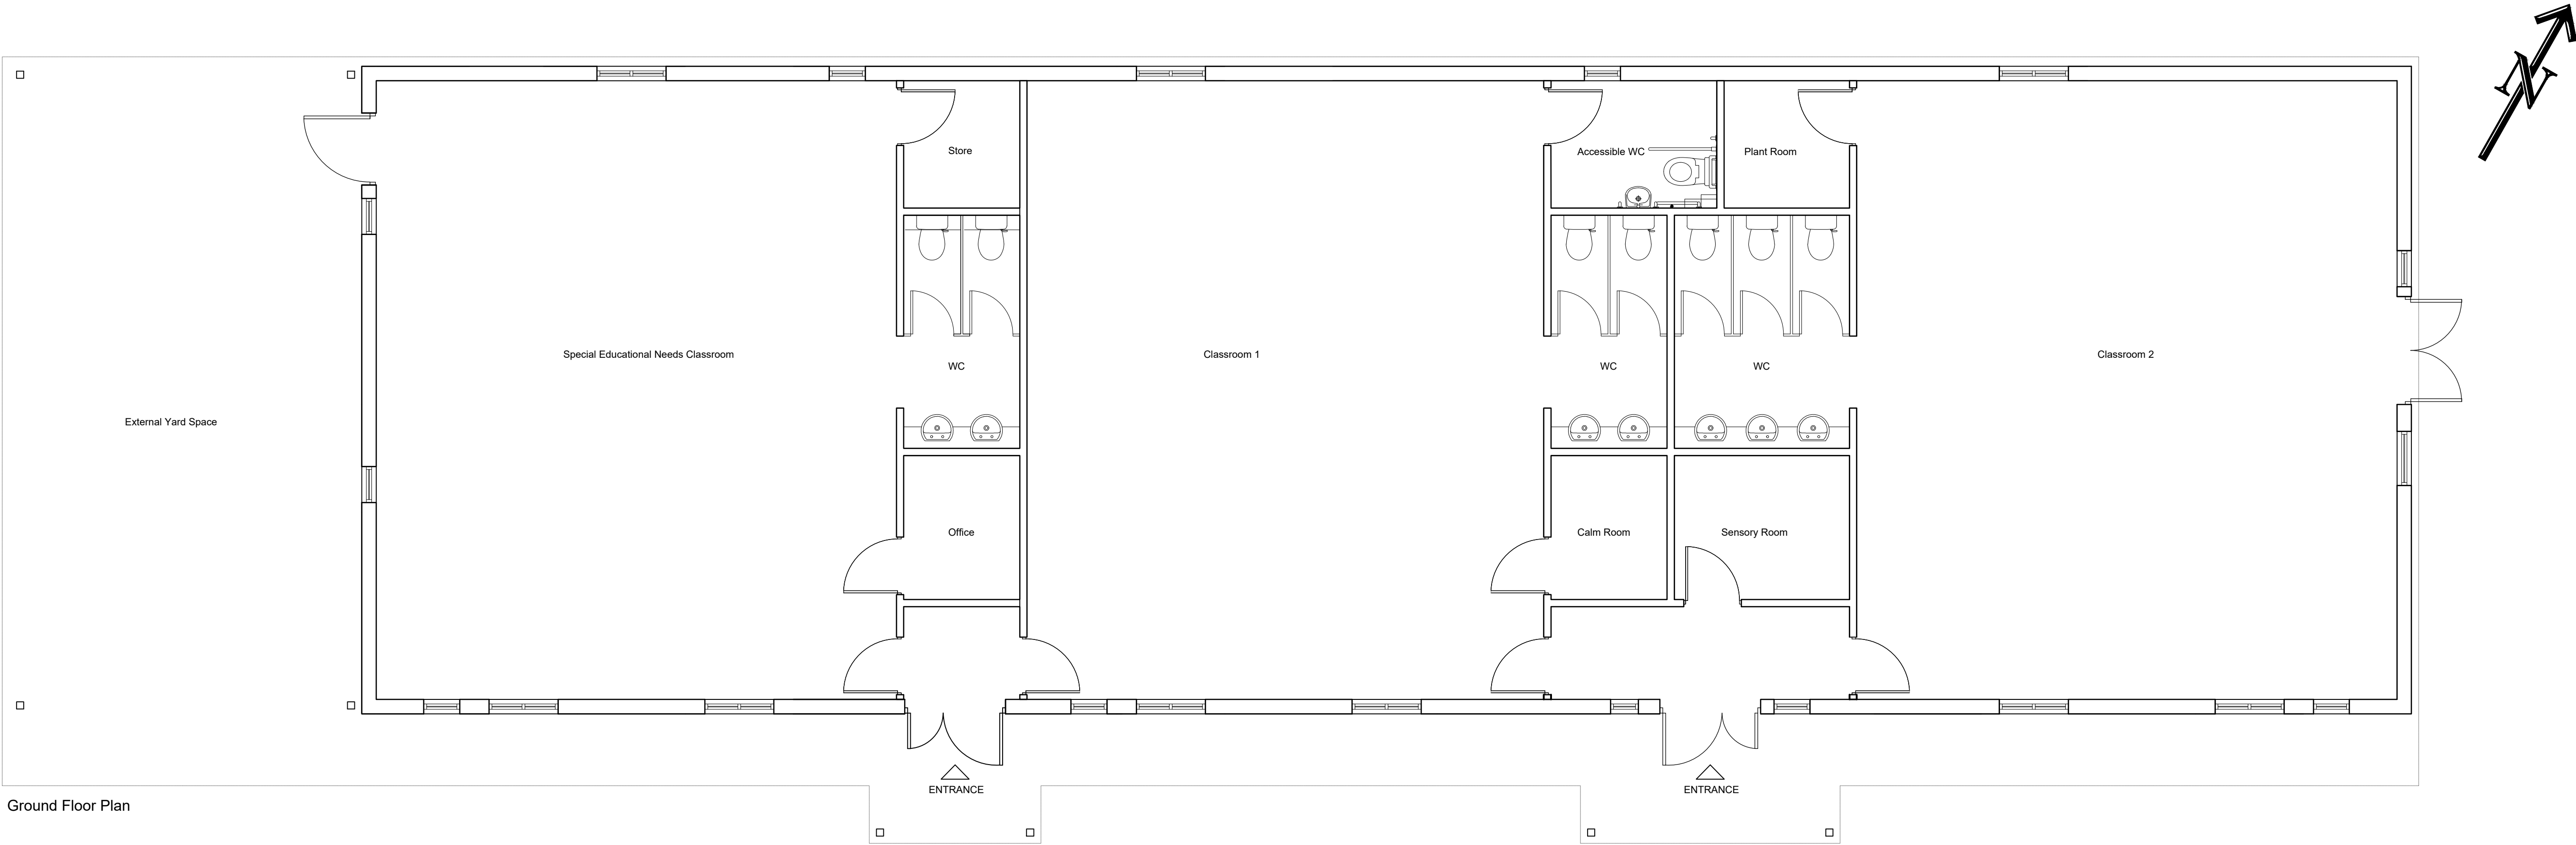

Rev	Amendments	Dwn	Ck	Date
-	-	-	-	-
PLANNING ISSUE				
WS3				
Client		Drawing Title		
Hope Primary School		Proposed		
Huyton		Floor Plans		
Project Title		Drawn	Date	Checked
Proposed External Classrooms		CS	13.11.2023	PW
SCALE		1:50 @ A1		
DWG No.	7273-HPR-CUN-XX-00-DR-A-2010	STATUS	S1	REVISION P01