




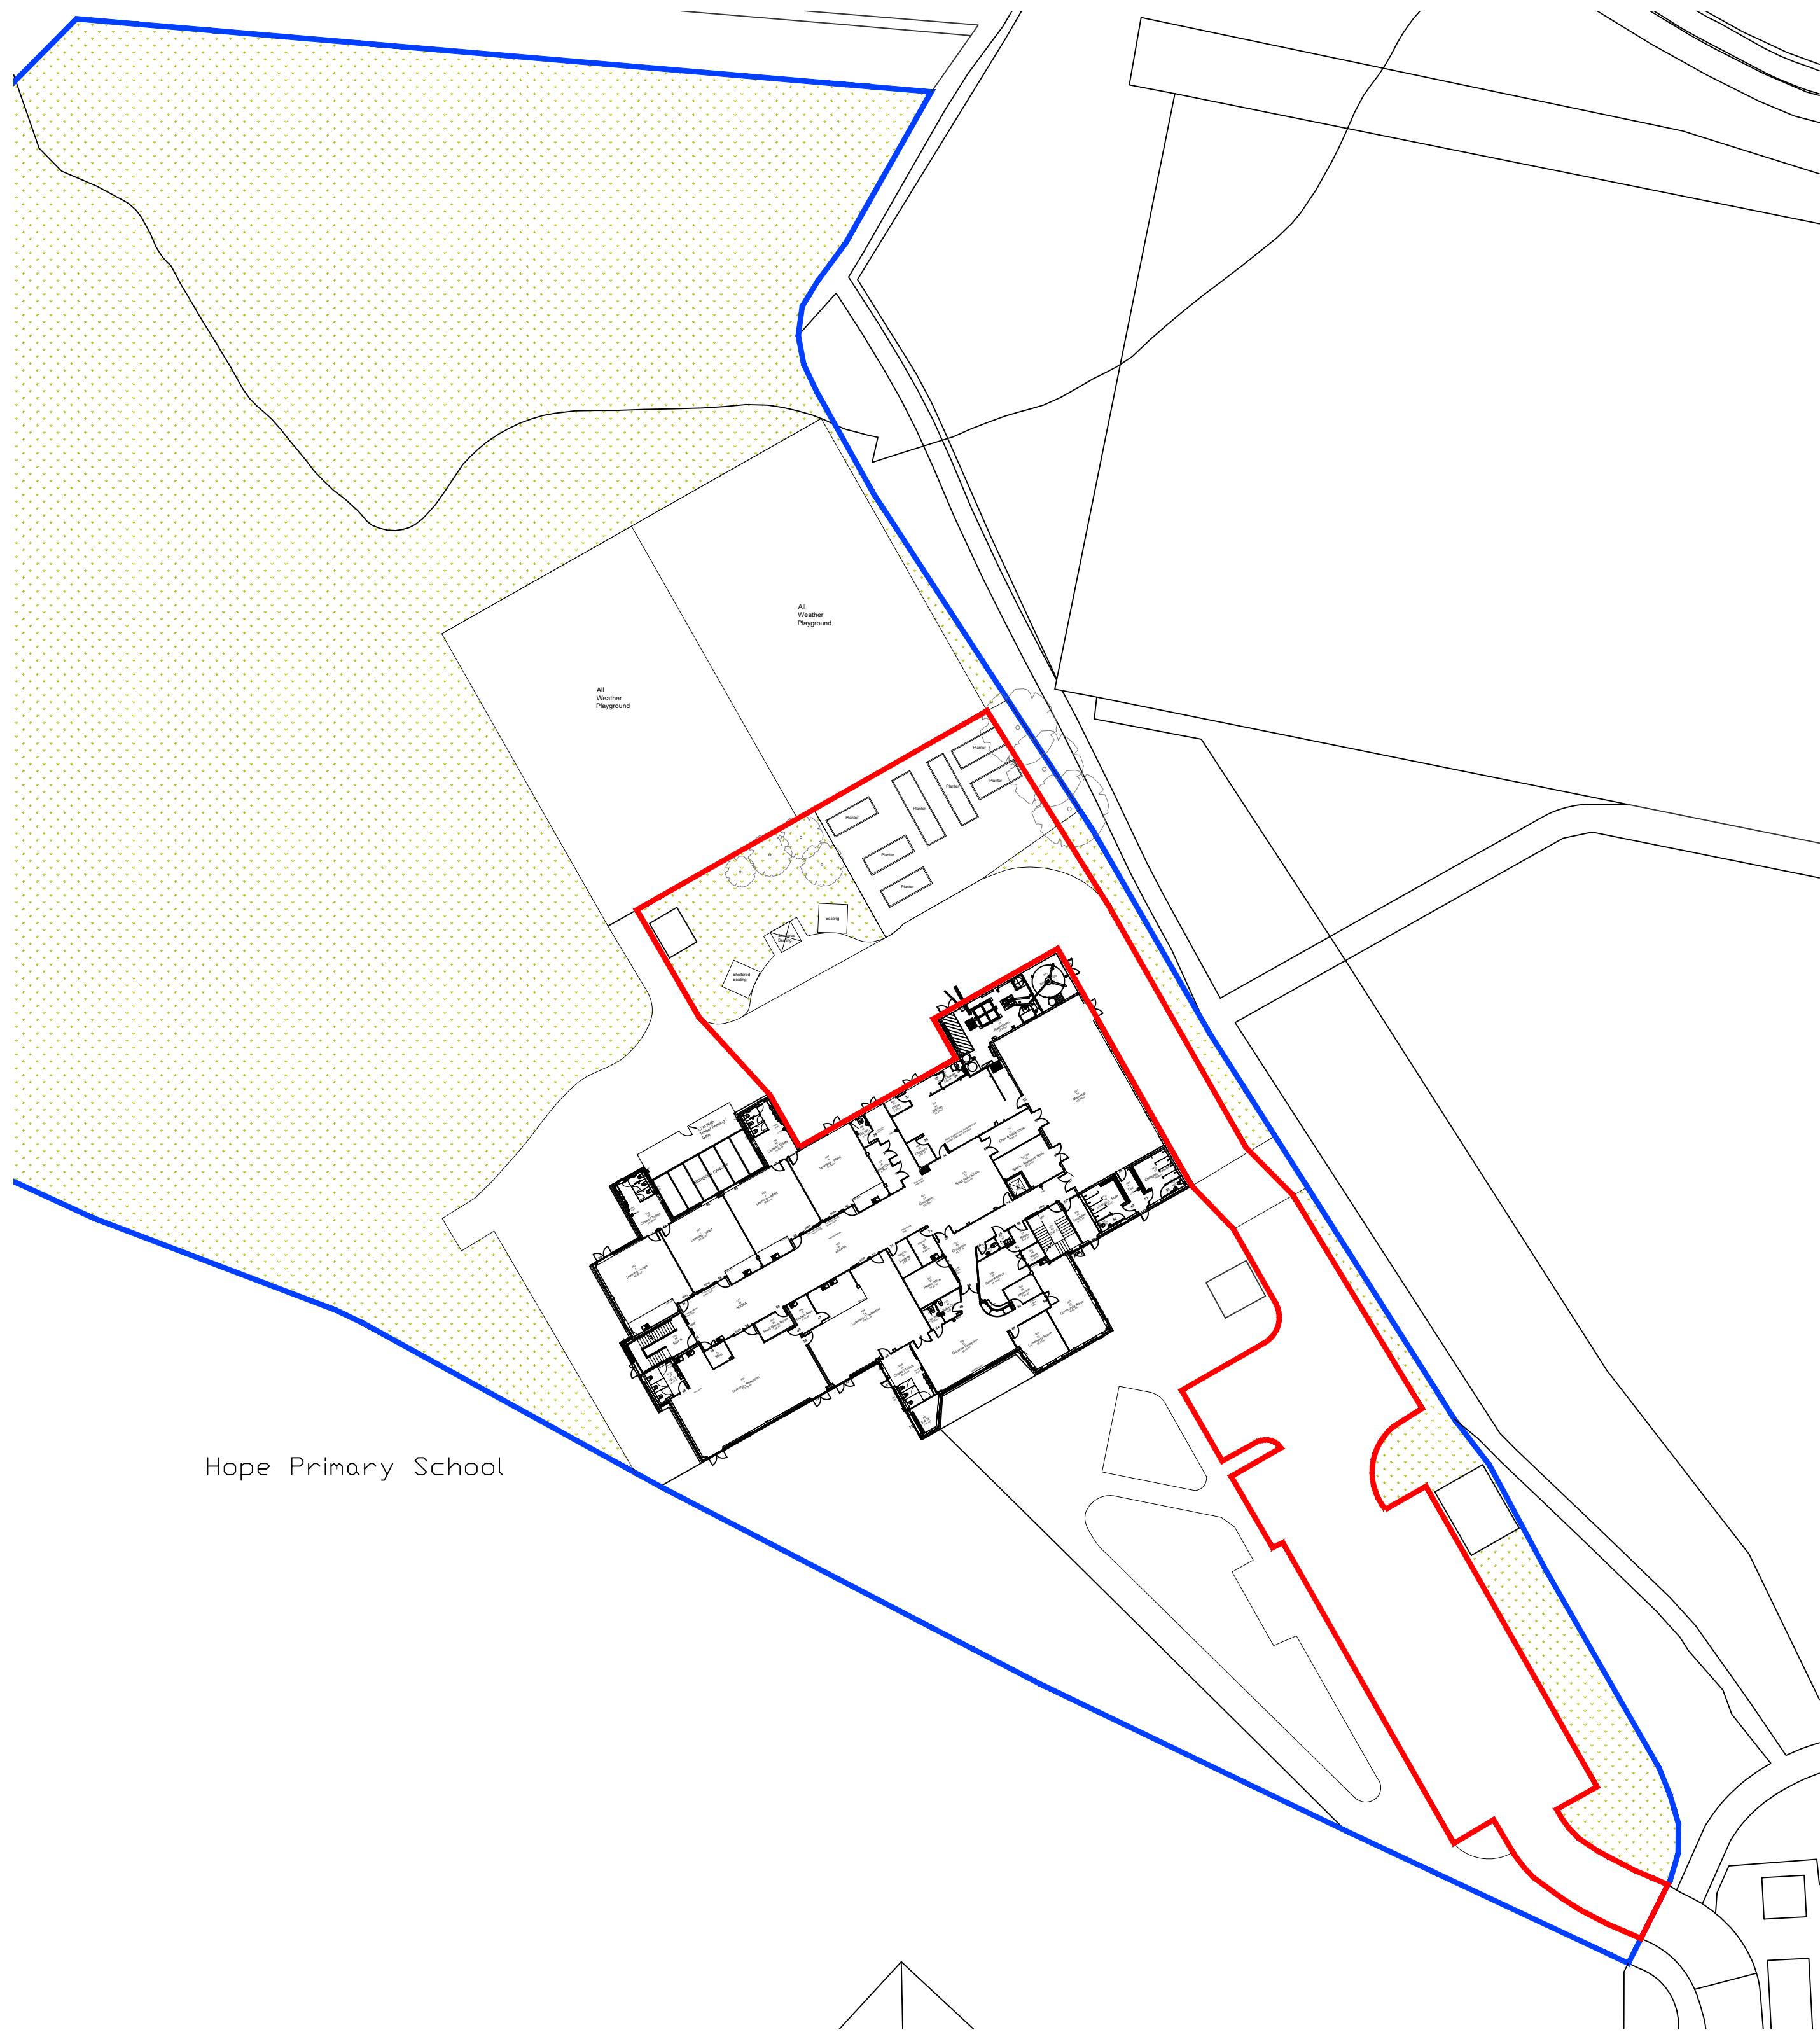

Existing Site Plan @1:500 scale

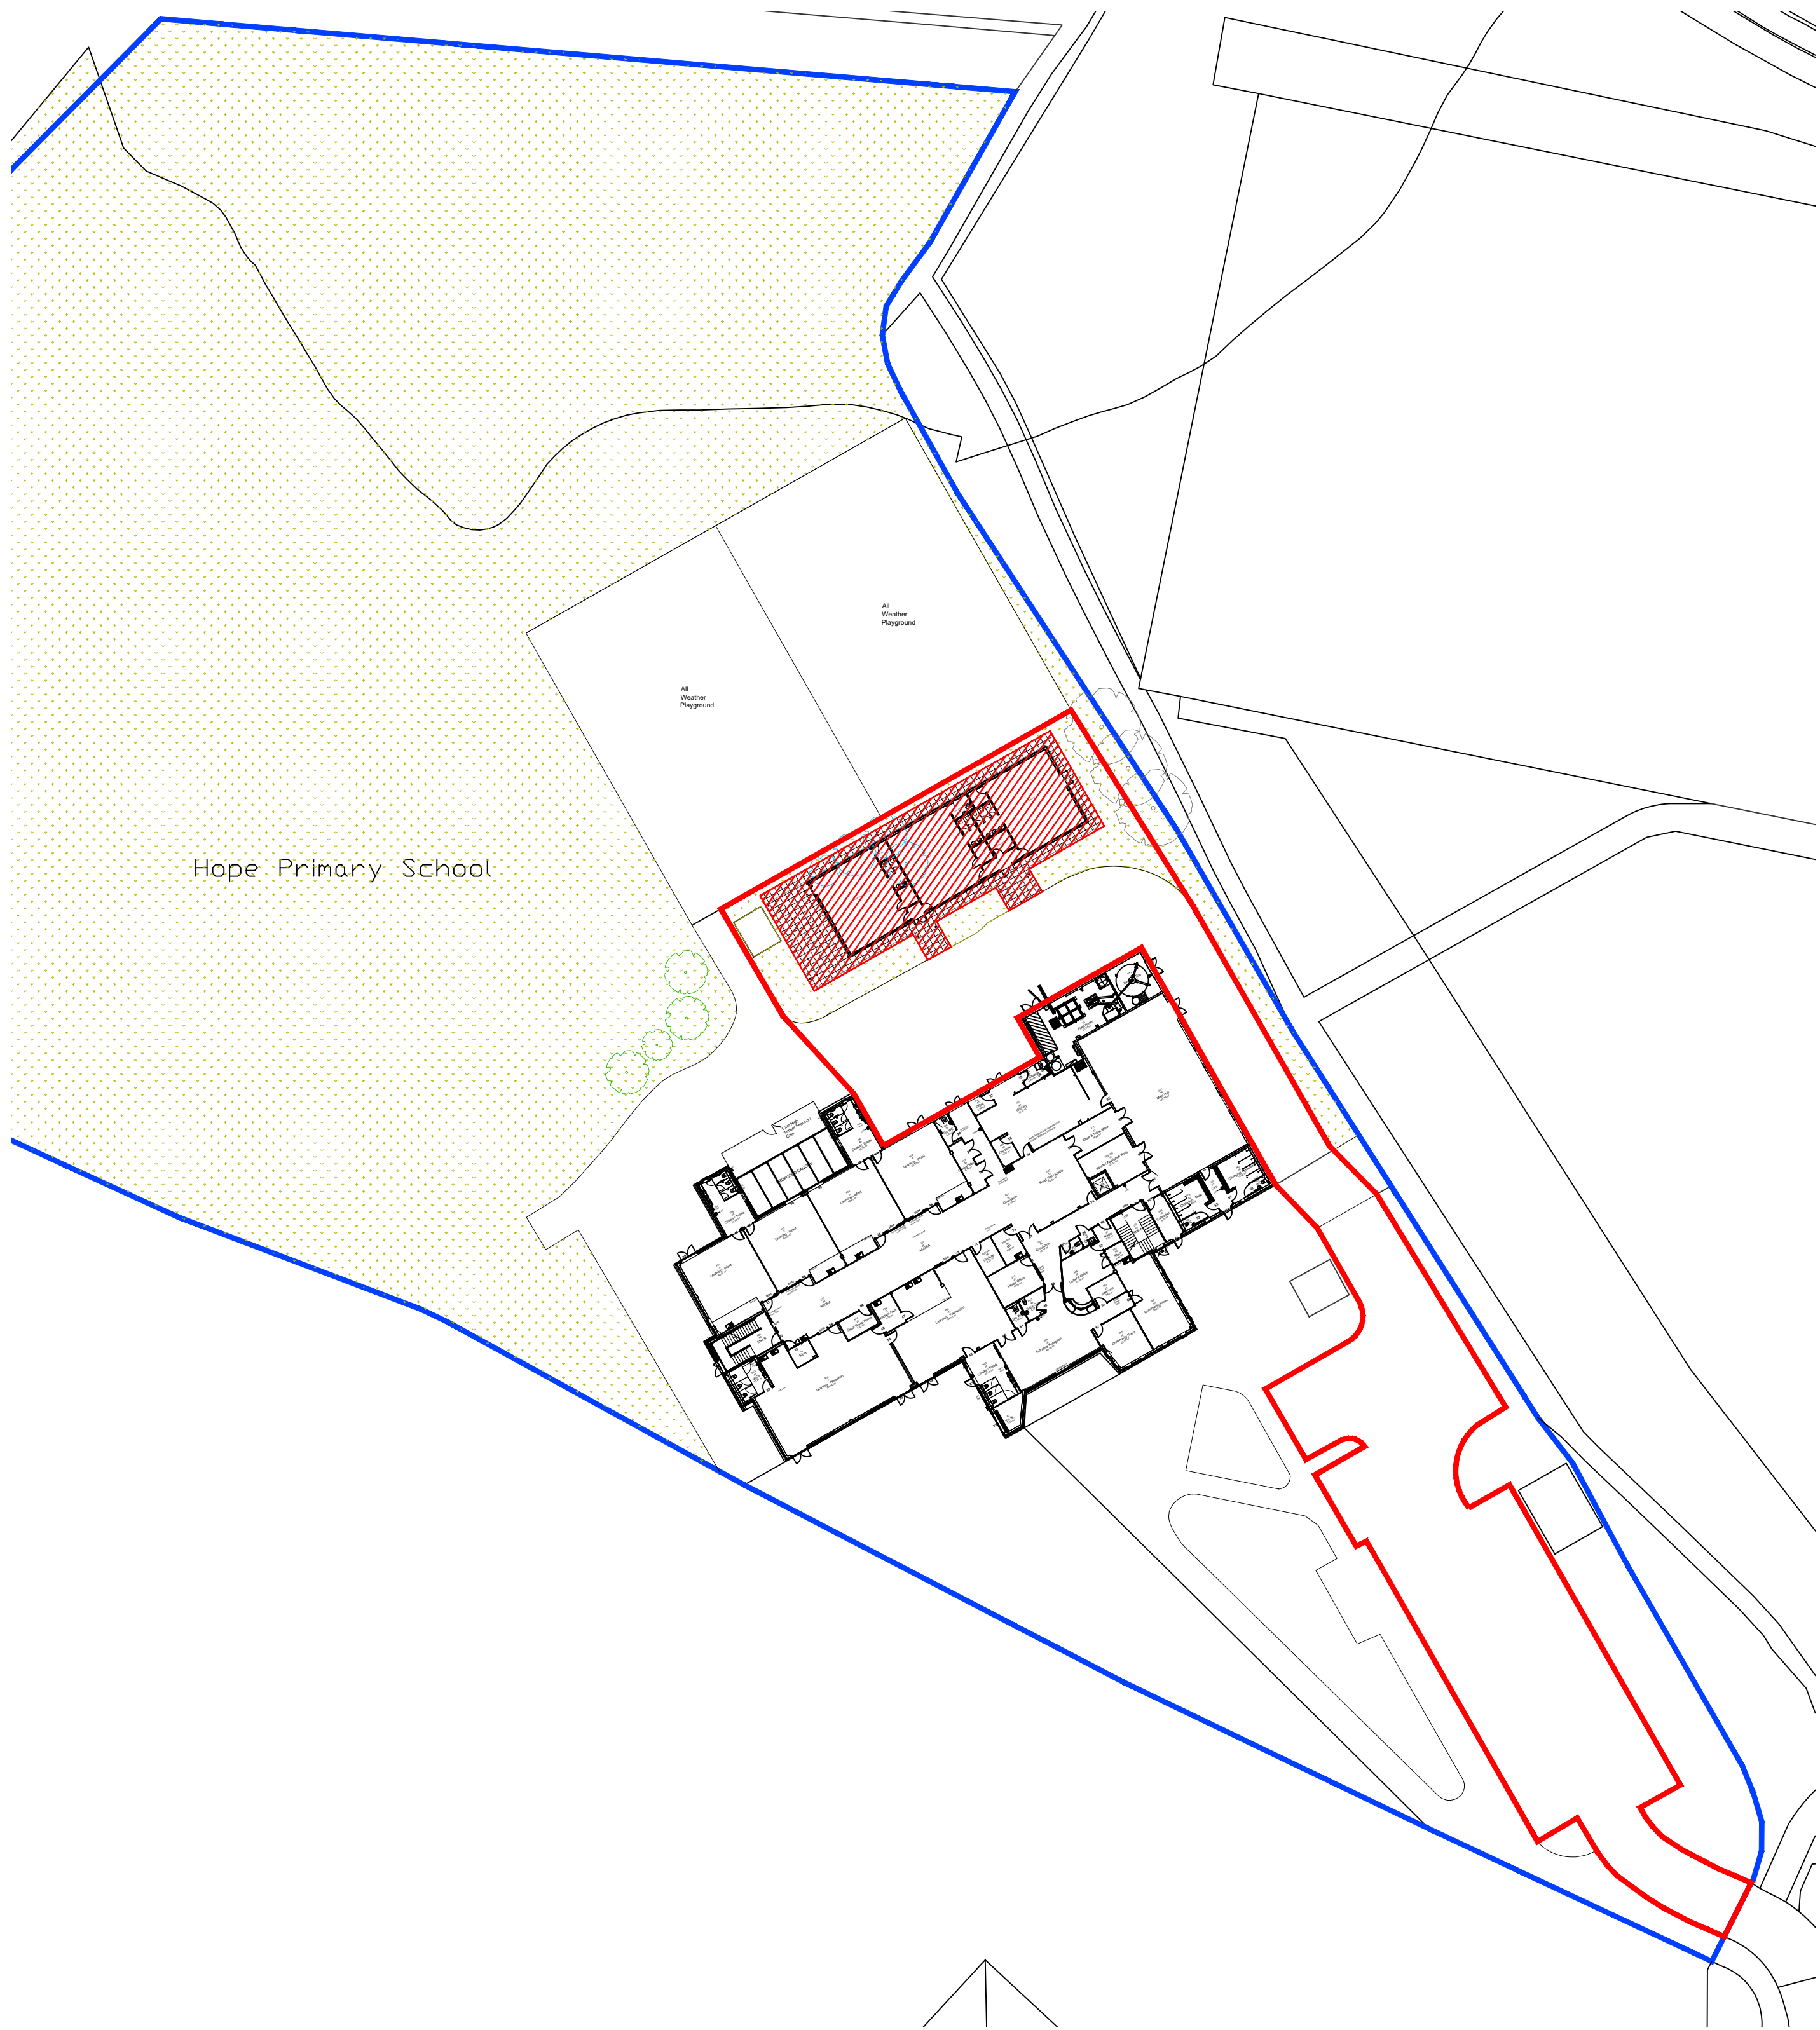

Proposed Site Plan @1:500 scale

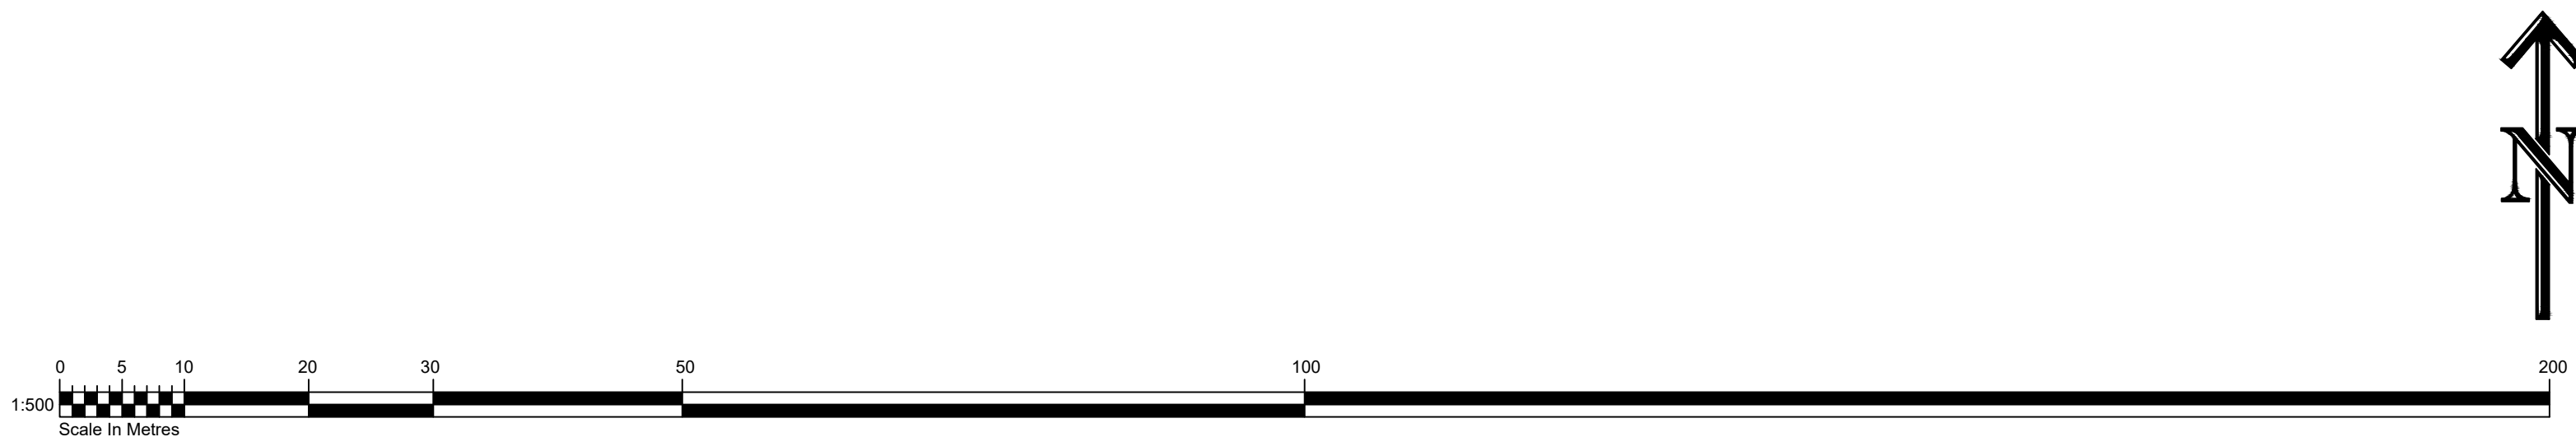

- KEY
- Existing Tree
 - Tree Removed
 - Tree Planted

Rev	Amendments	Dwn	Ck	Date
-	-	-	-	-
PLANNING ISSUE				WS3
 PROPERTY & CONSTRUCTION CONSULTANTS Claire Court Oriel Road Bootle Liverpool L20 7AD Tel No: (0151) 944 2030 Fax No: (0151) 944 1625 E-mail: cs@cunliffes.com		Client Hope Primary School Huyton		Drawing Title Site Plan
		Drawn	Date	Checked
 Chartered Practice		Project Title Proposed External Classrooms		CS 13.11.2023 PW
		SCALE 1:500 @ A1		
DWG No.	7273-HPR-CUN-XX-XX-DR-A-1200	STATUS	S1	REVISION P01