





PROPOSED FRONT ELEVATION 1:50

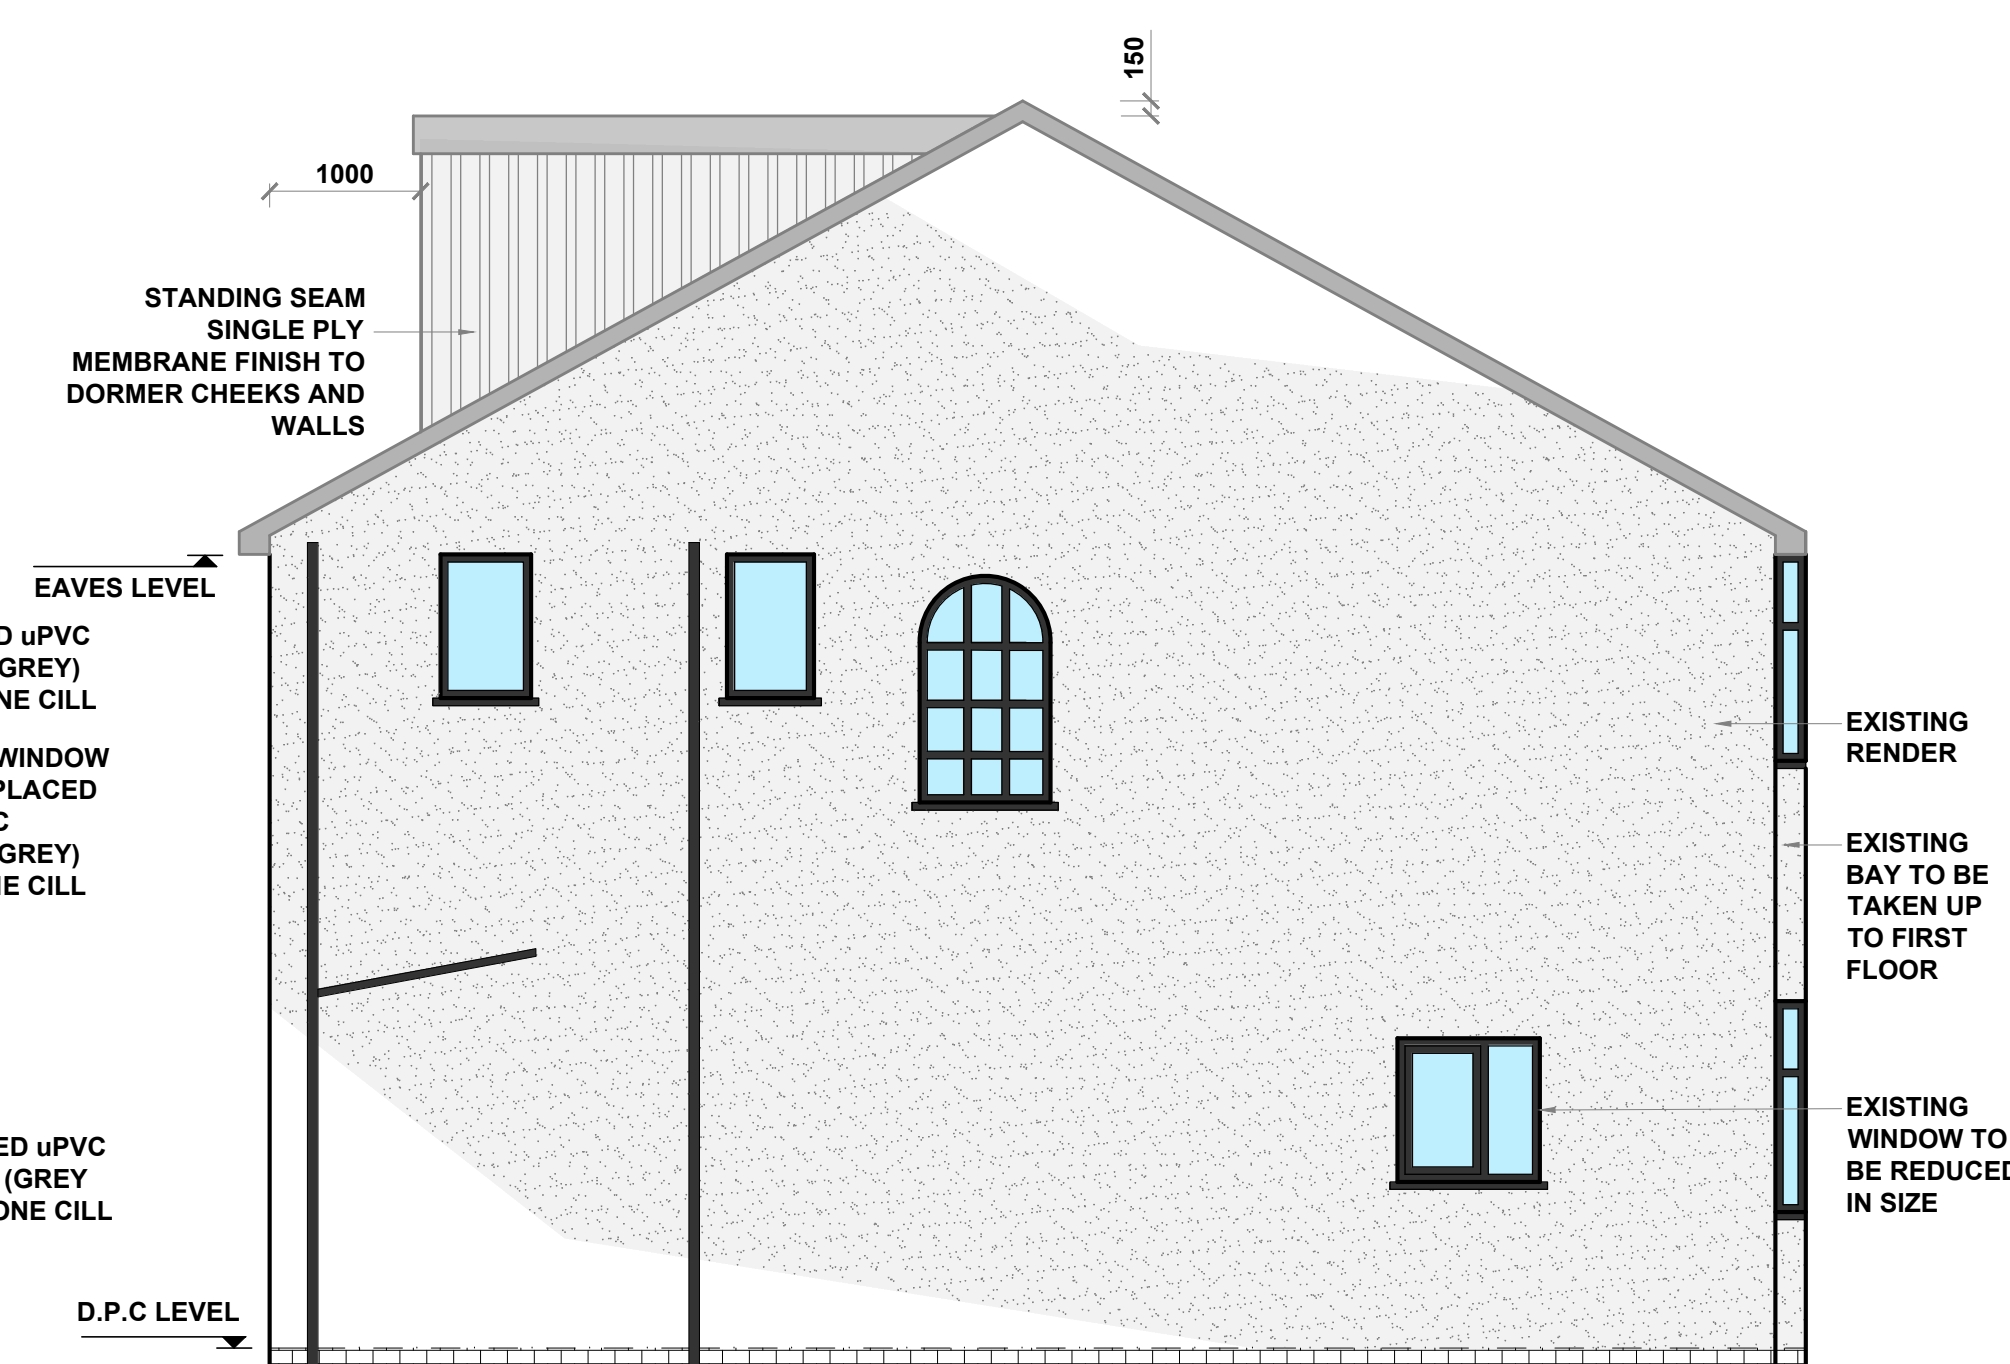


PROPOSED SIDE ELEVATION 1:50



PROPOSED REAR ELEVATION 1:50

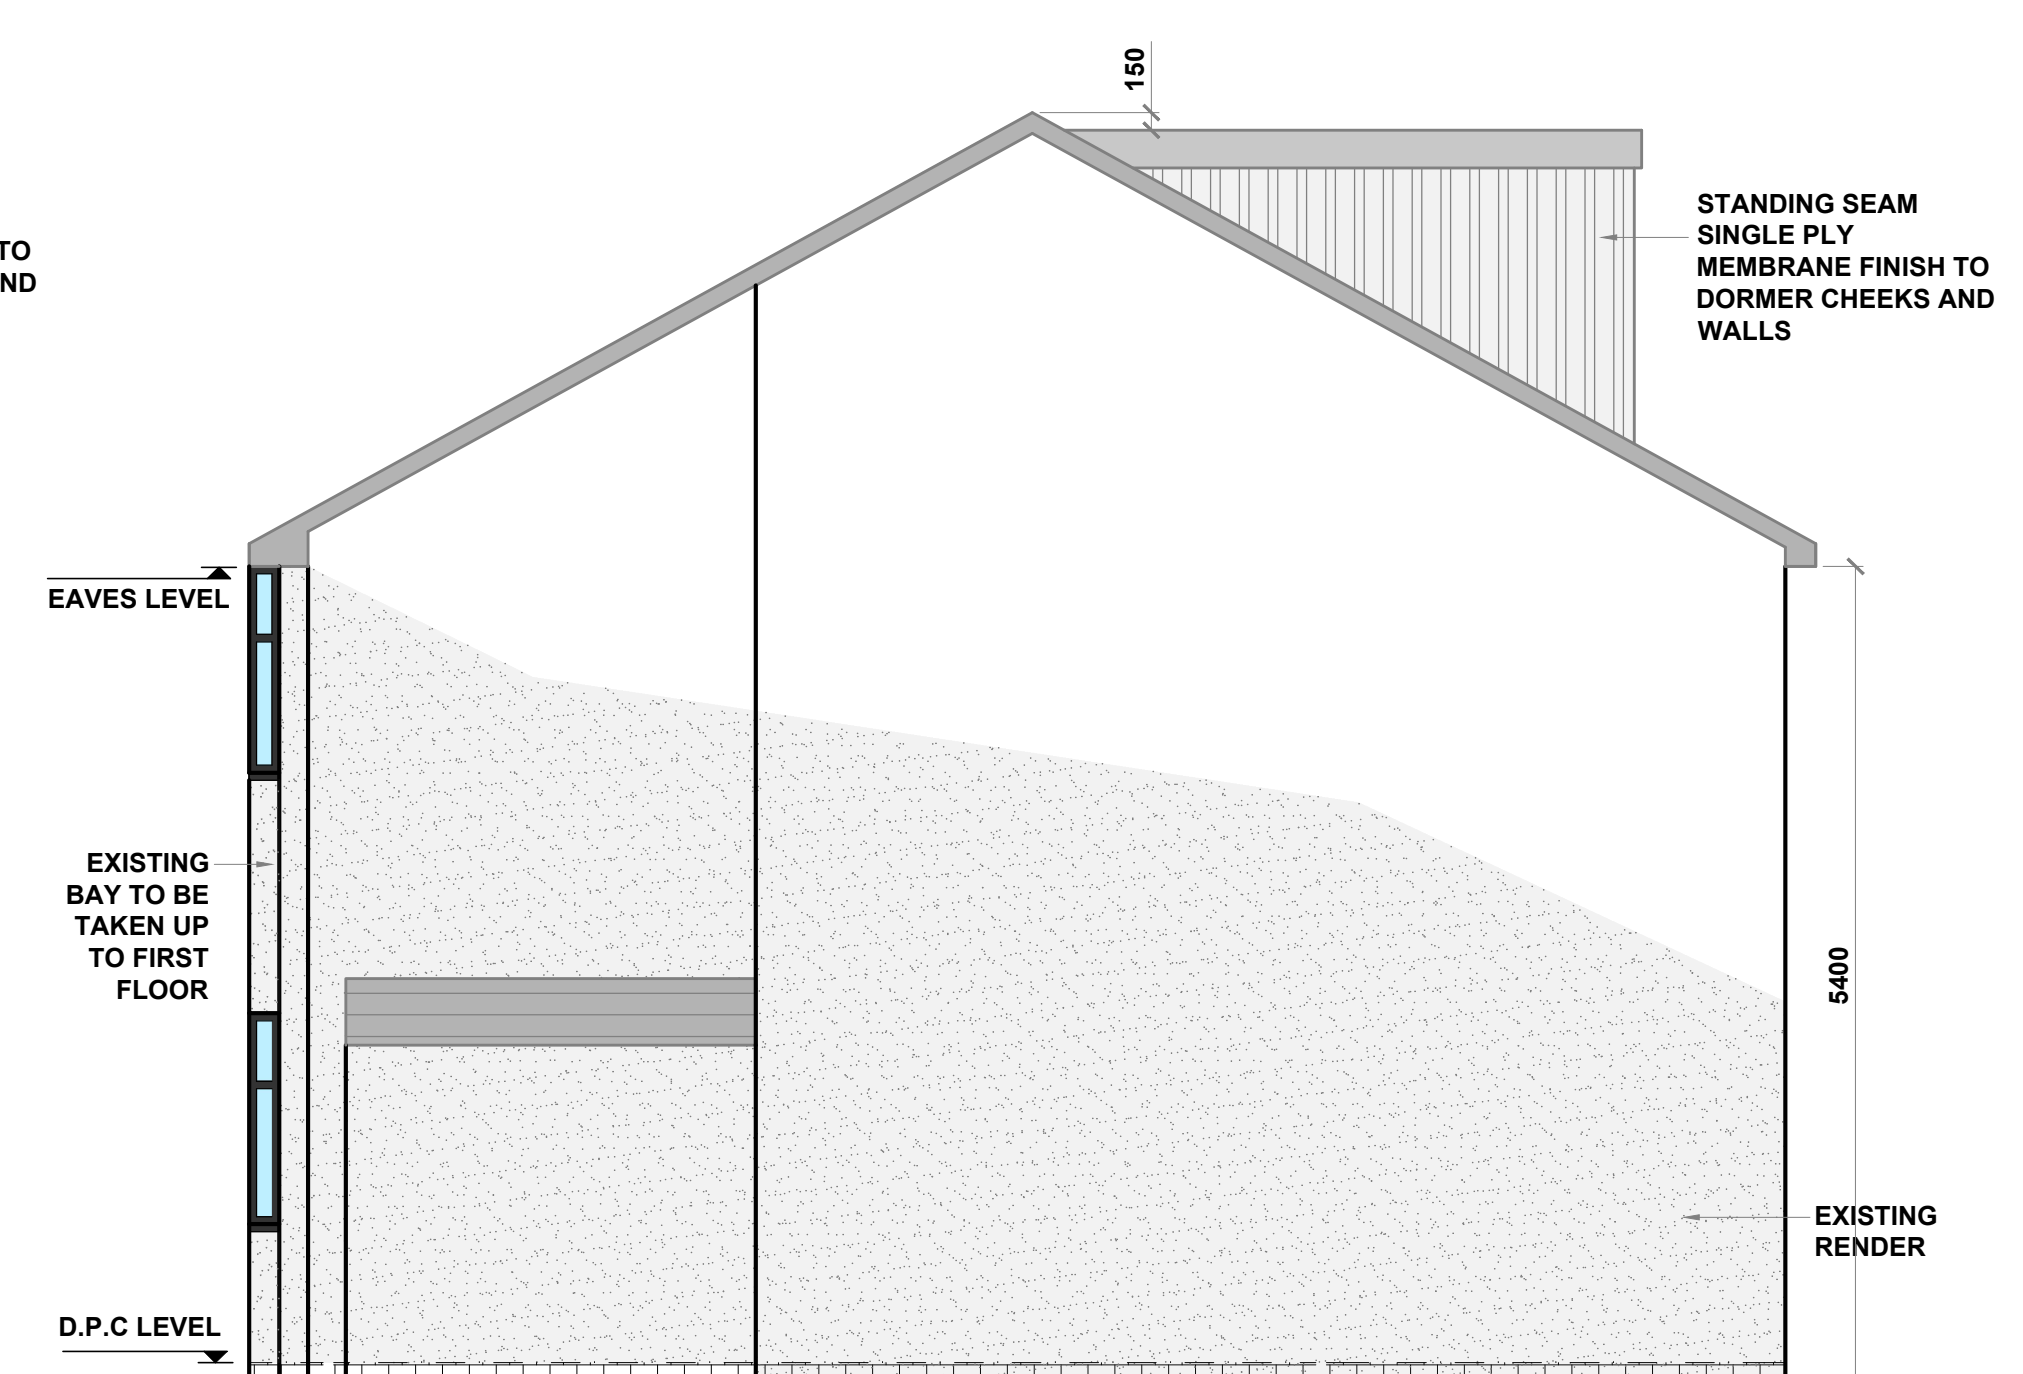

PROPOSED SIDE ELEVATION 1:50

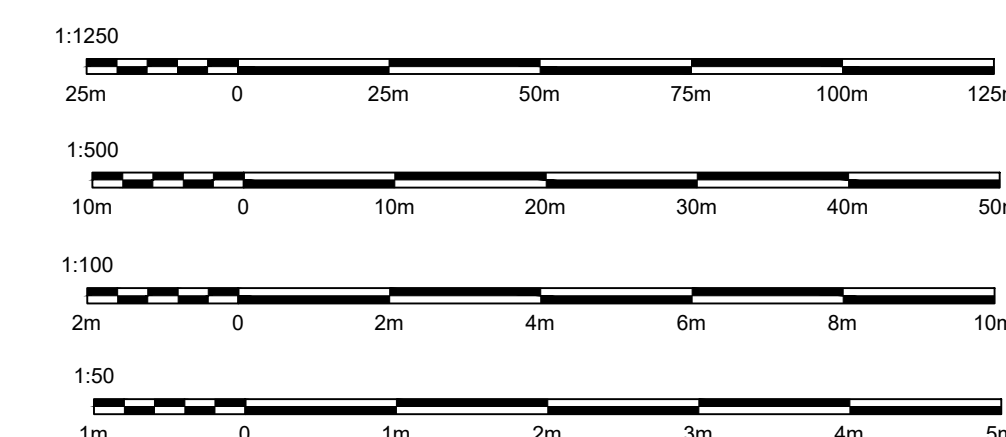

R+R DESIGN

- STRUCTURAL ENGINEERS
- SURVEYORS
- PROJECT MANAGERS
- ARCHITECTURAL DESIGNERS

CHURCH LODGE, WINDY ARBOR RD, MERSEYSIDE, L35 3SE
TEL : 0151 493 2729 EMAIL : info@randrdesign.co.uk

Title
**BRYDOR
MOOR LANE
FAZAKERLEY
L10 0AP**

Title
PROPOSED ELEVATIONS

Scale **AS SHOWN A1 SHEET**

Drawing No.
E2665/03A