

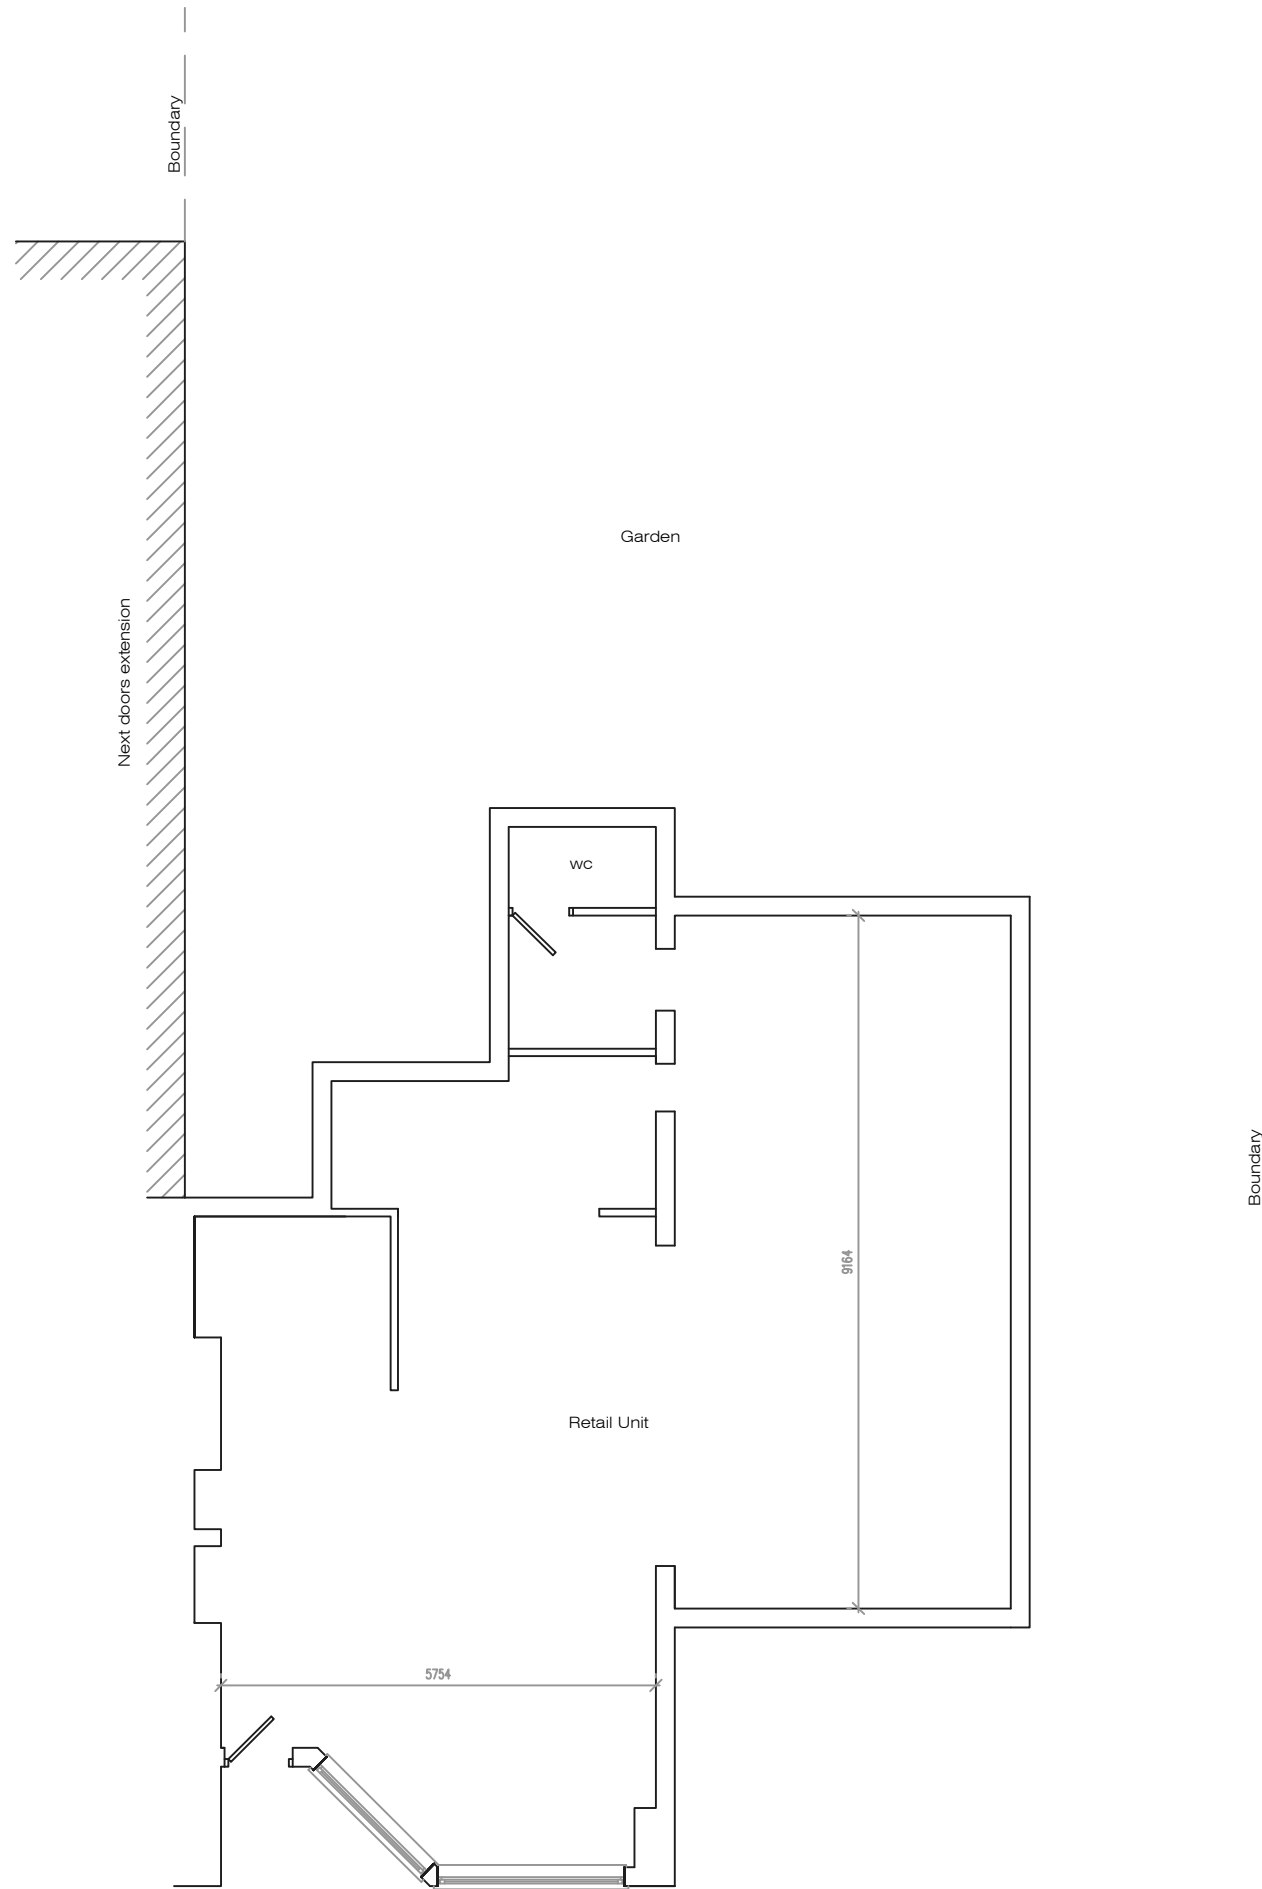


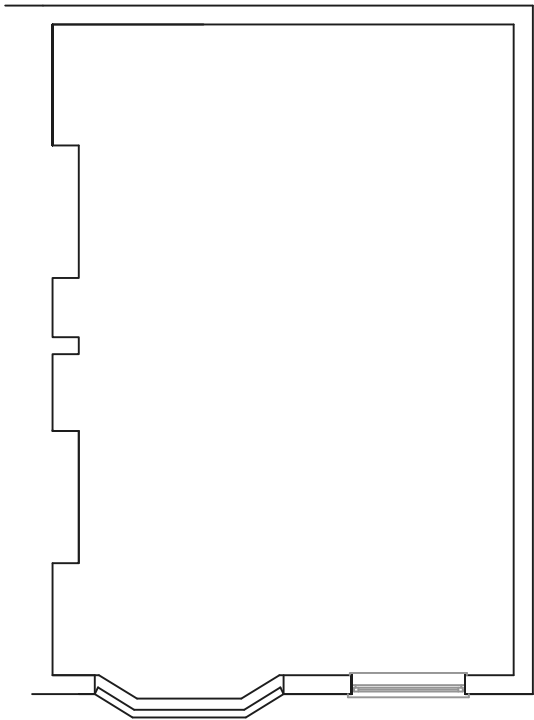

Existing Ground Floor Plan

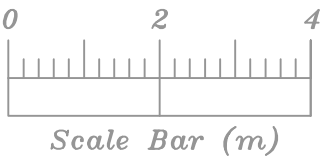

Existing First Floor Plan

Address				
9 Baileys Lane, L26				
Job Title				
Restaurant conversion with single storey rear extension and creation of beer garden				
Drawing title				
Existing Plans				
Chkd	Appvd	date	scale	Dwg No.
		Nov '21	1:100 @ A3	001