
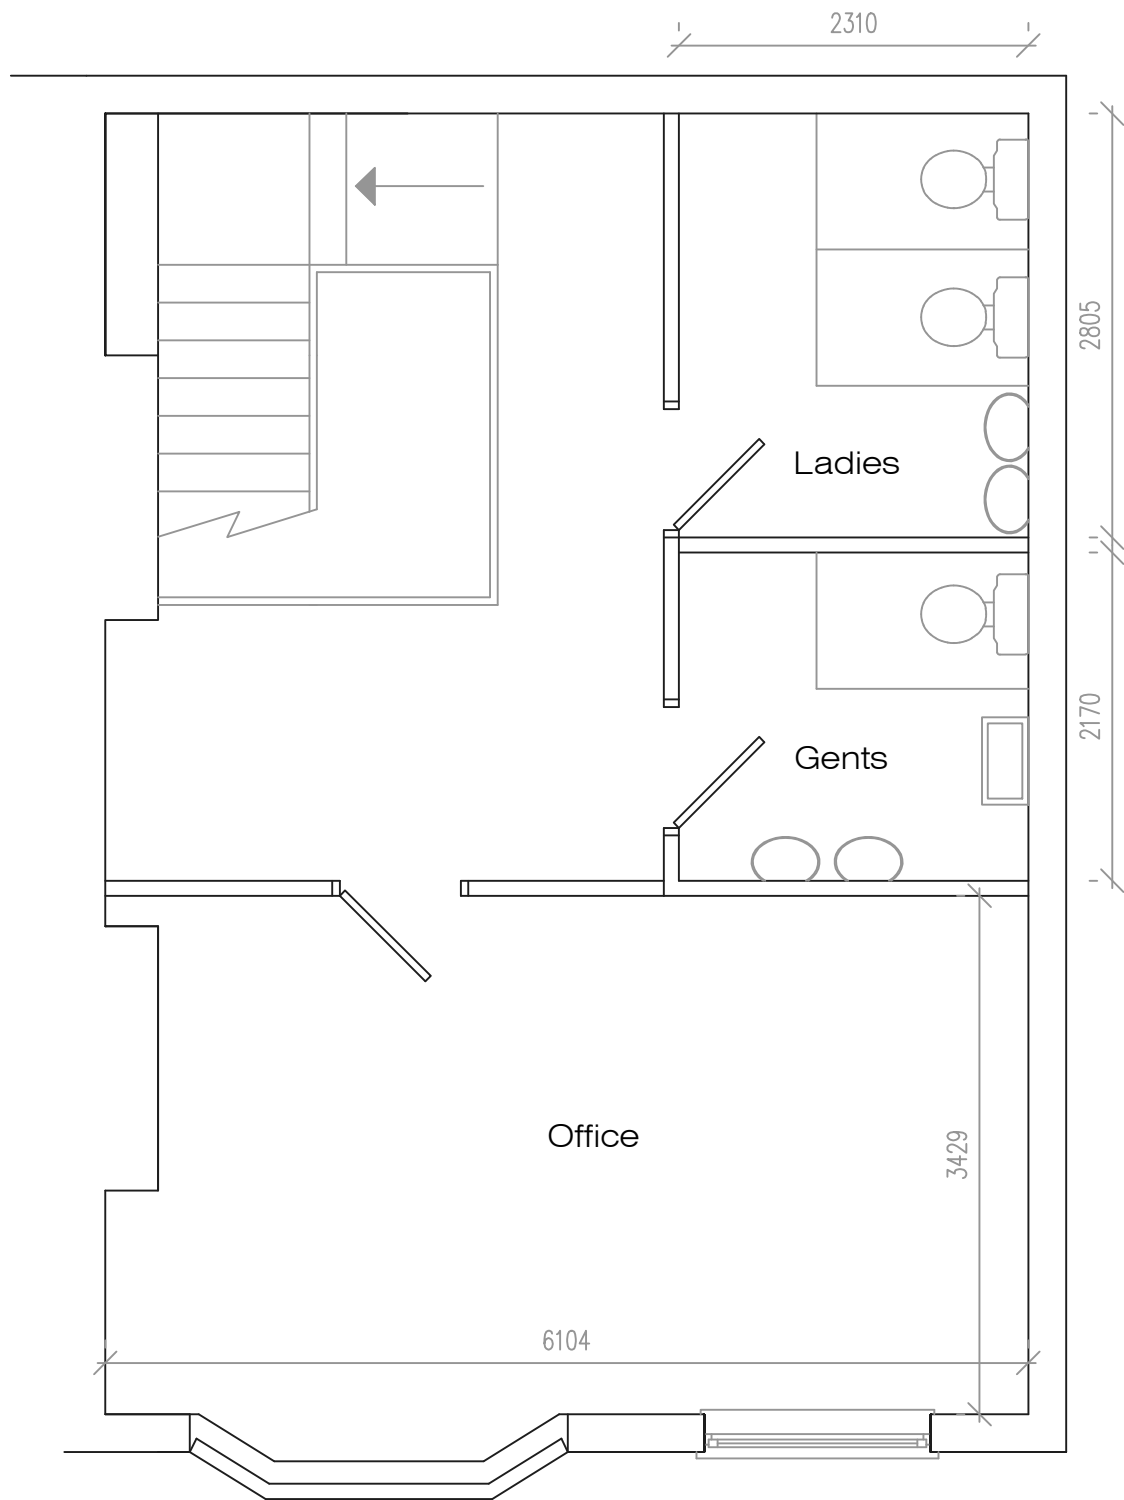


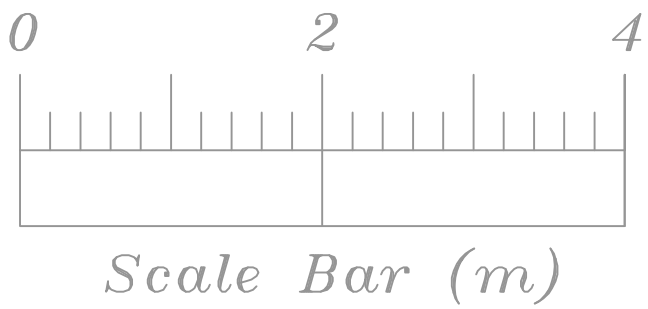

Proposed First Floor Plan

Address				
9 Baileys Lane, L26				
Drawing title				
Proposed First Floor Plan				
Chkd	Appvd	date	scale	Dwg No.
		Nov '21	1:50 @ A3	004