



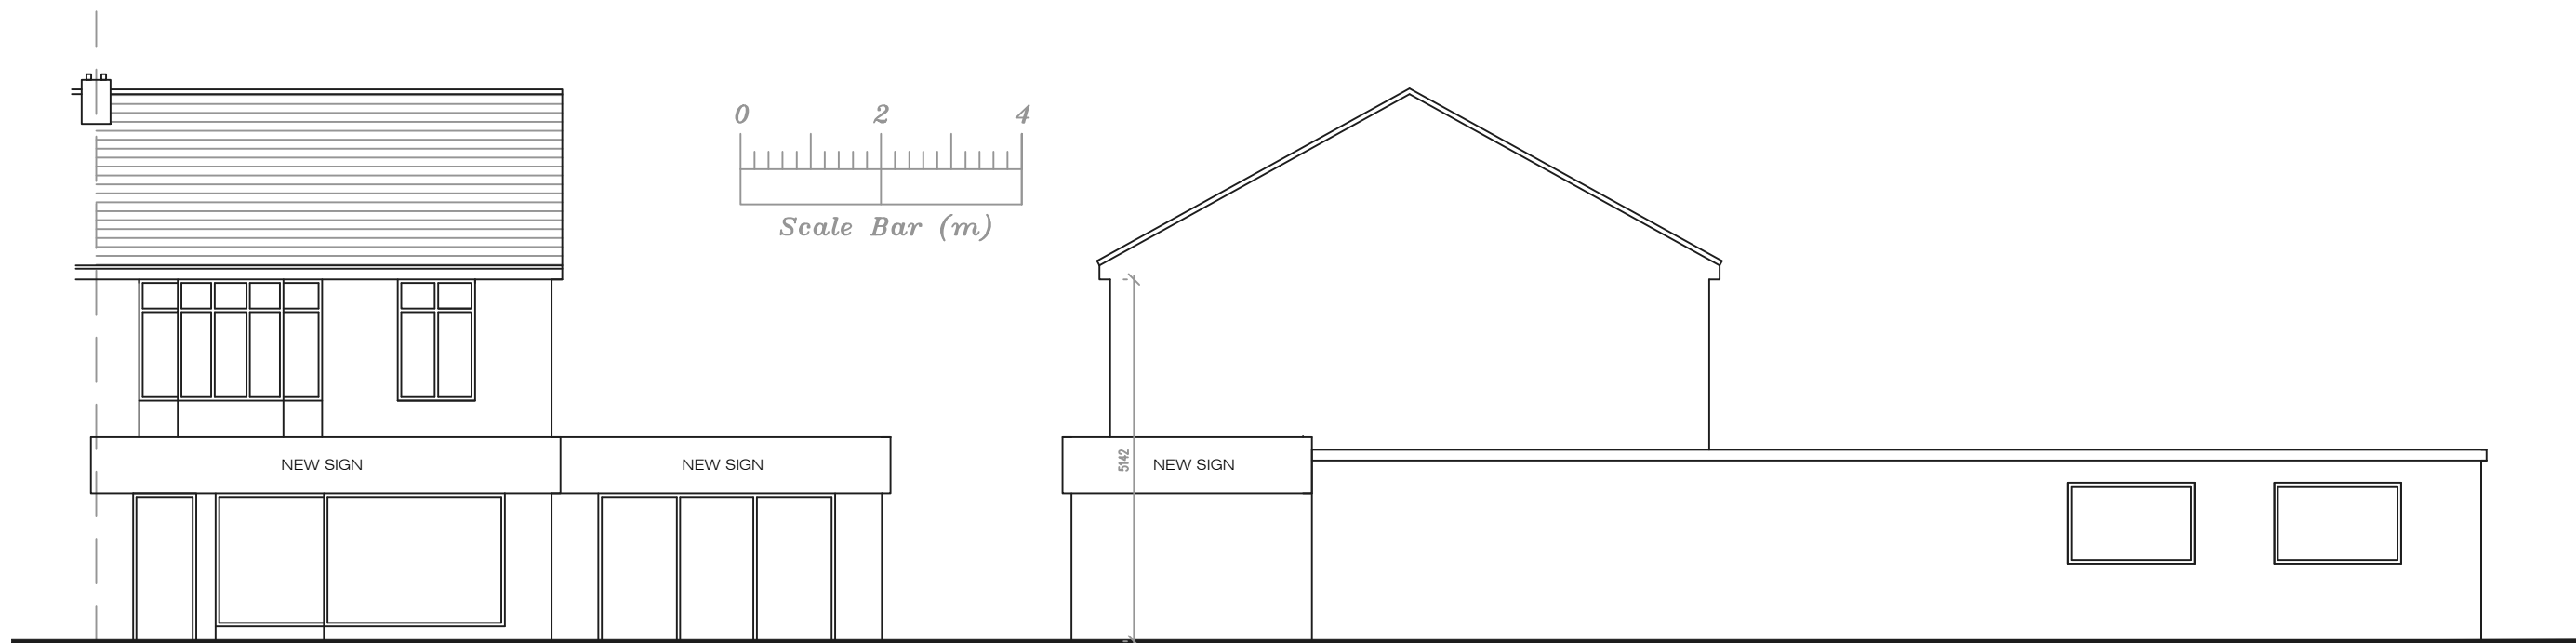

Proposed Front Elevation

Proposed Side Elevation

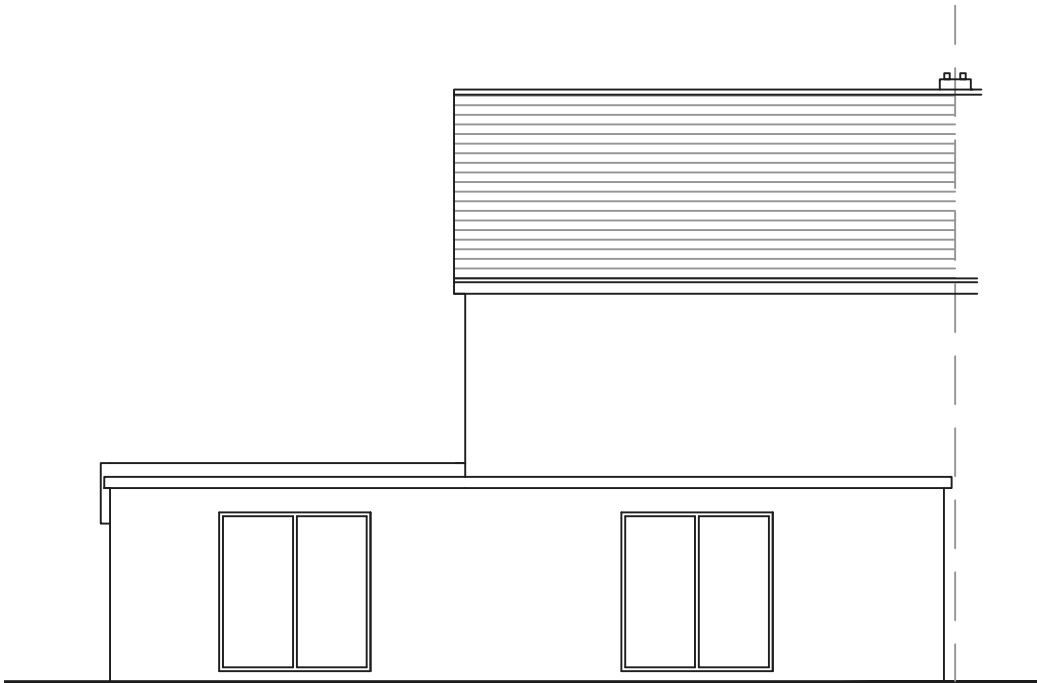

Proposed Rear Elevation

|                     |       |         |            |         |
|---------------------|-------|---------|------------|---------|
| Address             |       |         |            |         |
| 9 Baileys Lane, L26 |       |         |            |         |
| Drawing title       |       |         |            |         |
| Proposed Elevations |       |         |            |         |
| Chkd                | Appvd | date    | scale      | Dwg No. |
|                     |       | Nov '21 | 1:100 @ A3 | 005     |