




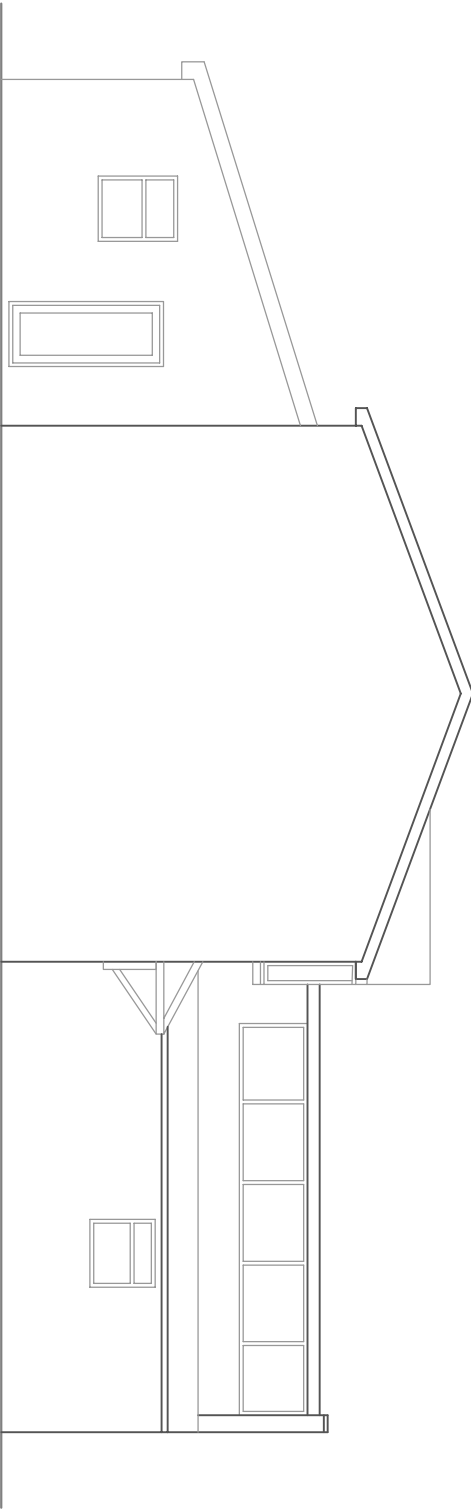


Side Elevation

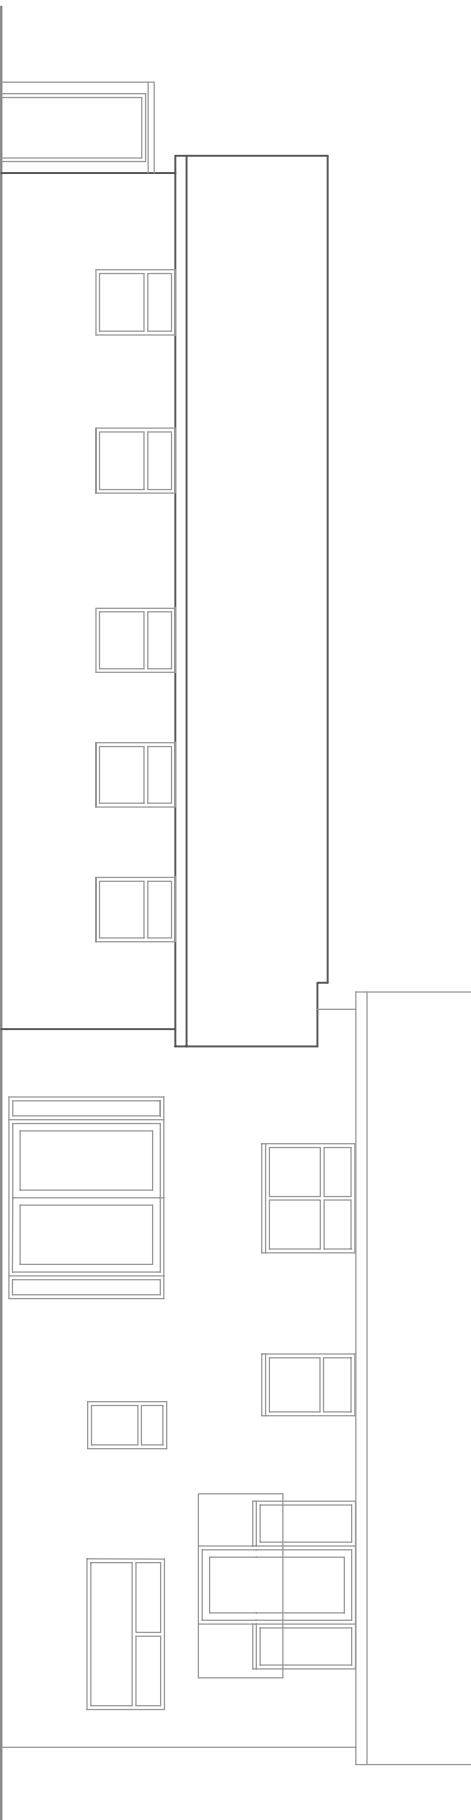


Rear Elevation

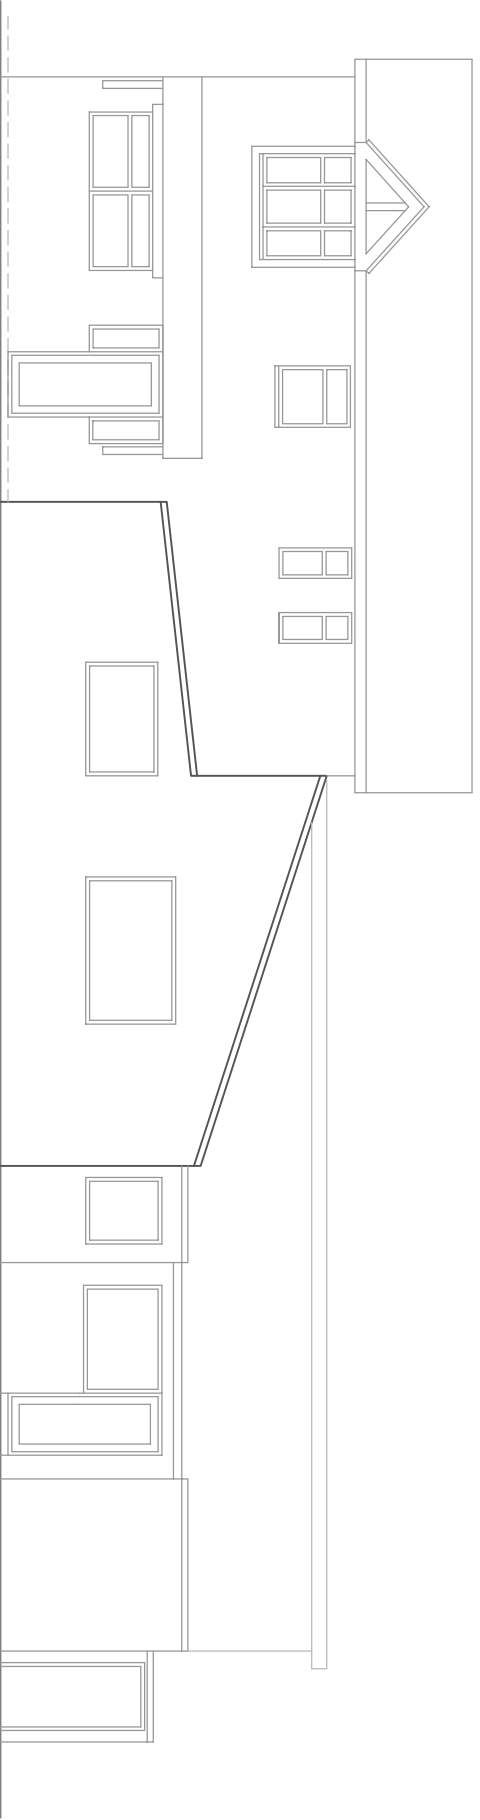


Front Elevation (scale 1:100)

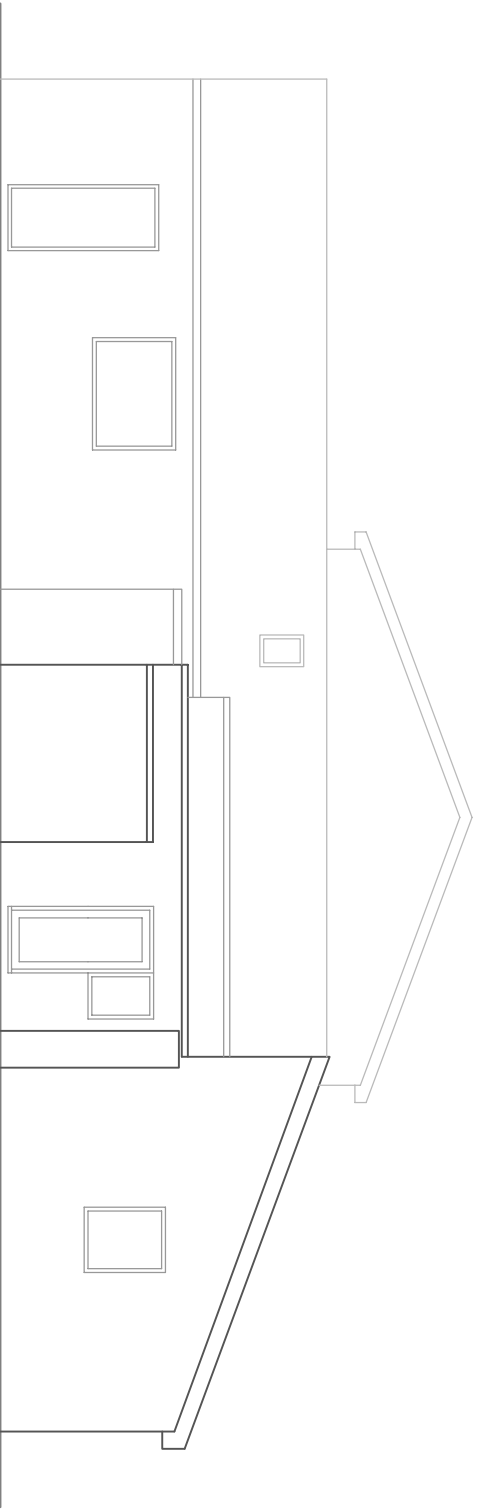

Side Elevation

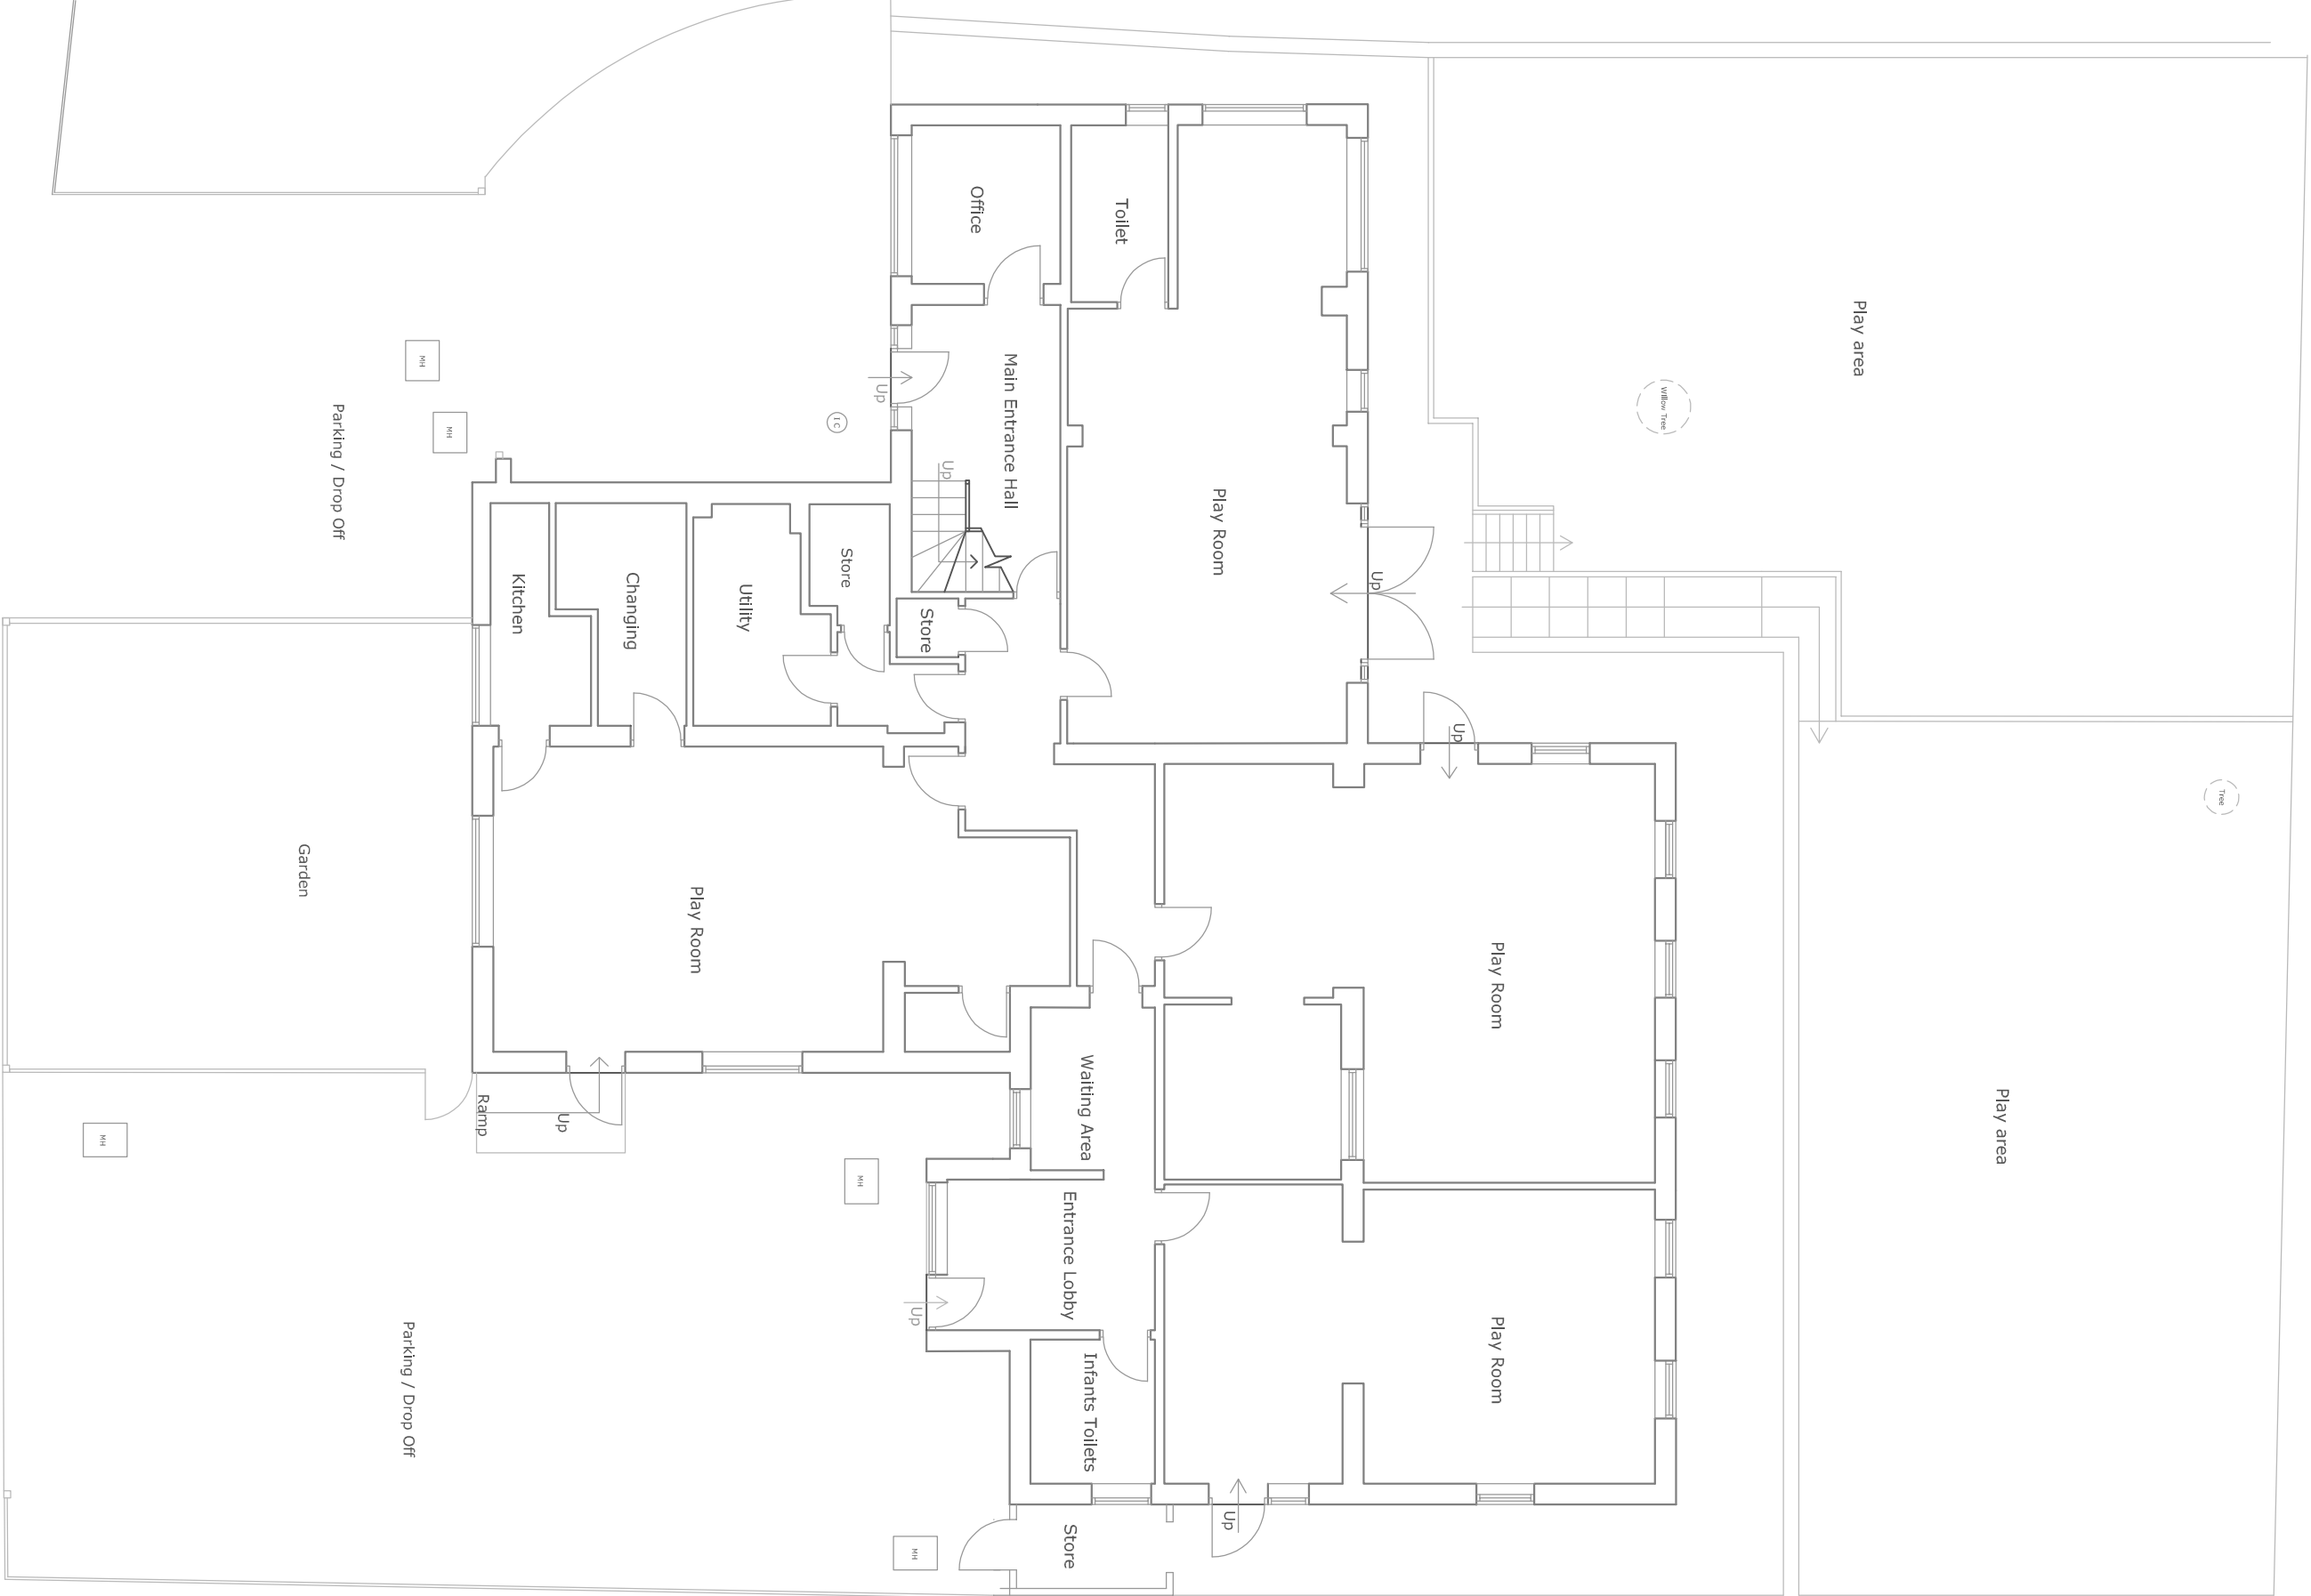

Ground Floor (scale 1:100)

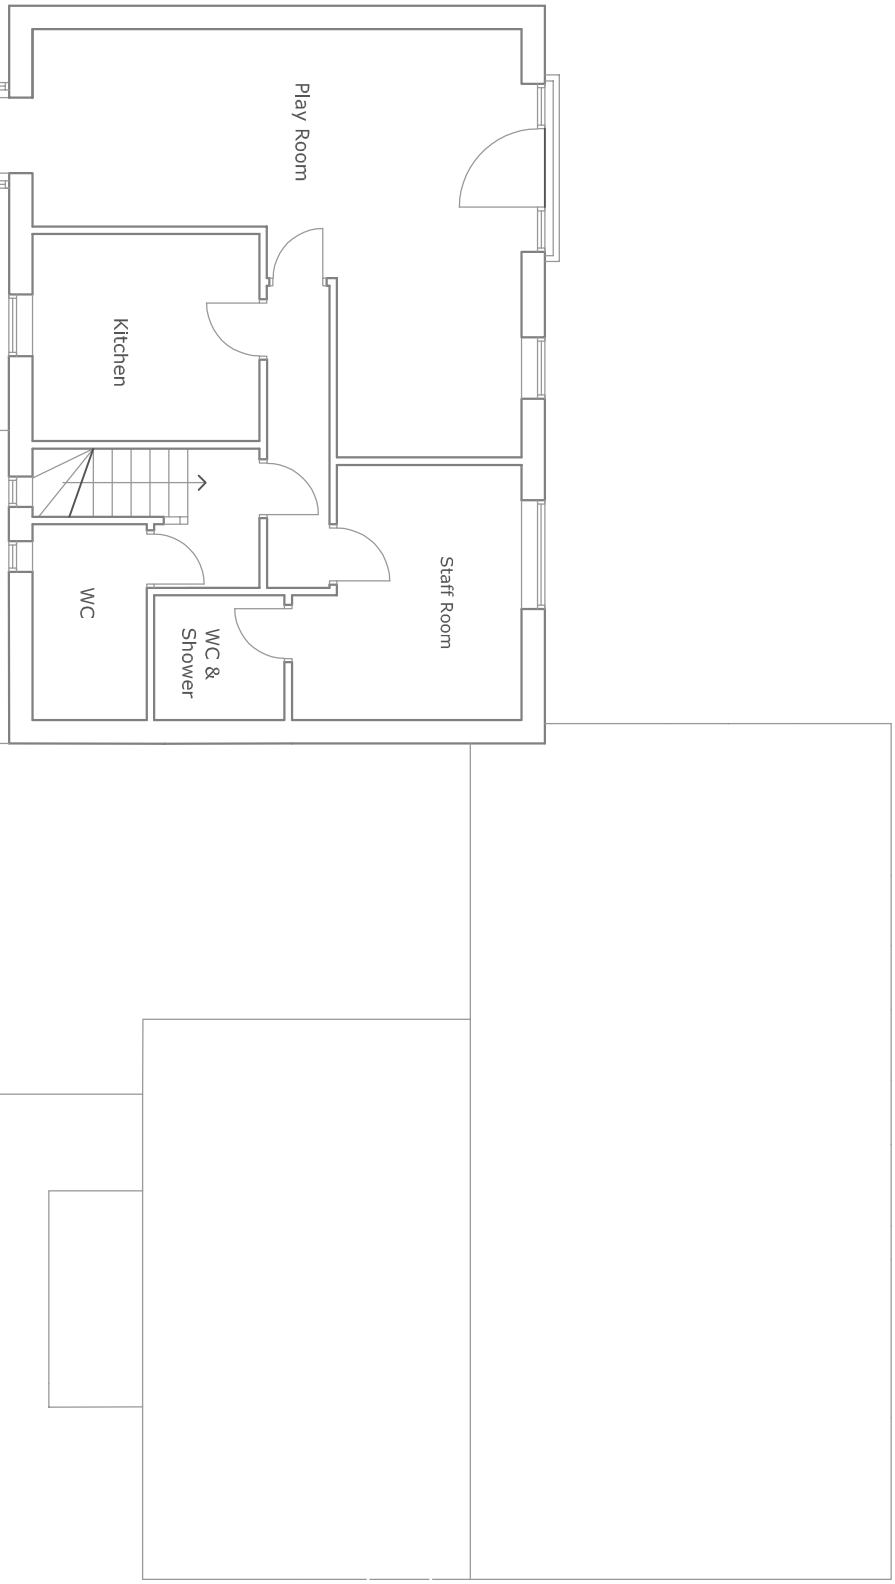


First Floor Plan




SCALE BAR Scale: 1:100



Site Plan (scale 1:500)

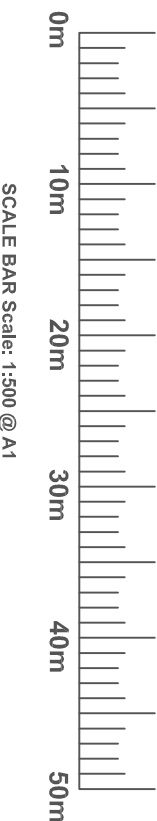

SCALE BAR Scale: 1:500 @ A1

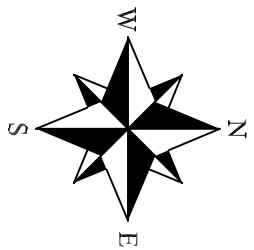

Location Plan (scale 1:1250)



SCALE BAR Scale: 1:1250

rev	date	name
Do not scale this drawing. Any discrepancy in figured dimensions to be referred immediately to the agent/consultants. Contractors must check all dimensions from site. Copyright Philip Seddon Associates. All rights reserved.		
project		
2A Cassino Road, Huyton, Liverpool, L36 7UX		
drawing		
Plans, Elevations Site & Location Plan as Existing		
scale	number	date
As Shown @ A1	1622 01	09/01/2020

