




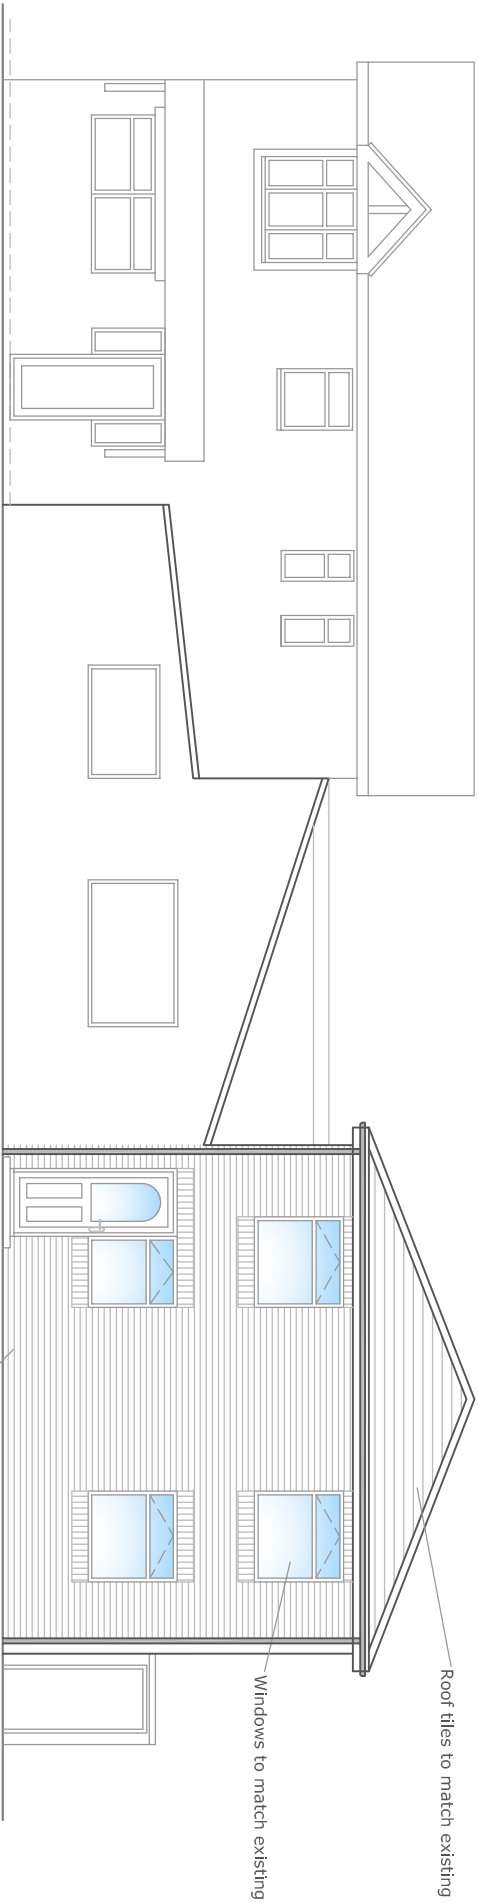


Proposed Front Elevation (scale 1:100)

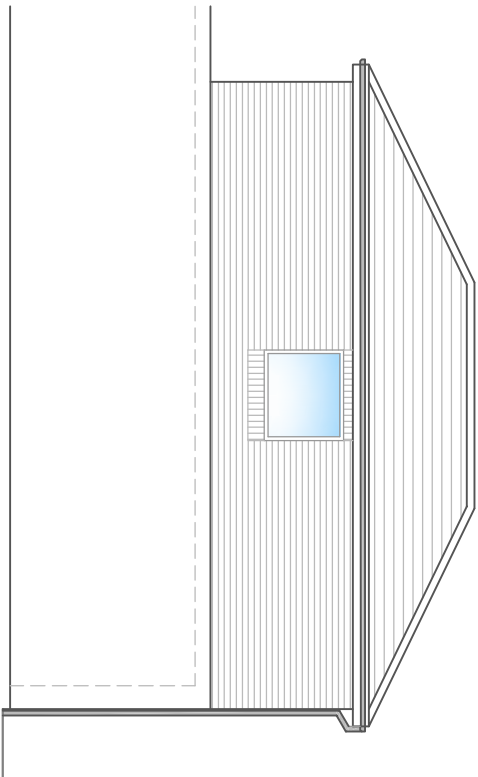


Proposed Side Elevation

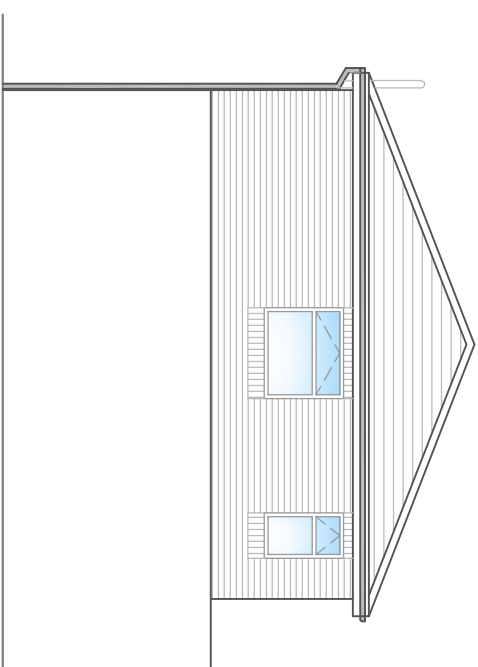


Proposed Rear Elevation

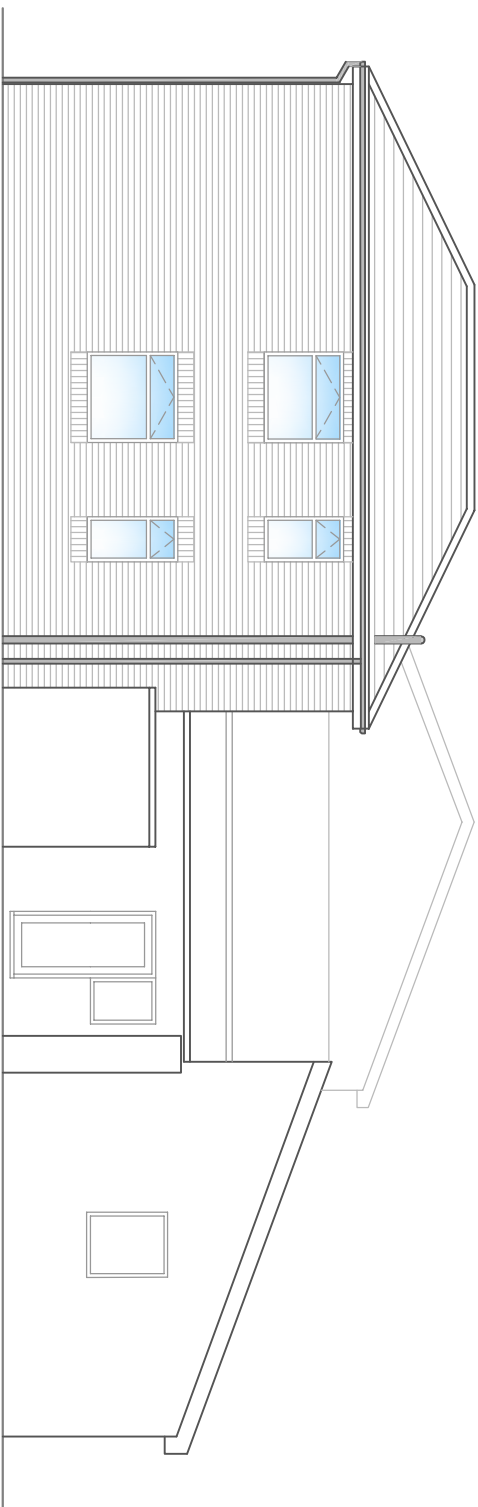


Proposed Side Elevation

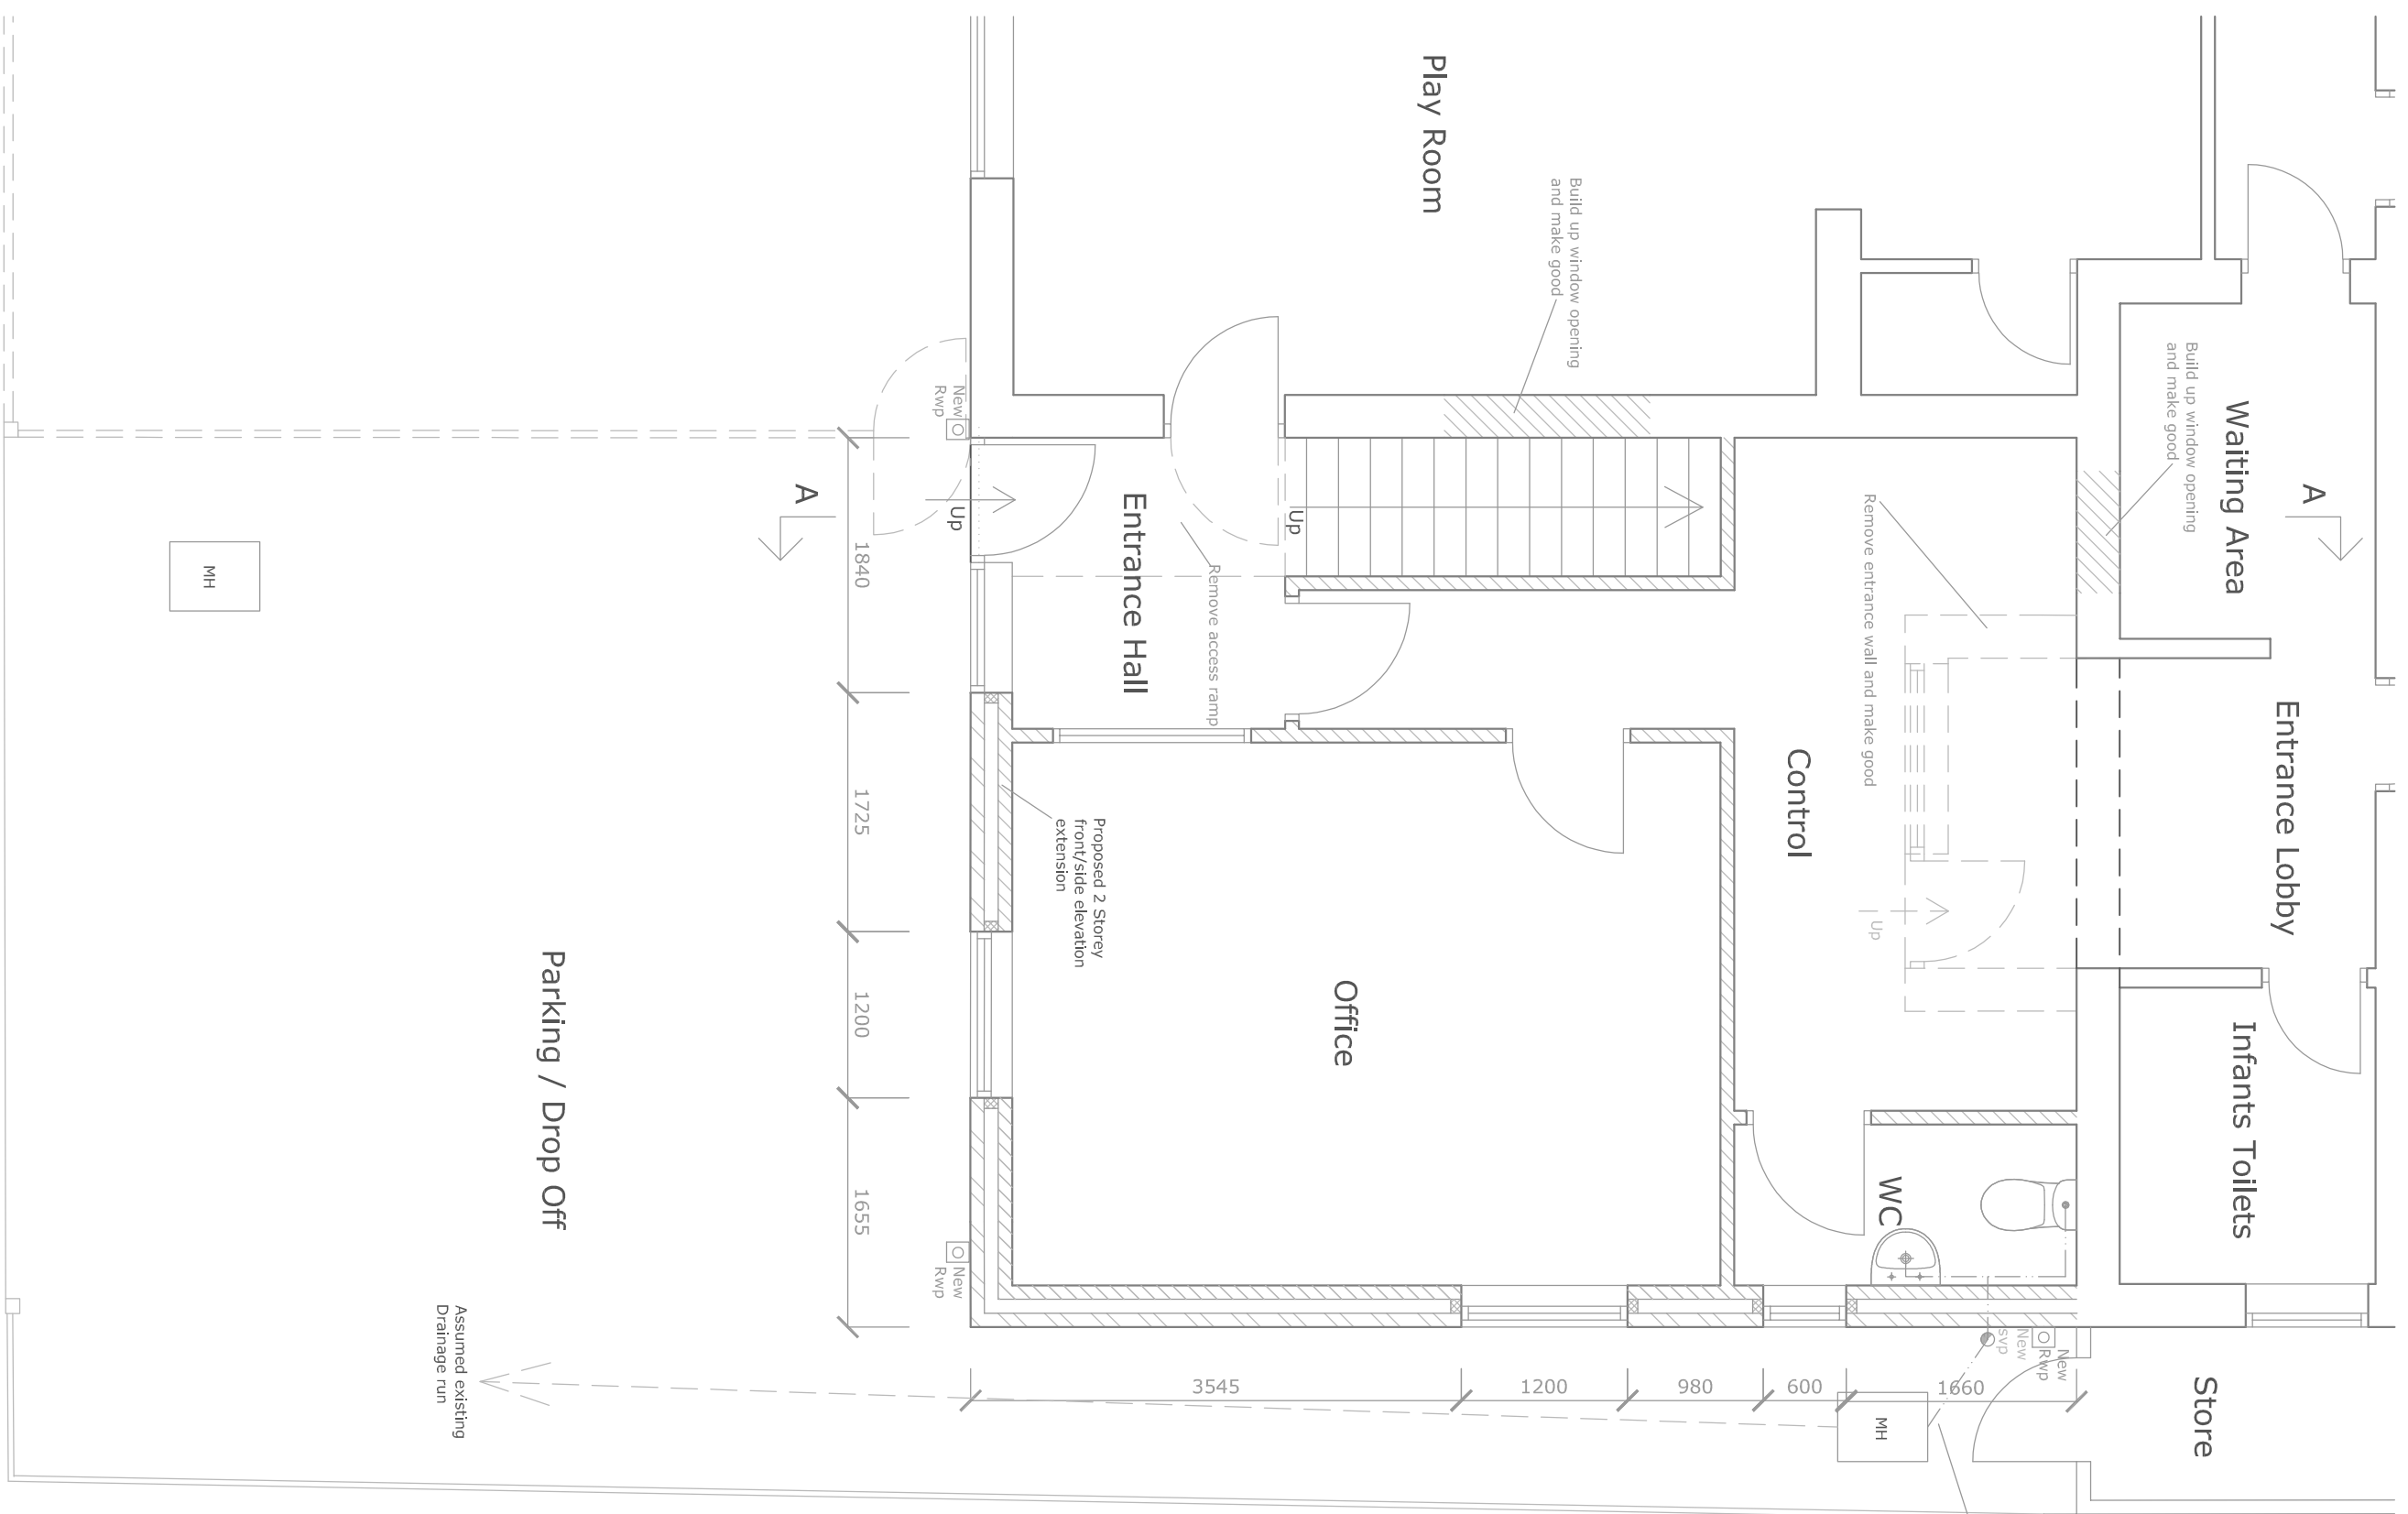

Proposed Ground Floor Plan (scale 1:50)

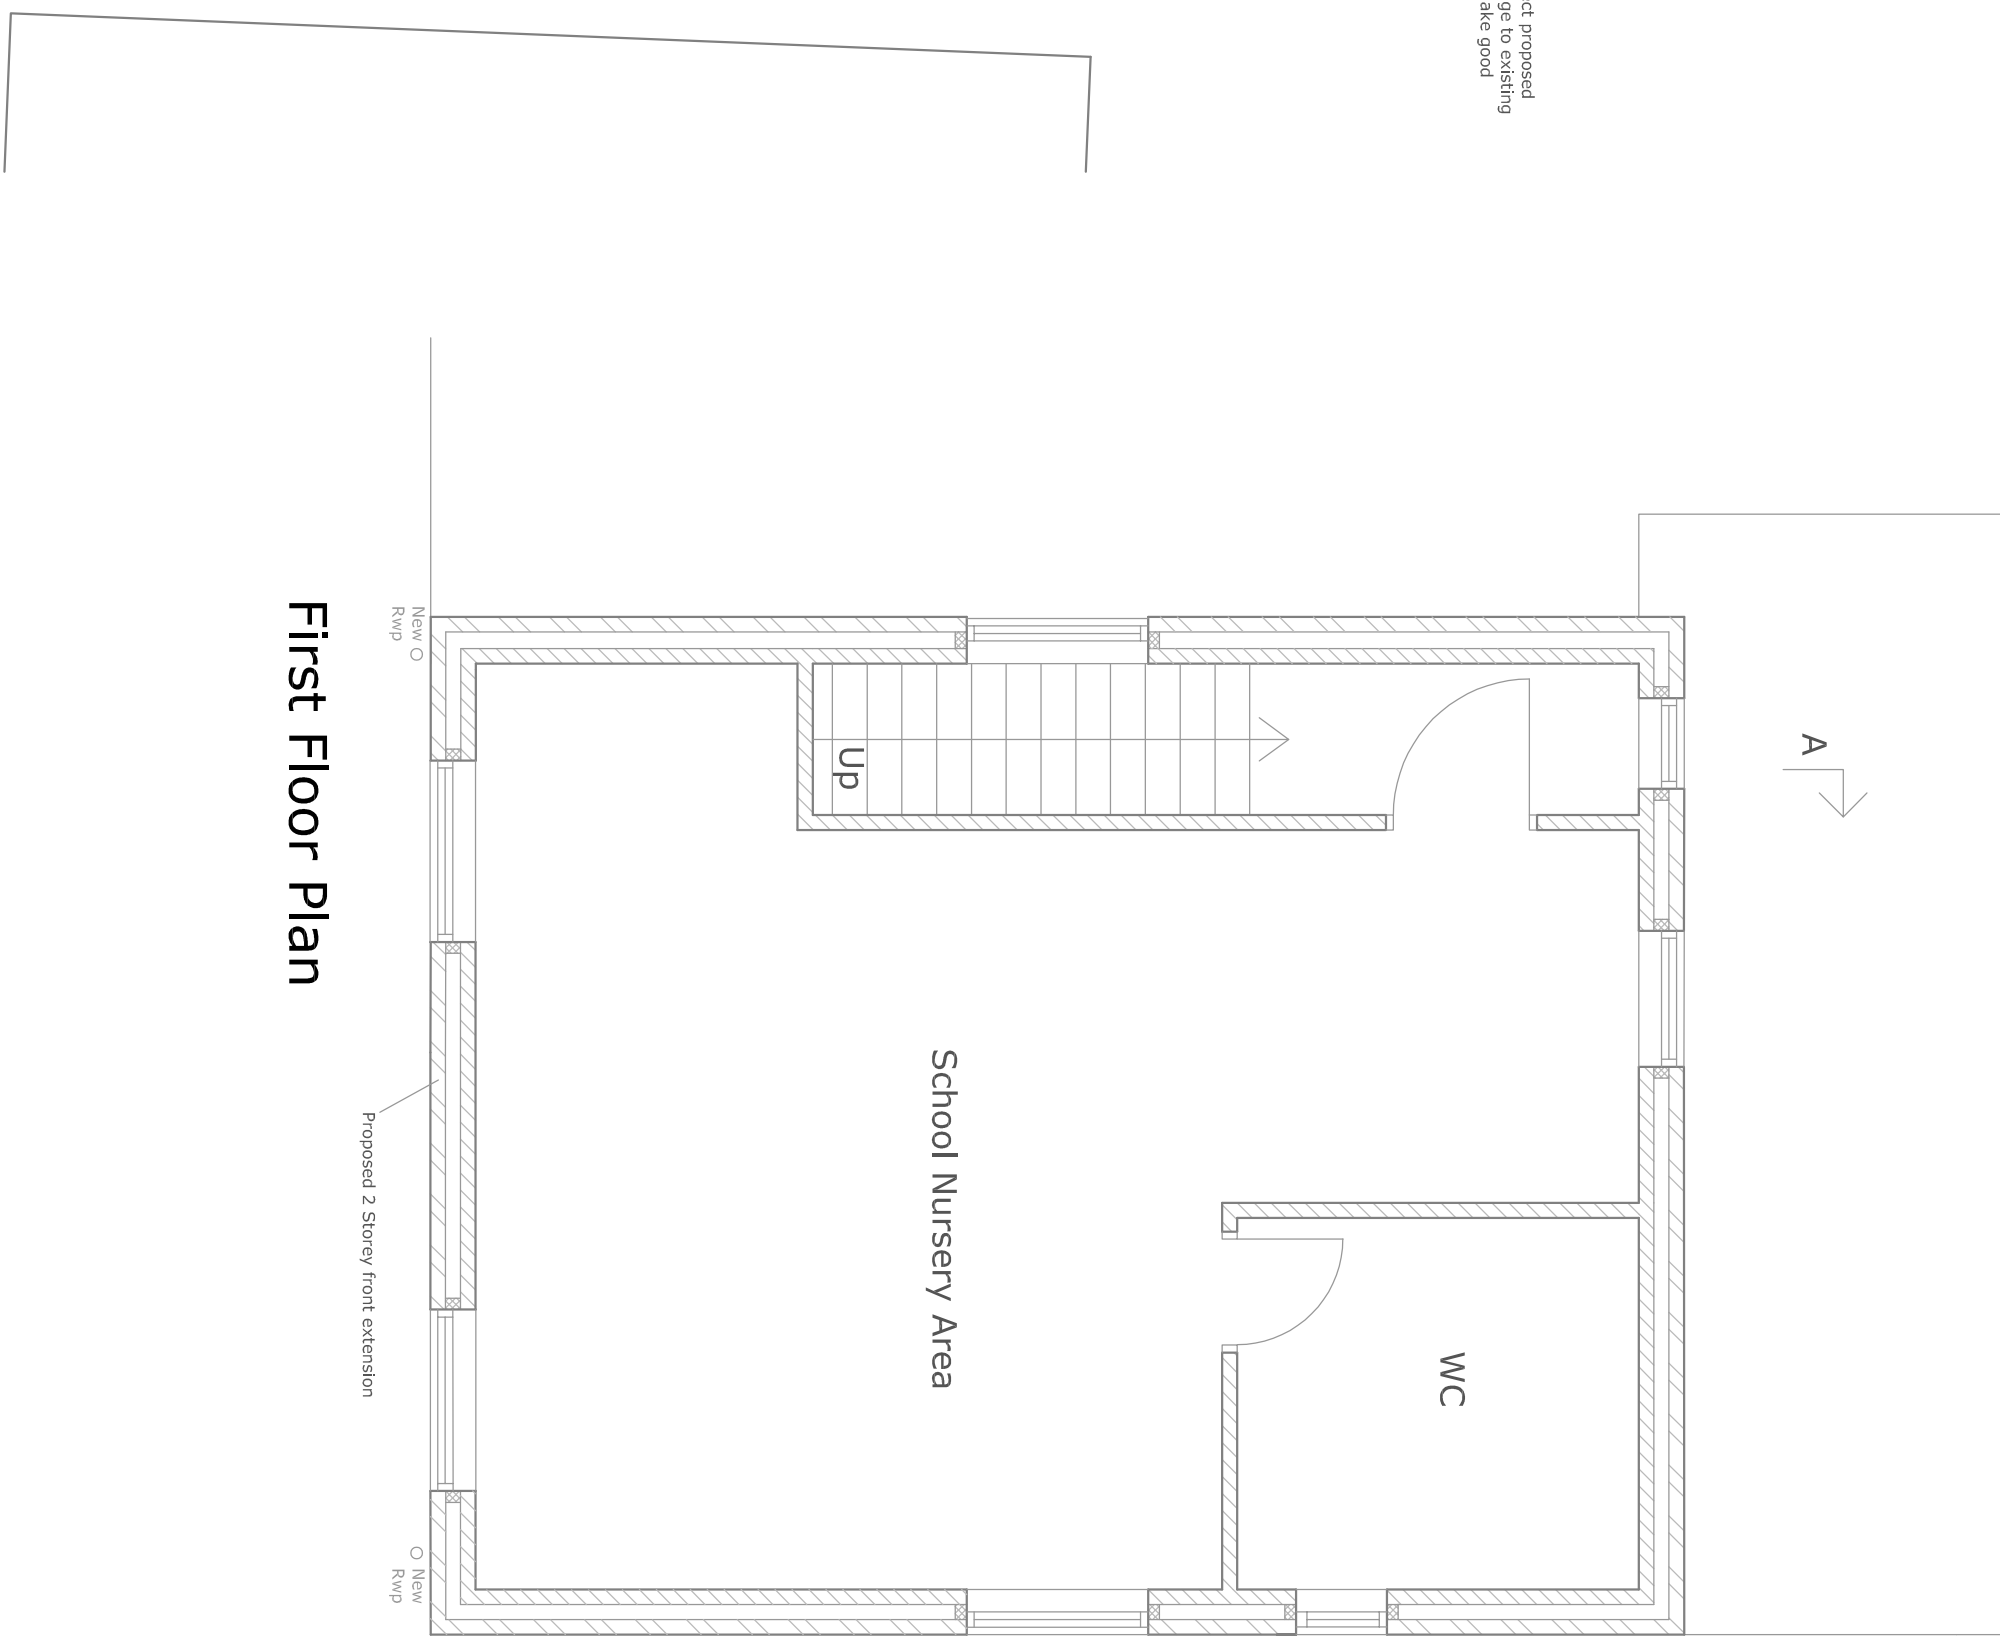

First Floor Plan

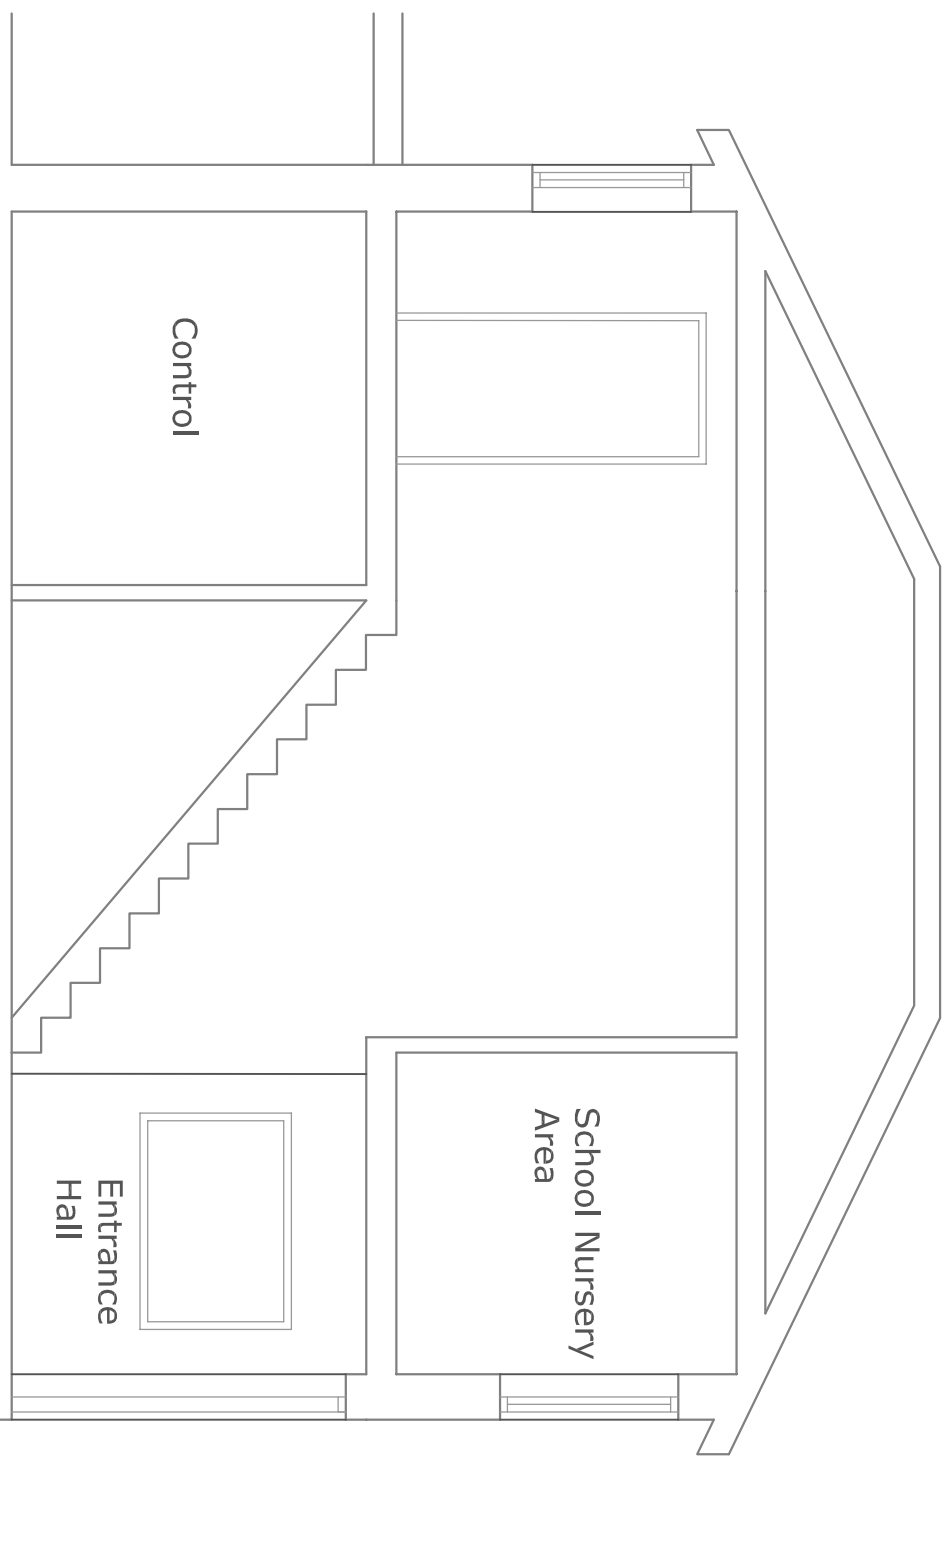



Section A-A (scale 1:50)



Proposed Parking (scale 1:500)



Existing Parking (scale 1:500)

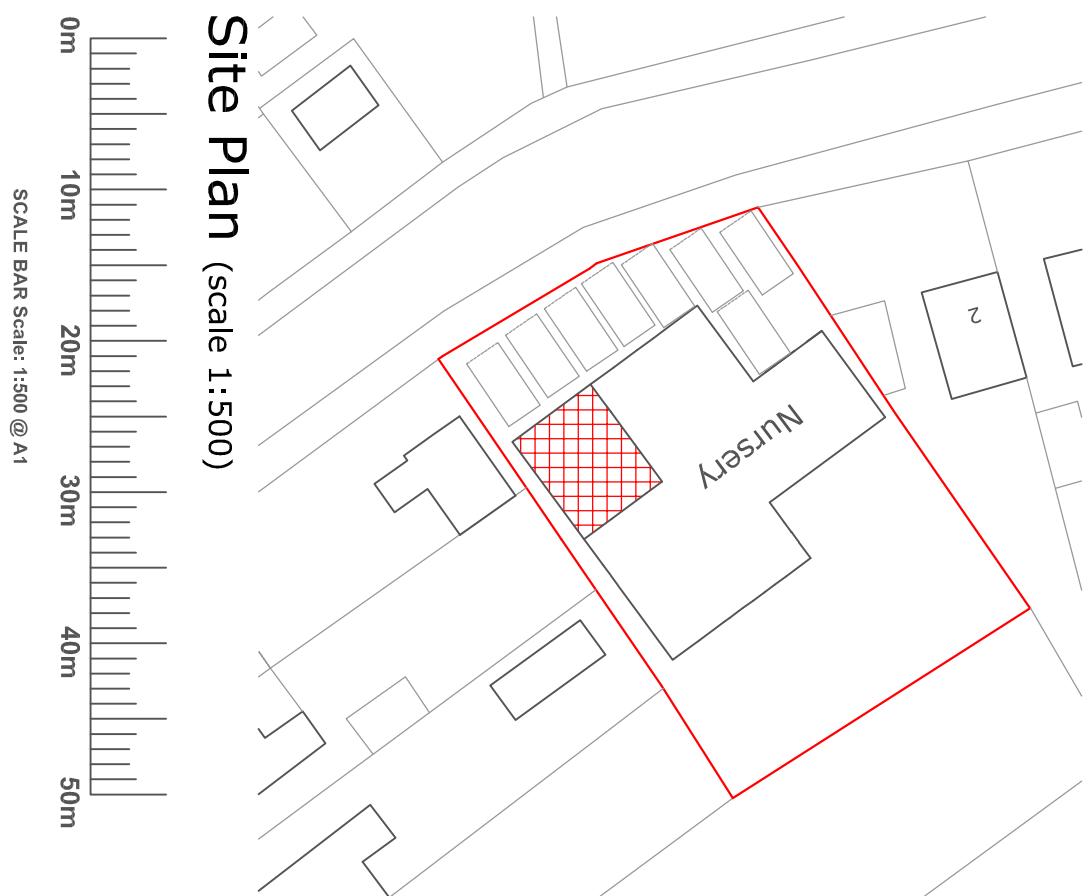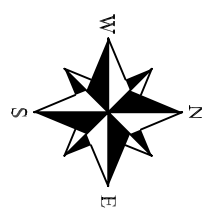

Site Plan (scale 1:500)



Location Plan (scale 1:1250)

rev	date	notr

Do not scale this drawing. Any discrepancy in figured dimensions to be referred immediately to the agent/consultants. Contractors must check all dimensions from site. Copyright Philip Seddon Associates. All rights reserved.

project
2A Cassino Road, Huyton,
Liverpool, L36 7UX

drawing
Proposed Floor Plans, Elevations,
Location, Site Plan & Existing, Proposed
Parking

scale	number	date
As Shown @ A1	1622 02	07/01/2020