


Scale 1-500

ELEVATION B

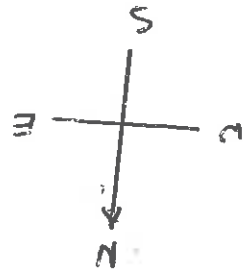


Scale
1-500


Drawing No 1001

Layout of Elevation

DATE 23-11-21

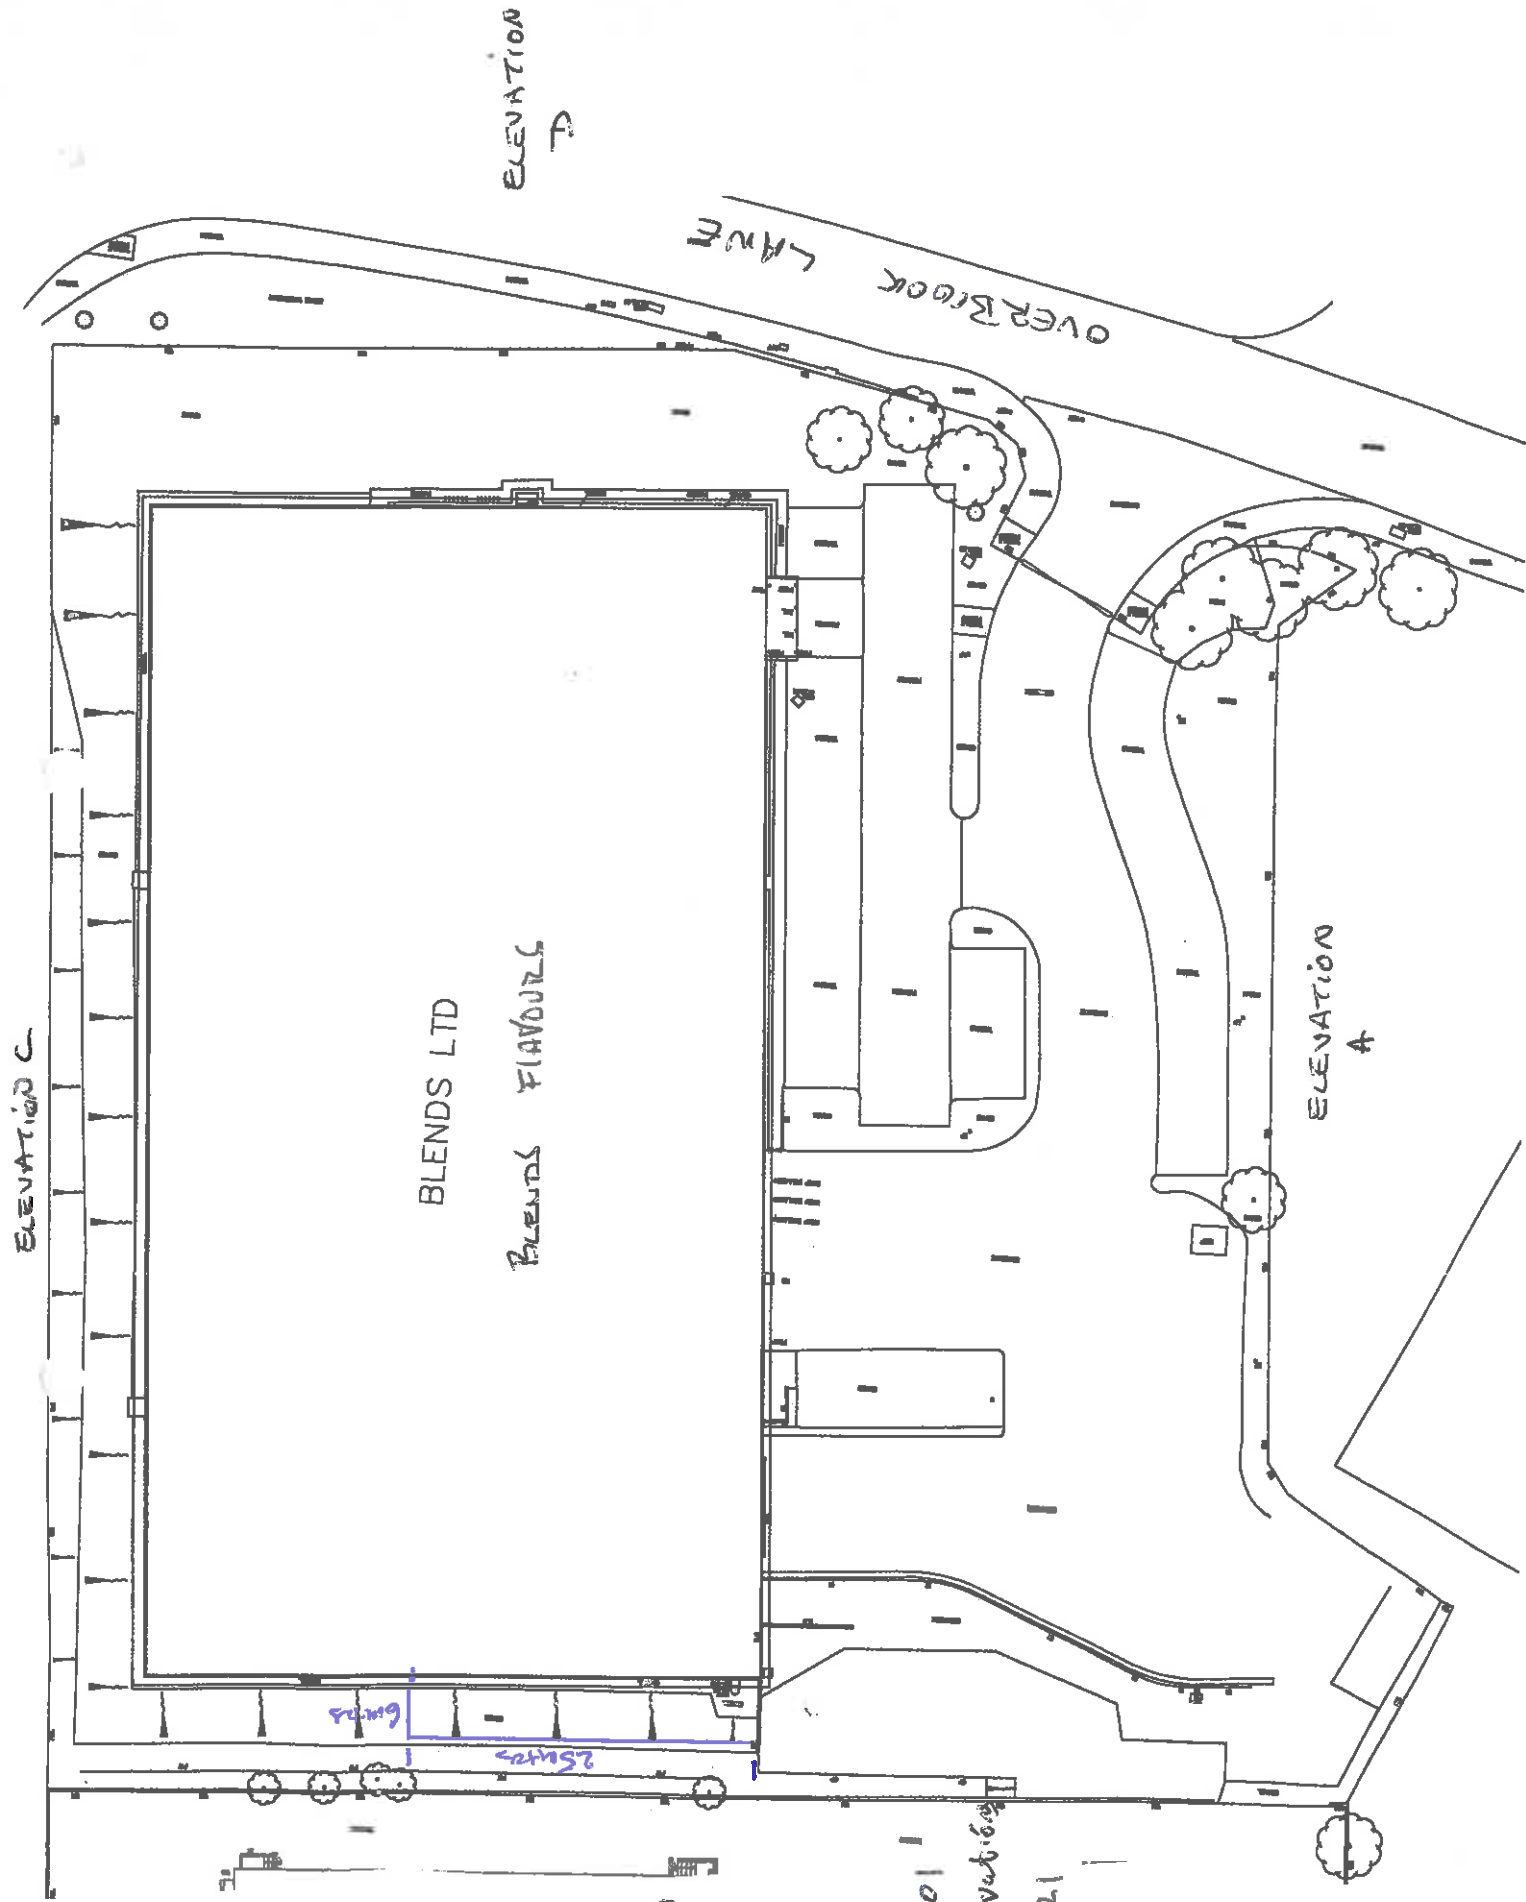

RevNo	Revision note	Date	Signature	Checked
-------	---------------	------	-----------	---------

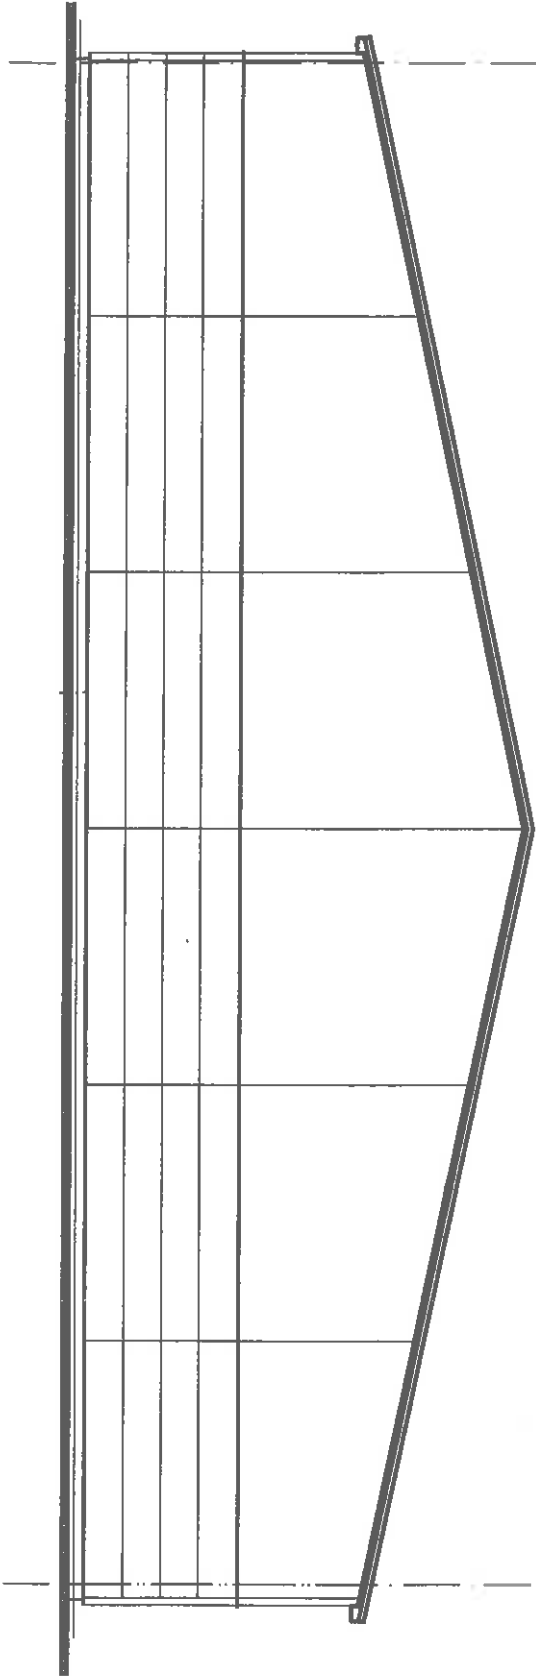

1:200 REAR ELEVATION

ELEVATION B

DRAWING NO 1003
 DATE 23-11-2021
 Scale 1-200

