



Customer to remove internal walls/rooms with the exception of Engineers room.

- RO WATER
- DEIONIZED WATER
- WATER CHILLER
- GLYCOL
- HOT WATER/STEAM/CONDENSATE
- ALCOHOL
- LIQUID SUGAR
- SIMPLE SYRUP
- FINAL SYRUP
- CONCENTRATE
- FRUIT
- CAUSTIC
- ACID
- AIR
- CLEANING TRANSFER
- CLEANING RETURN 1
- CLEANING TRANSFER 2
- CLEANING RETURN 2
- FUTURE
- OFFER A
- OFFER B
- BY CUSTOMER
- OPTION
- SCOPE OF SUPPLY
- TRANSFER POINT
- DRAINAGE

Customer to level ground to H=±0

Pathway

Kerb

Steam generator

Engineer Workshop

Layout for 3rd party equipment is only indicative. Customers should supply their own layout.

Refer to product groups: Carbonated soft drinks
Reference product group: carbonated soft drinks
Reference product group: 703371

- Versetzte bzw. angepasste exist. Transporteur durch Kunden
moved and adjusted existing conveyor by customer
- Neue kundenseitige Transporteure
new conveyor by customer

M=4470
H=4350

13180.3

16559.8

Customer to erect clean room wall around Electrical / Water supply area and CIP / Process areas

GOODS IN AREA

Maschinenlegende
machine legend 703371

Machine type	Designation	Type	Manufacturer	Supply
1	Dosenfüller	MODULFILL	221	KRONES
2	Can Filler	K 221235	WPS-4 1.410-32-141	WPS
3	Dosenschleifer PH		B26	KRONES
4	Can seamer OEH	K 8262AE		KRONES
5	Dosenverschließer		B26	KRONES
6	Can lid feed unit	K 8262AF		KRONES
7	Kontrollgerät (Check)	CHECKER 707	707	KRONES
8	Inspection mech. (Check)	K 70703	F-X	KRONES
9	Getriebe-Aufbau - Nachschicht II	CONTINOLV		KRONES
10	Storage treatment techn. II	K 84057	B40	KRONES
11	Thermische Produktbehandlung	VARIFLASH J	975	KRONES
12	Thermal product treatment	K 876205	8	KRONES
13	Behältertransport	SYNO	995	KRONES
14	Container conveyor	K 35505H	5	KRONES
15	Bandschleifer		B25	KRONES
16	Conveyor Lubrication	K 82510F		KRONES
17	Material Verrohrung		B27	KRONES
18	Material pipe system	K 82701K		KRONES

Bezeichnung	Material	Volume	Weight	Height	Width	Depth	Weight
1	300 x 300 x 300	0.001	0.001	0.001	0.001	0.001	0.001
2	300 x 300 x 300	0.001	0.001	0.001	0.001	0.001	0.001
3	300 x 300 x 300	0.001	0.001	0.001	0.001	0.001	0.001

Teilung in mm	Teilung in mm	Teilung in mm
141	141	141
25.25	25.25	25.25
14.525 / 13.35	14.525 / 13.35	14.525 / 13.35
77	77	77

h > 250mm	h > 250mm	h > 250mm
h > 250mm	h > 250mm	h > 250mm
h > 250mm	h > 250mm	h > 250mm


Bereich	Transporteur-Legende
ZB...	zukünftiger Behältertransport
ZG...	zukünftiger Gebindetransport
ZP...	zukünftiger Palettentransport

Angaben/Sonderanmerkungen	Bezeichnung/Order-Nr.	703371
Änderungskosten	PL-14009-A-000-00-02	
Änderungskosten	PL-14009-A-000-00-02	
23-11-21
PLAN
Proposed layout
1:2500

Caddick Construction Ltd.
Calder Grange, Knottingley
West Yorkshire WF11 8DA
Telephone: (01977) 878181
Fax: (01977) 874385
Email: roy@caddick.force9.co.uk

BOUNDARY FIREWALL 60/15

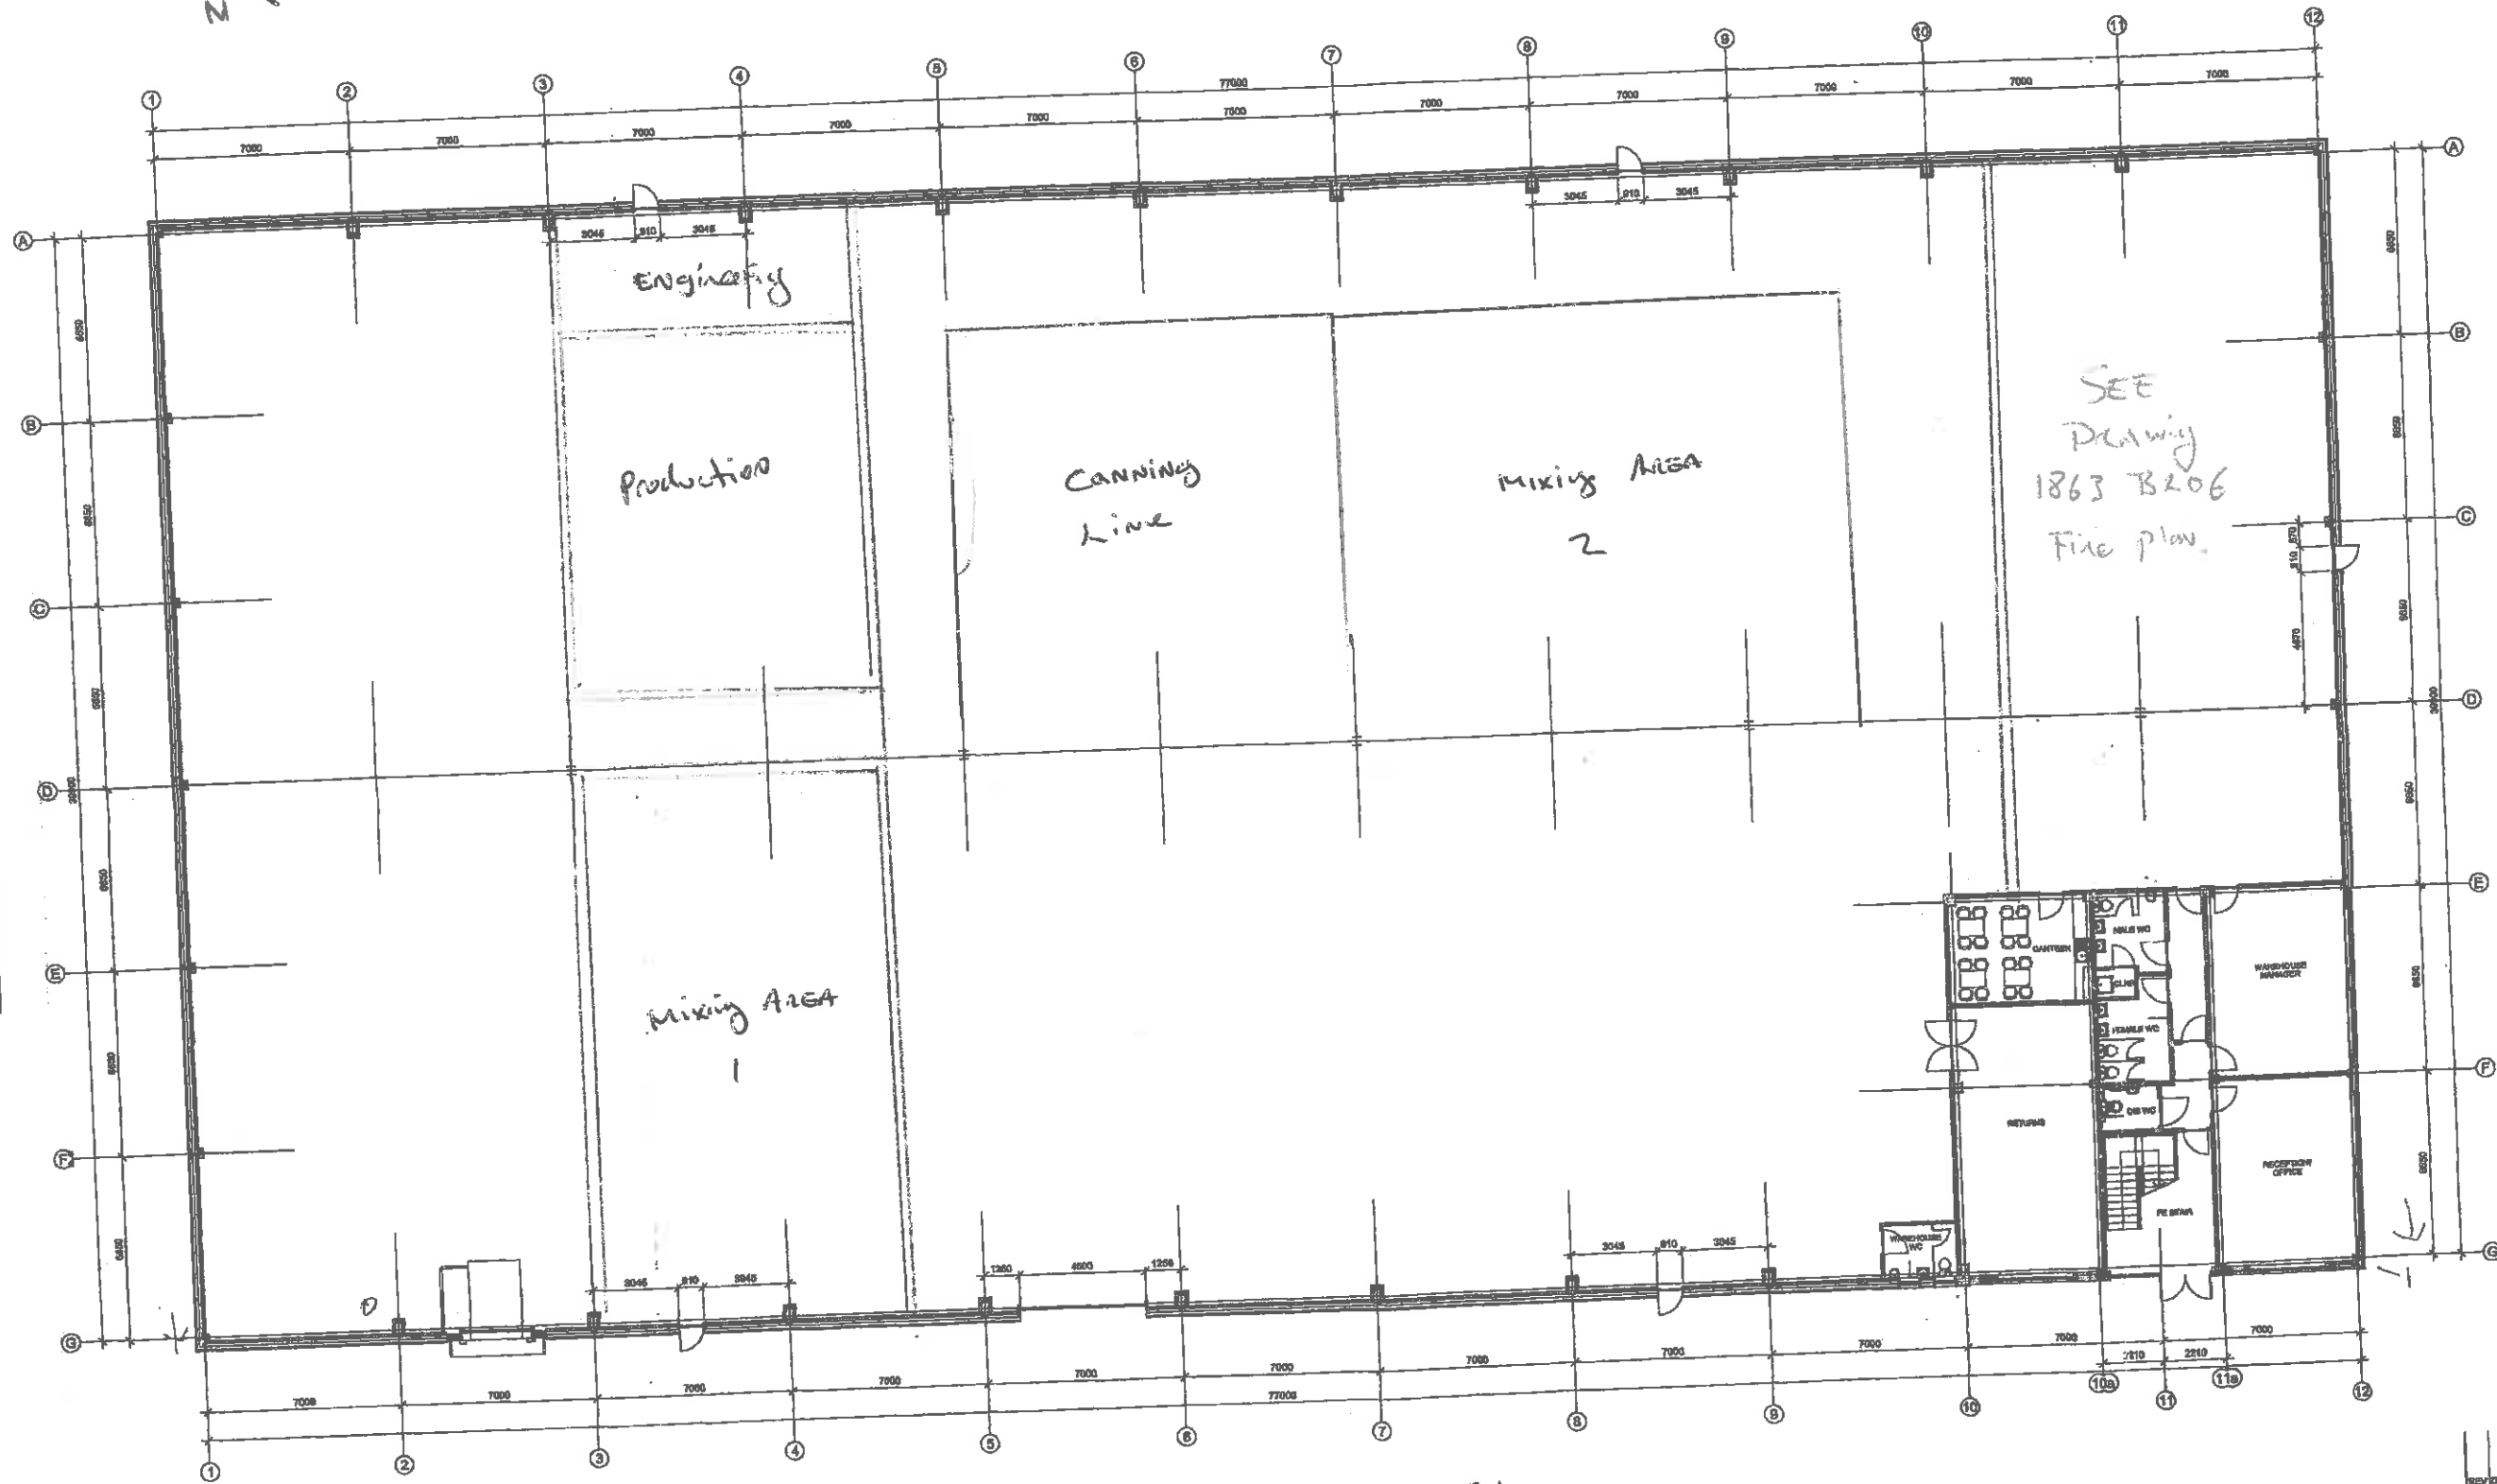

BOUNDARY FIREWALL 60/15

BOUNDARY FIREWALL 60/15


13-11-21
Existing Building
Scale 1:2500
Drawing No 1007

METROPOLITAN BOROUGH
OF
KNOWSLEY
APPROVED PLAN FOR
THE PURPOSES OF THE

PROJECT NAME
PROPOSED WAREHOUSE
OVERBROOK LANE
KNOWSLEY BUSINESS PARK
CLIENT
CLIFFORD JAMES
DRAWING NAME
BUILDING PLAN

KNOWSLEY
APPROVED PLAN FOR

GROUND & FIRST FLOOR
OFFICE LAYOUTS

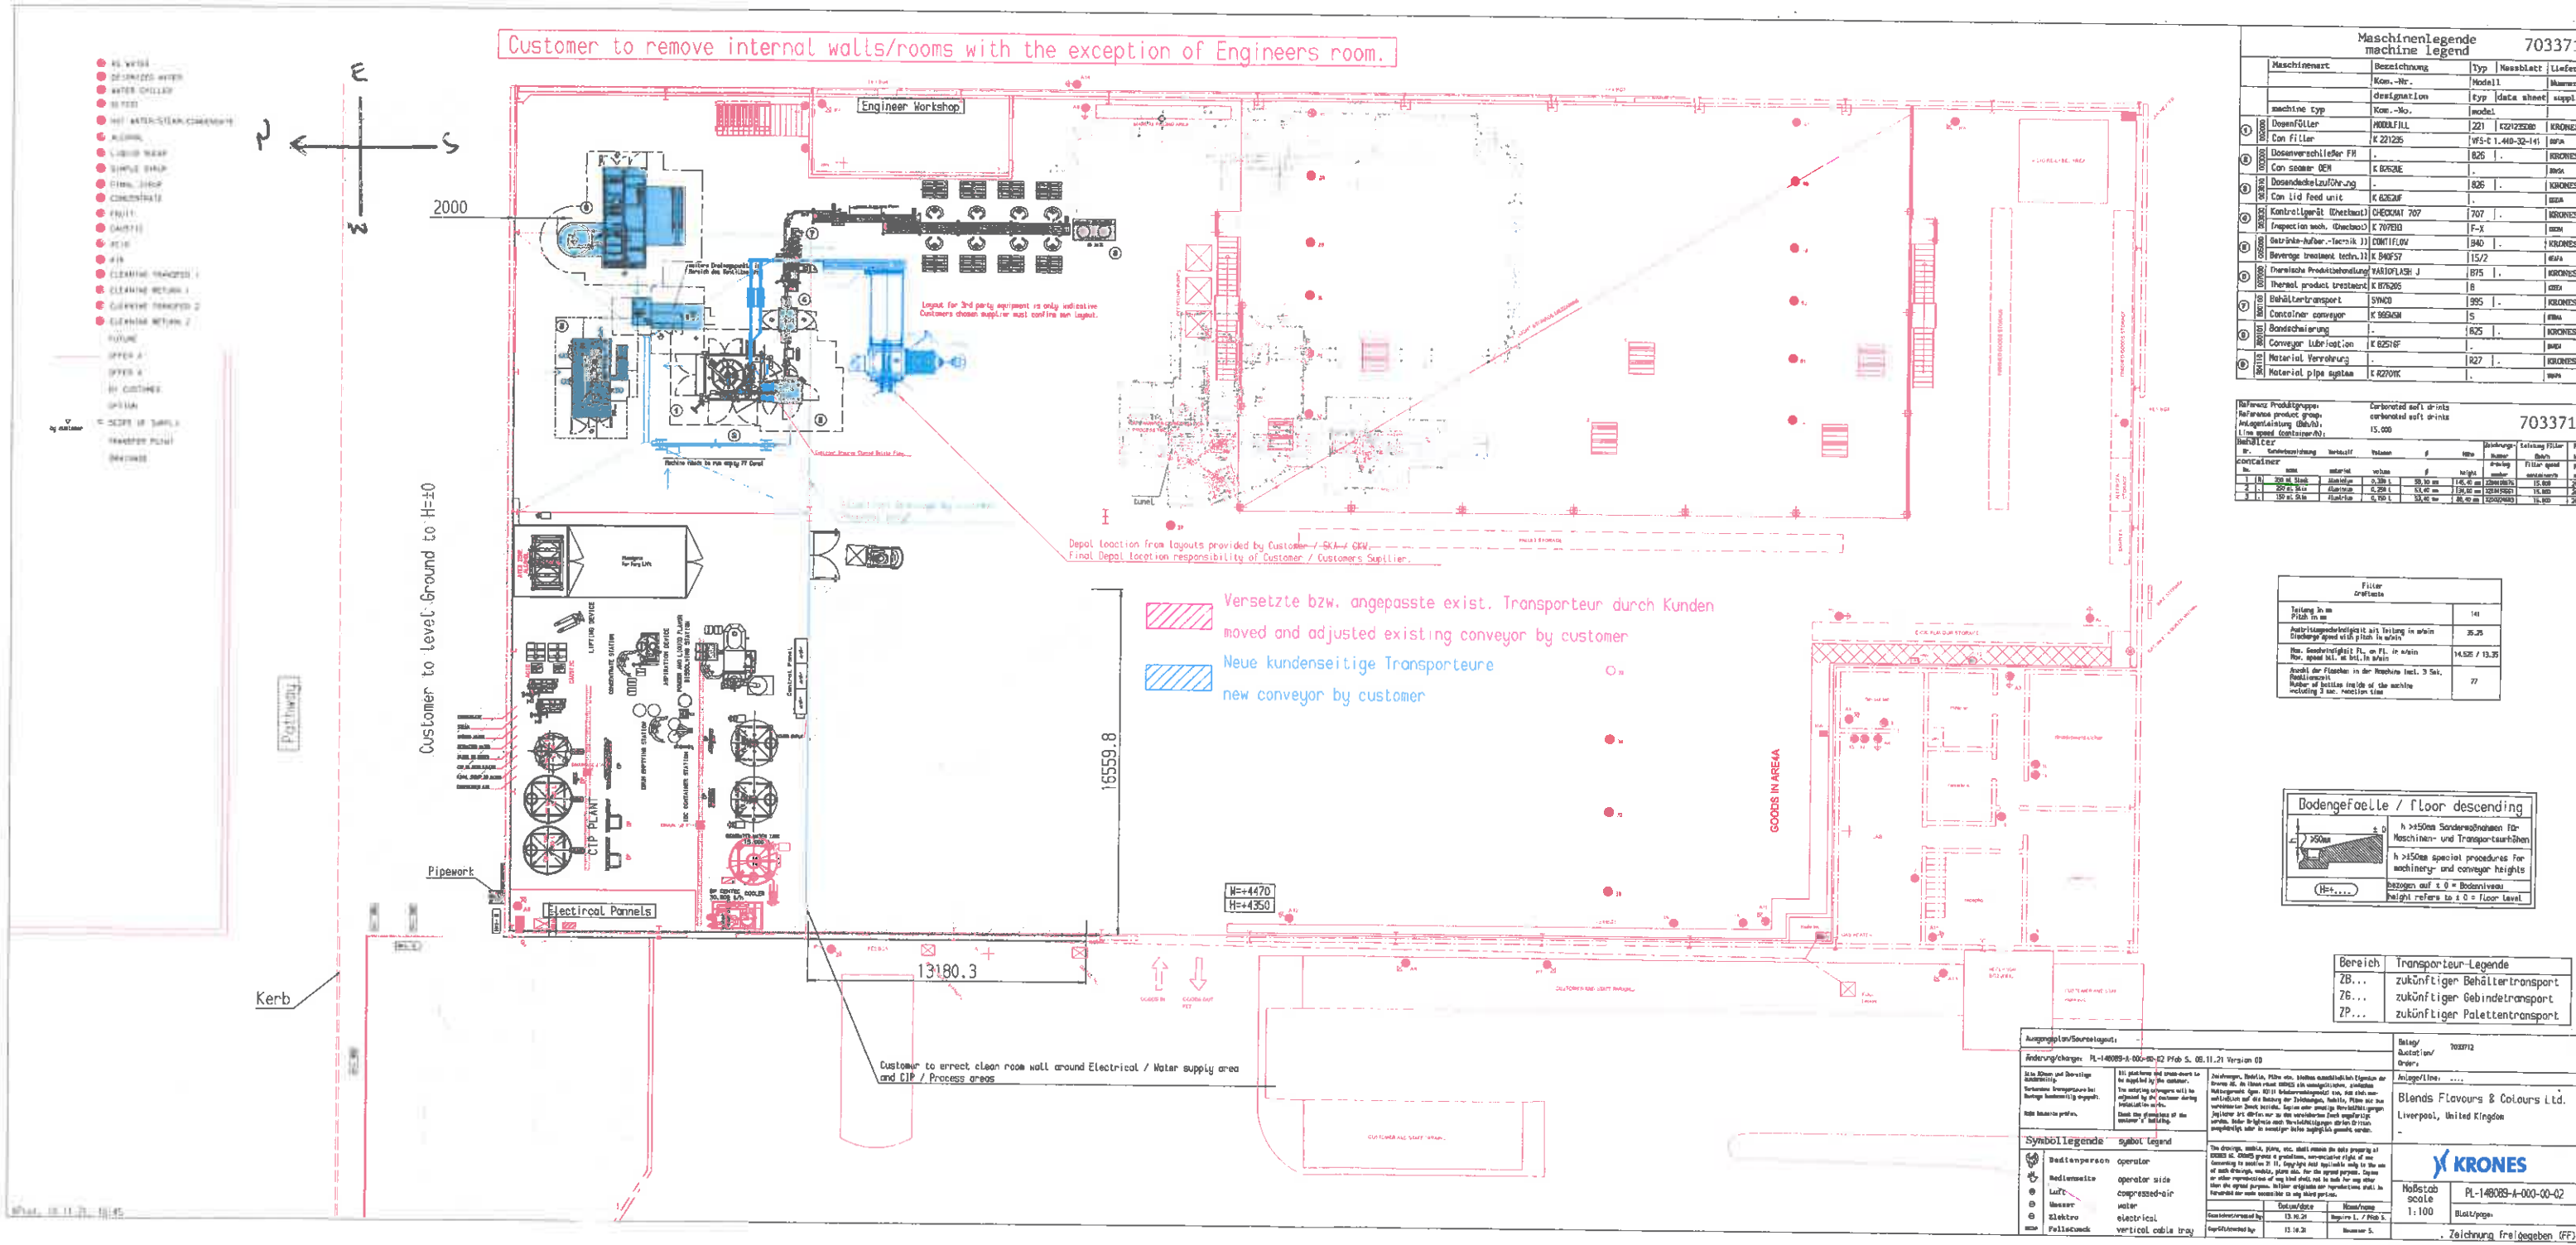

Proposed Floor Plan.
Scale 1:100