


All dimensions shall be verified by the Contractor(s) on site prior to work commencing and relevant orders being placed. Do not scale from this drawing and only work to written dimensions. Any discrepancies to be brought to the attention of the Contract Administrator for instructions prior to proceeding.

DRAWING STATUS:

PLANNING

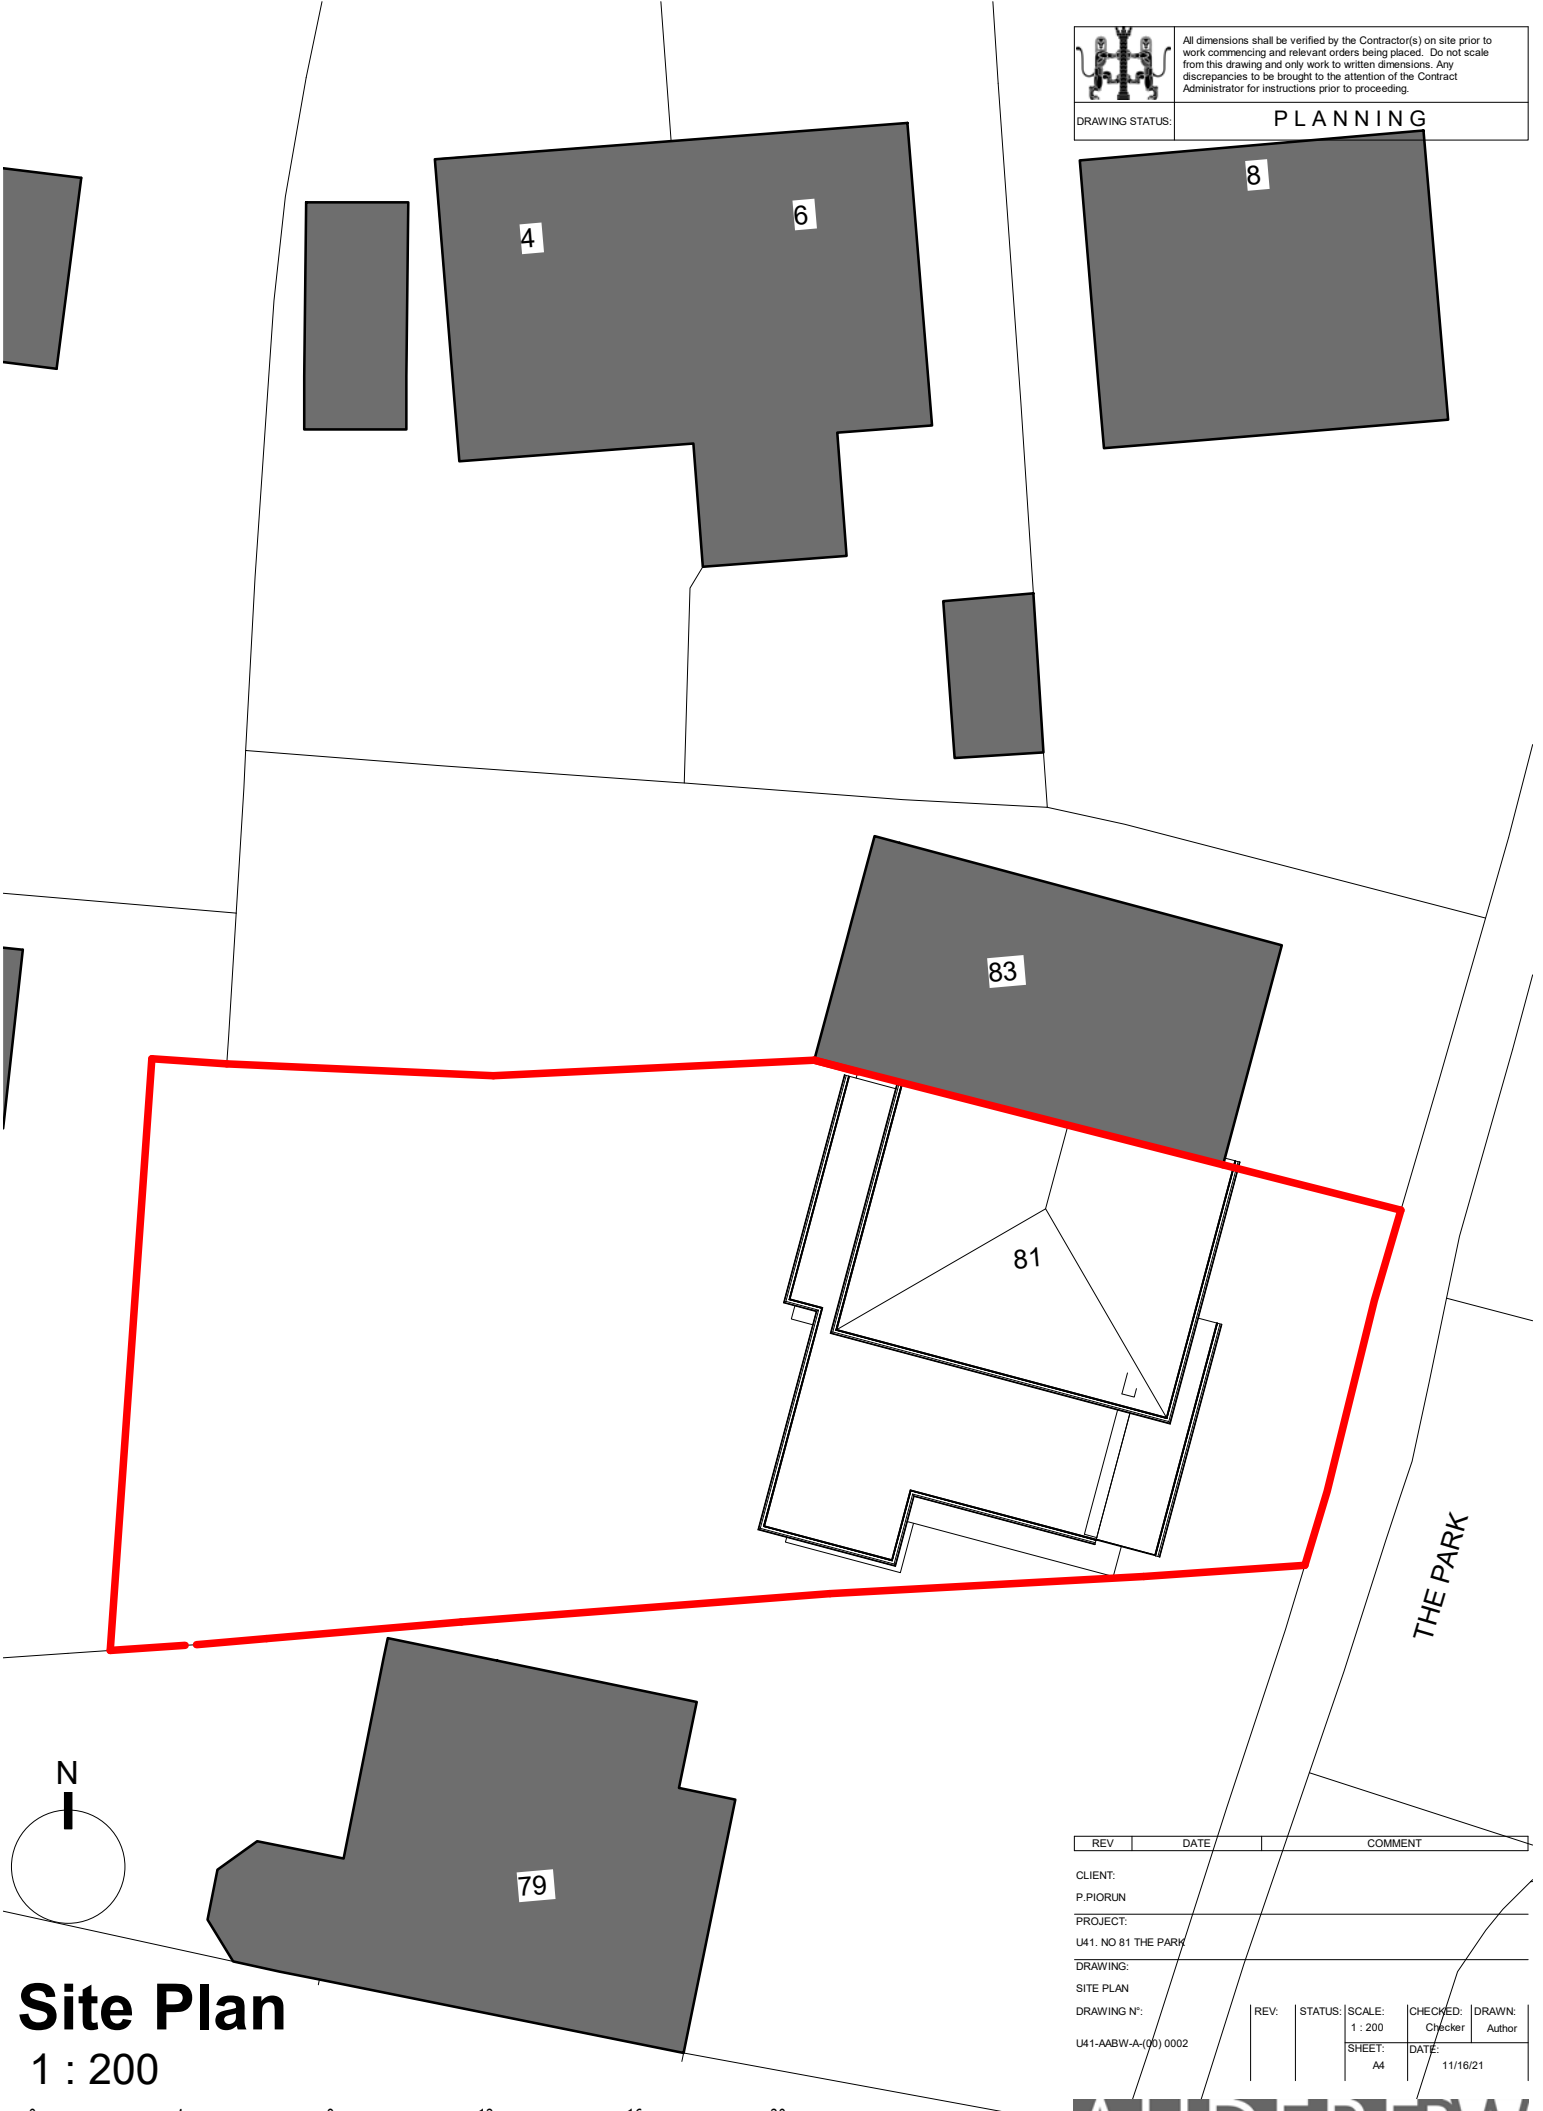

Site Plan

1 : 200



Scale: 1:200

REV	DATE	COMMENT
-----	------	---------

CLIENT:

P.PIORUN

PROJECT:

U41. NO 81 THE PARK

DRAWING:

SITE PLAN

DRAWING N°:

U41-AABW-A-(00) 0002

REV	STATUS	SCALE	CHECKED	DRAWN
		1 : 200	Checker	Author
SHEET	DATE			
A4	11/16/21			

AUDERIBW
ARCHITECTS