




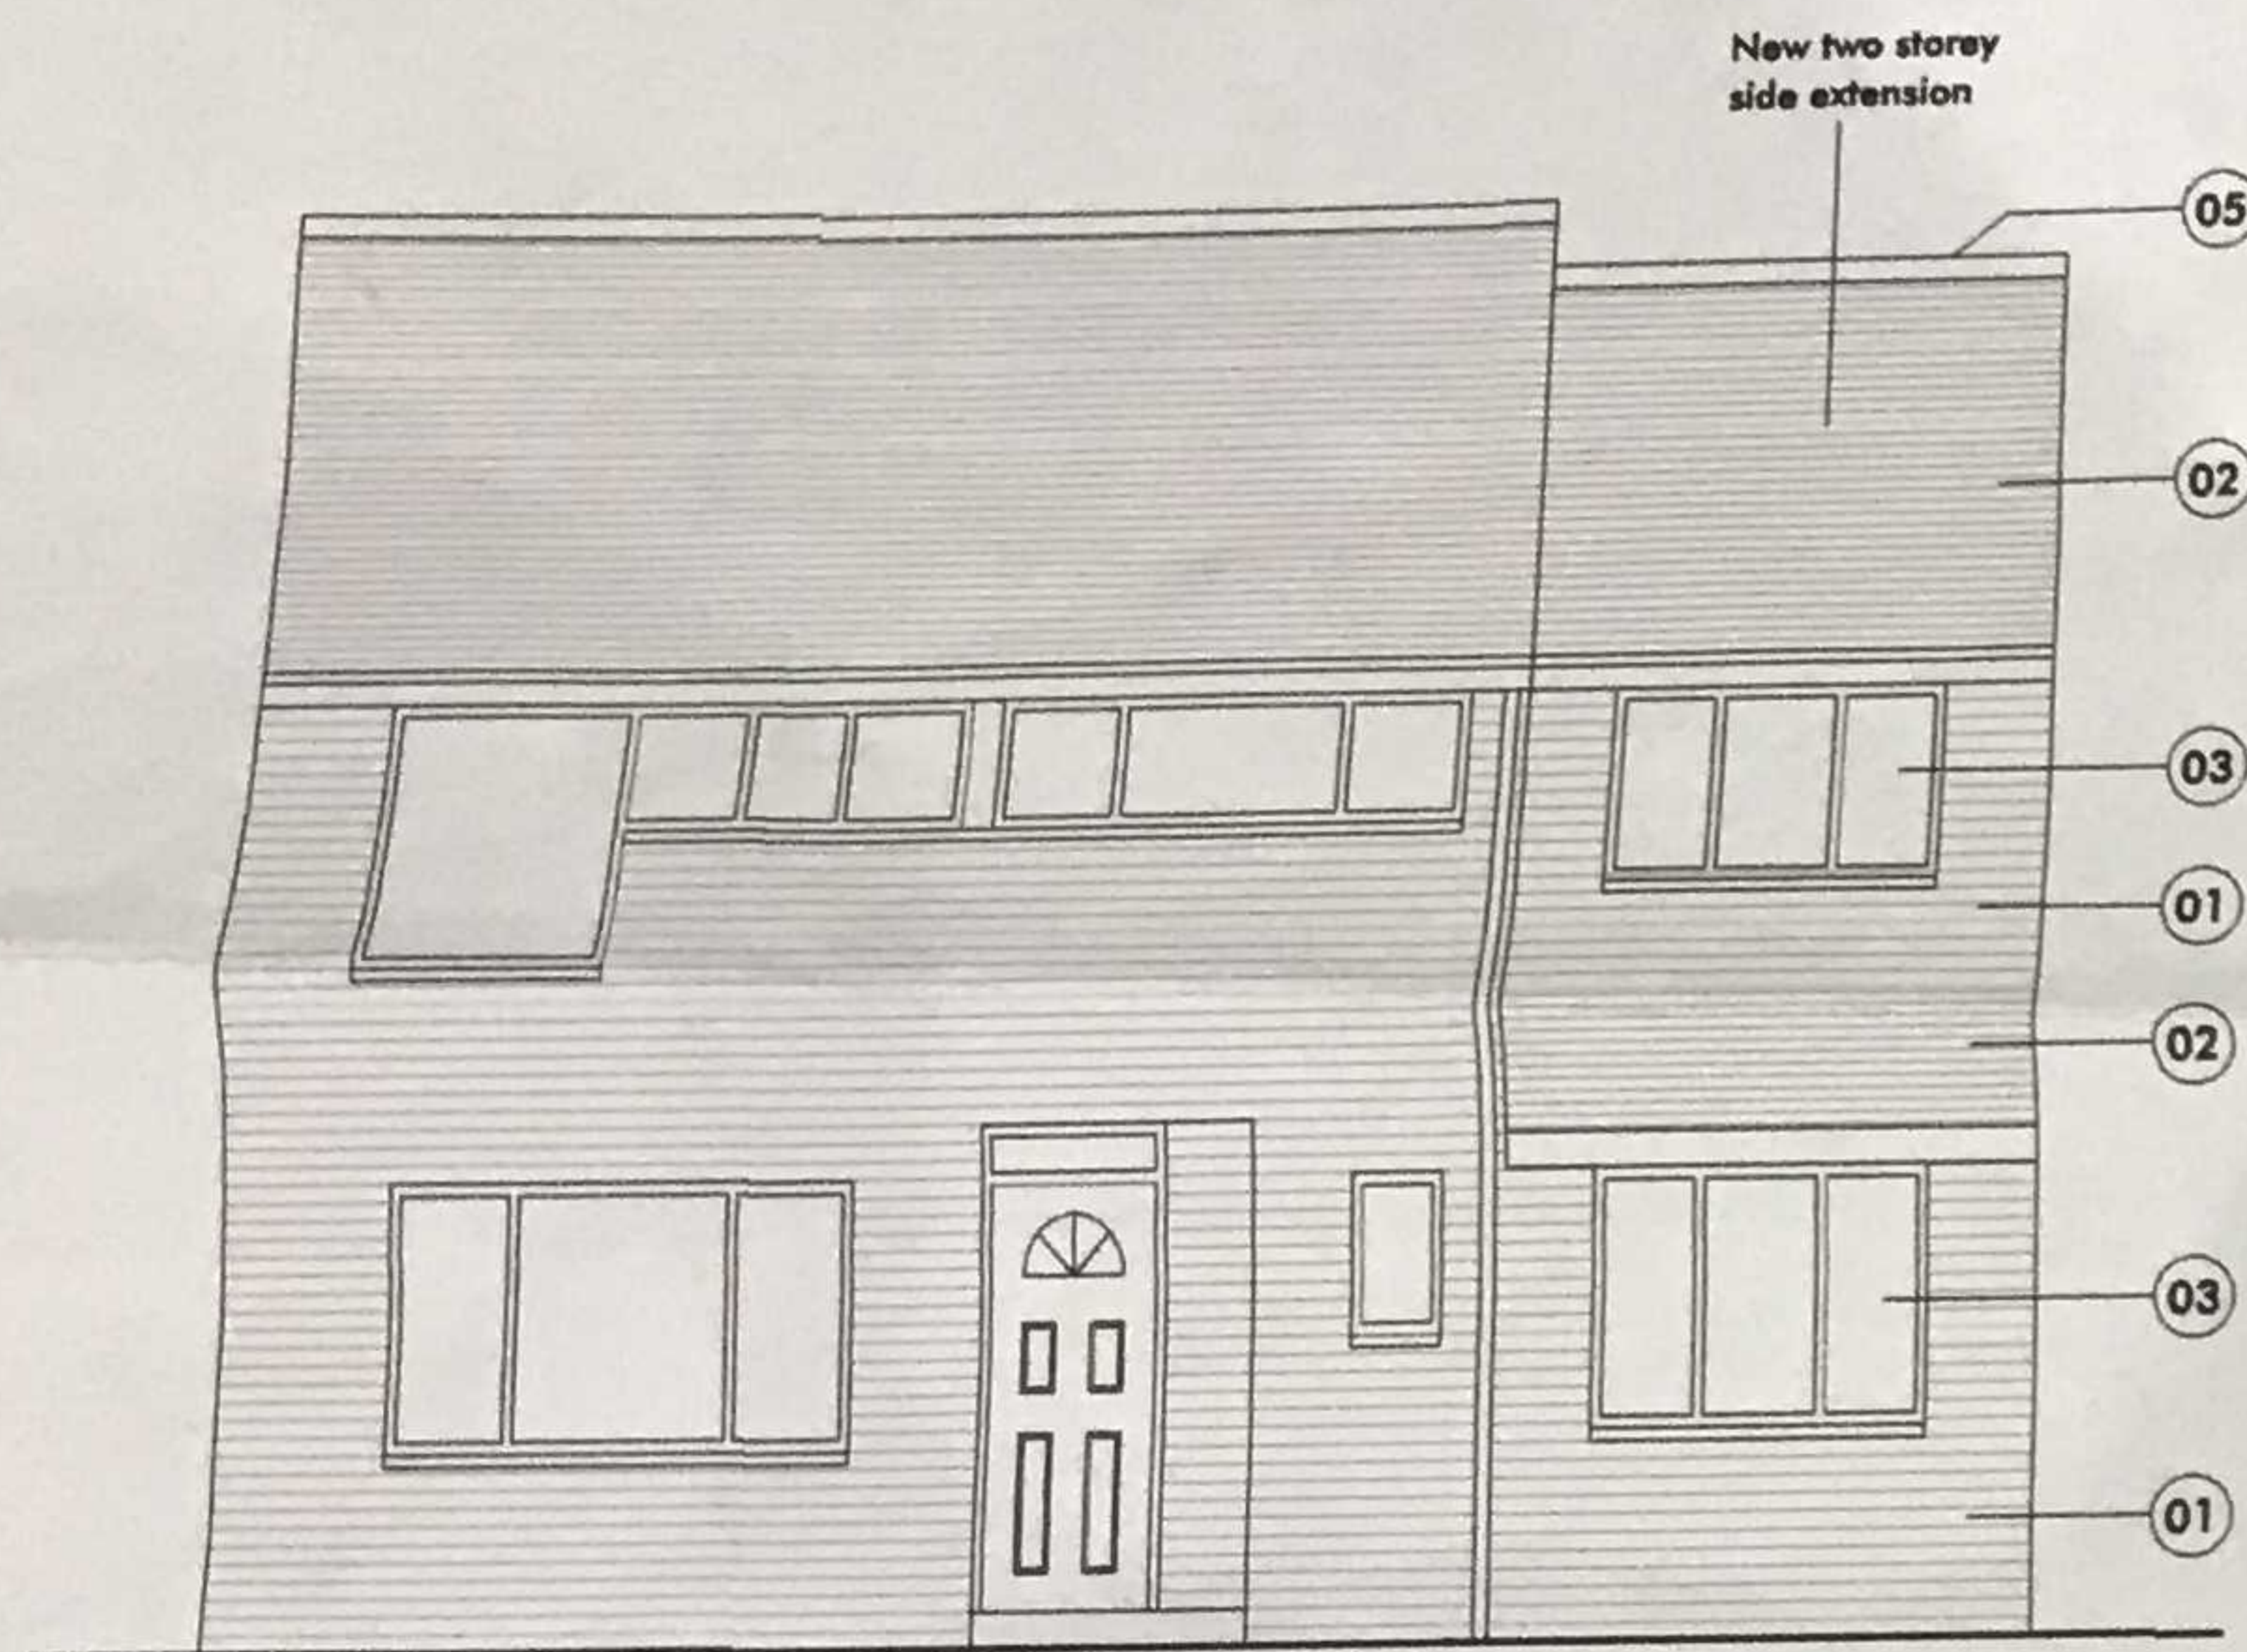

Front Elevation

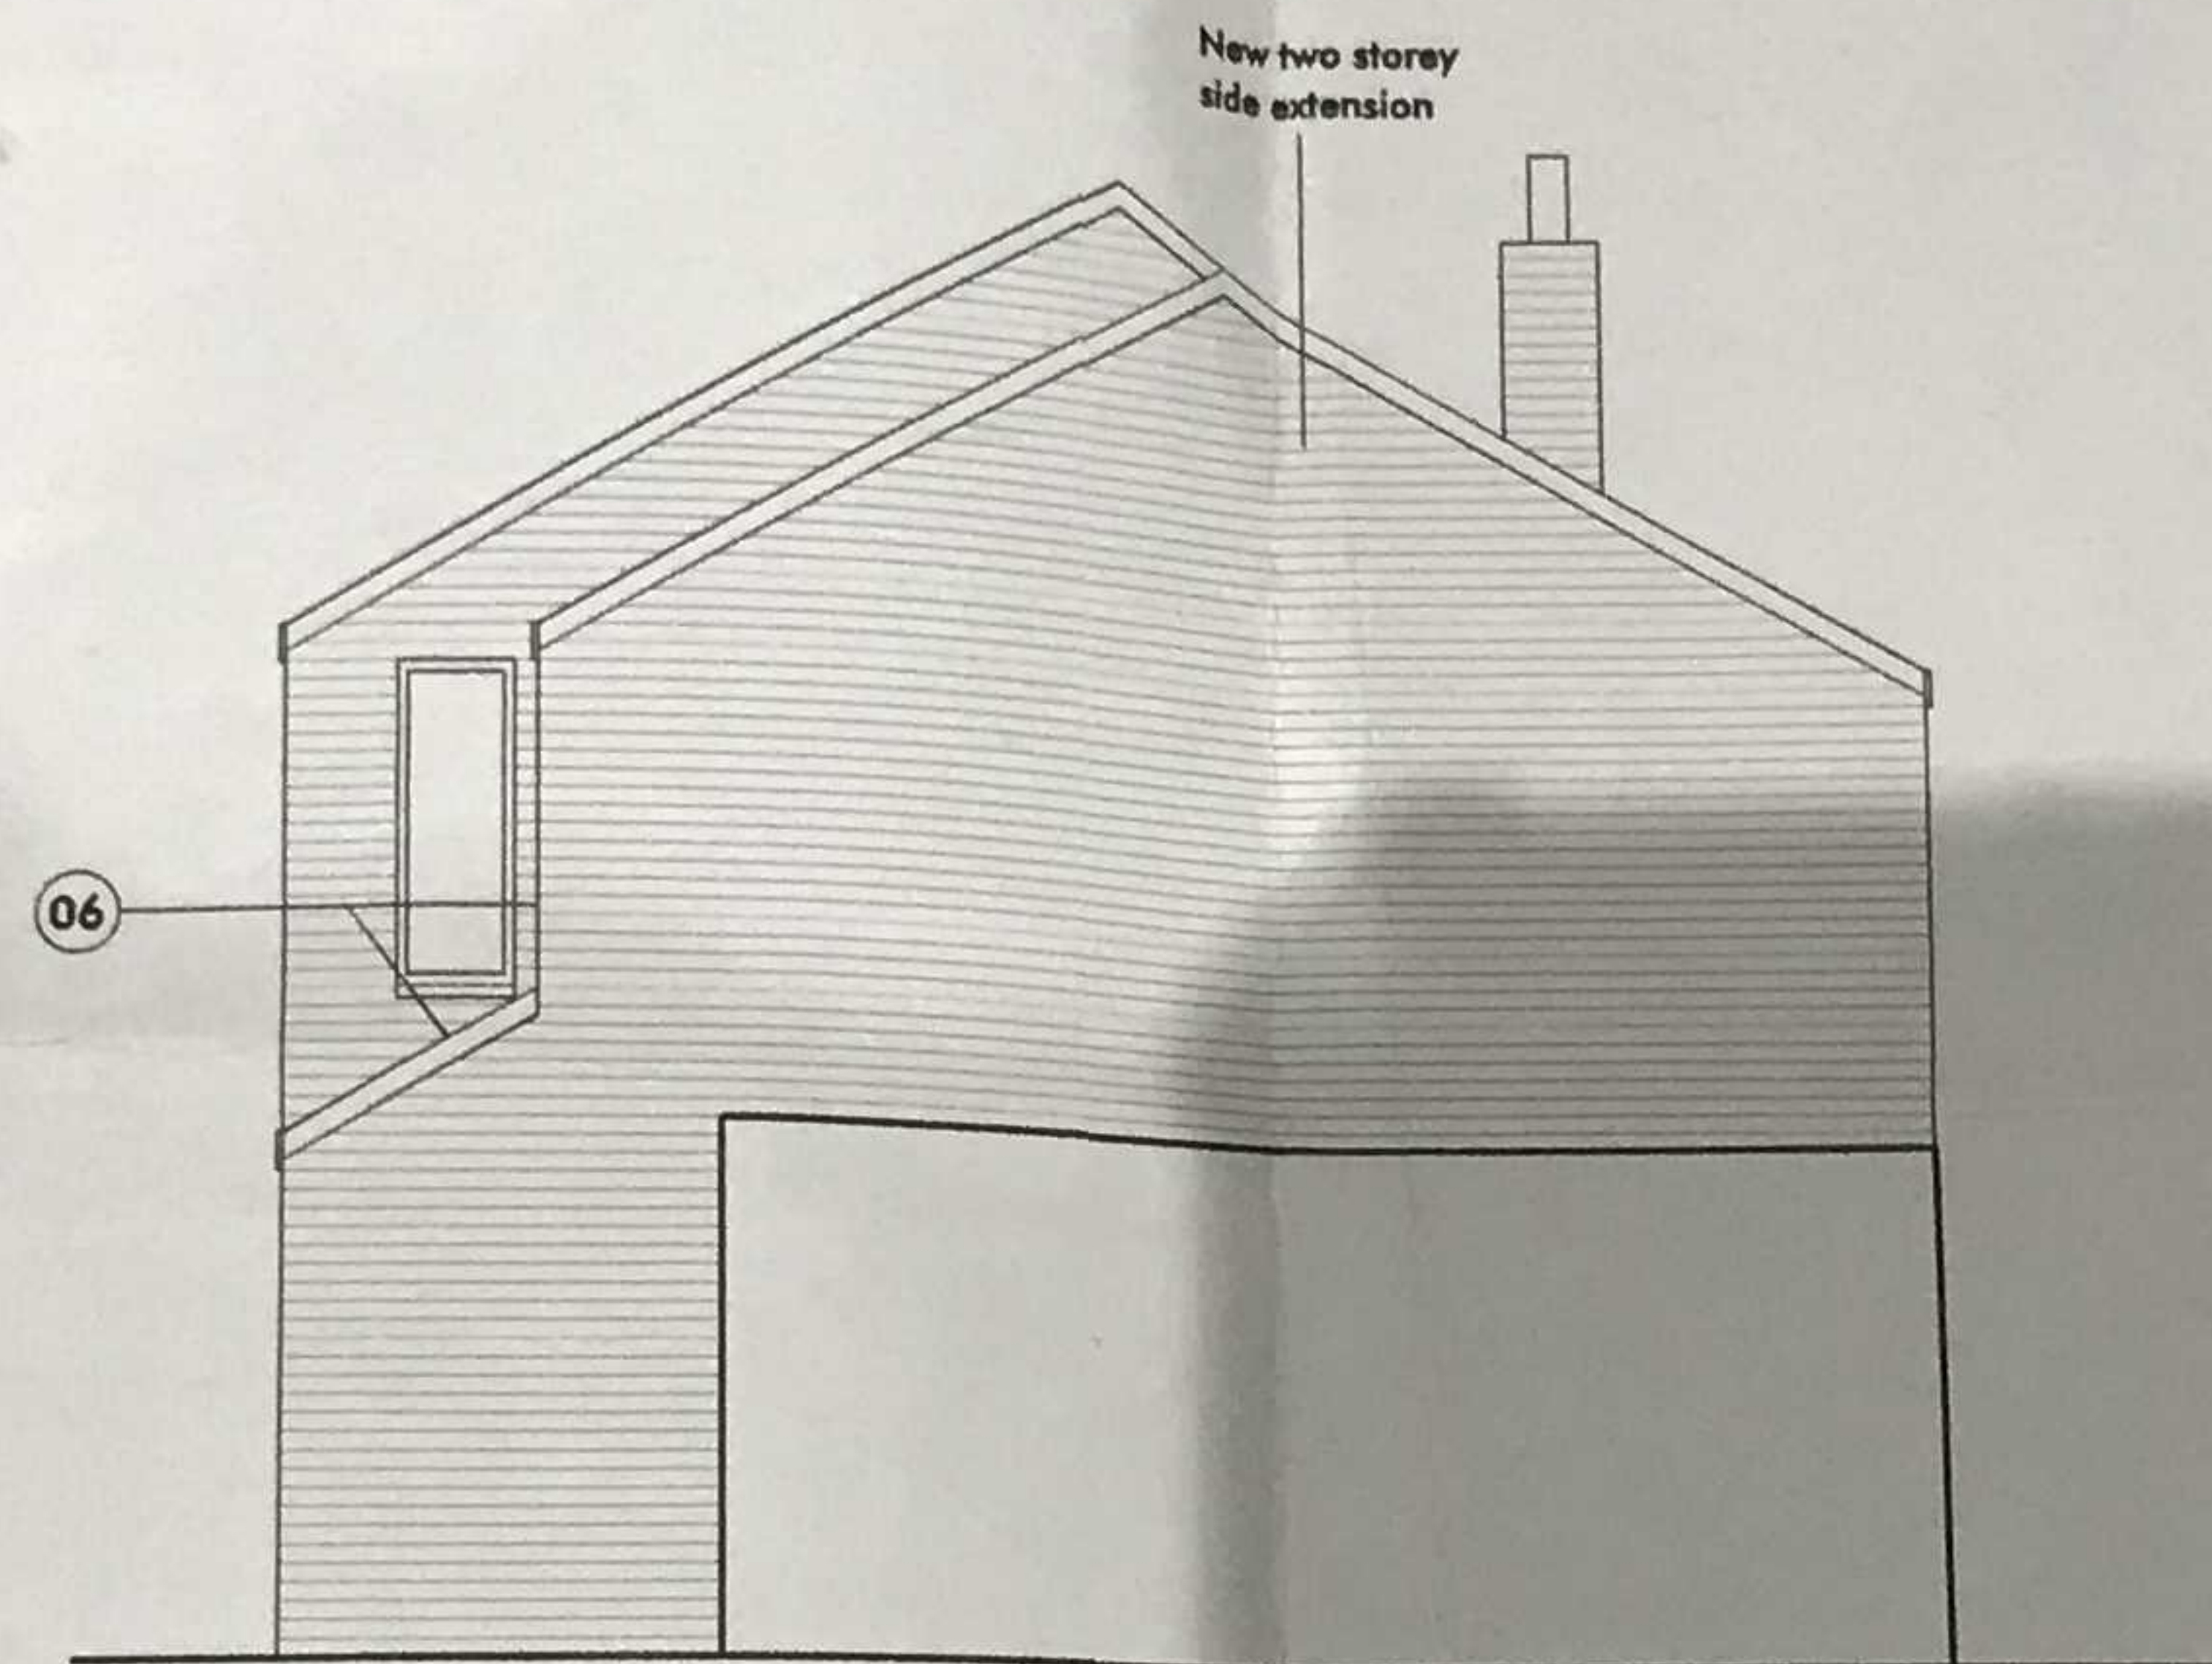

Side Elevation

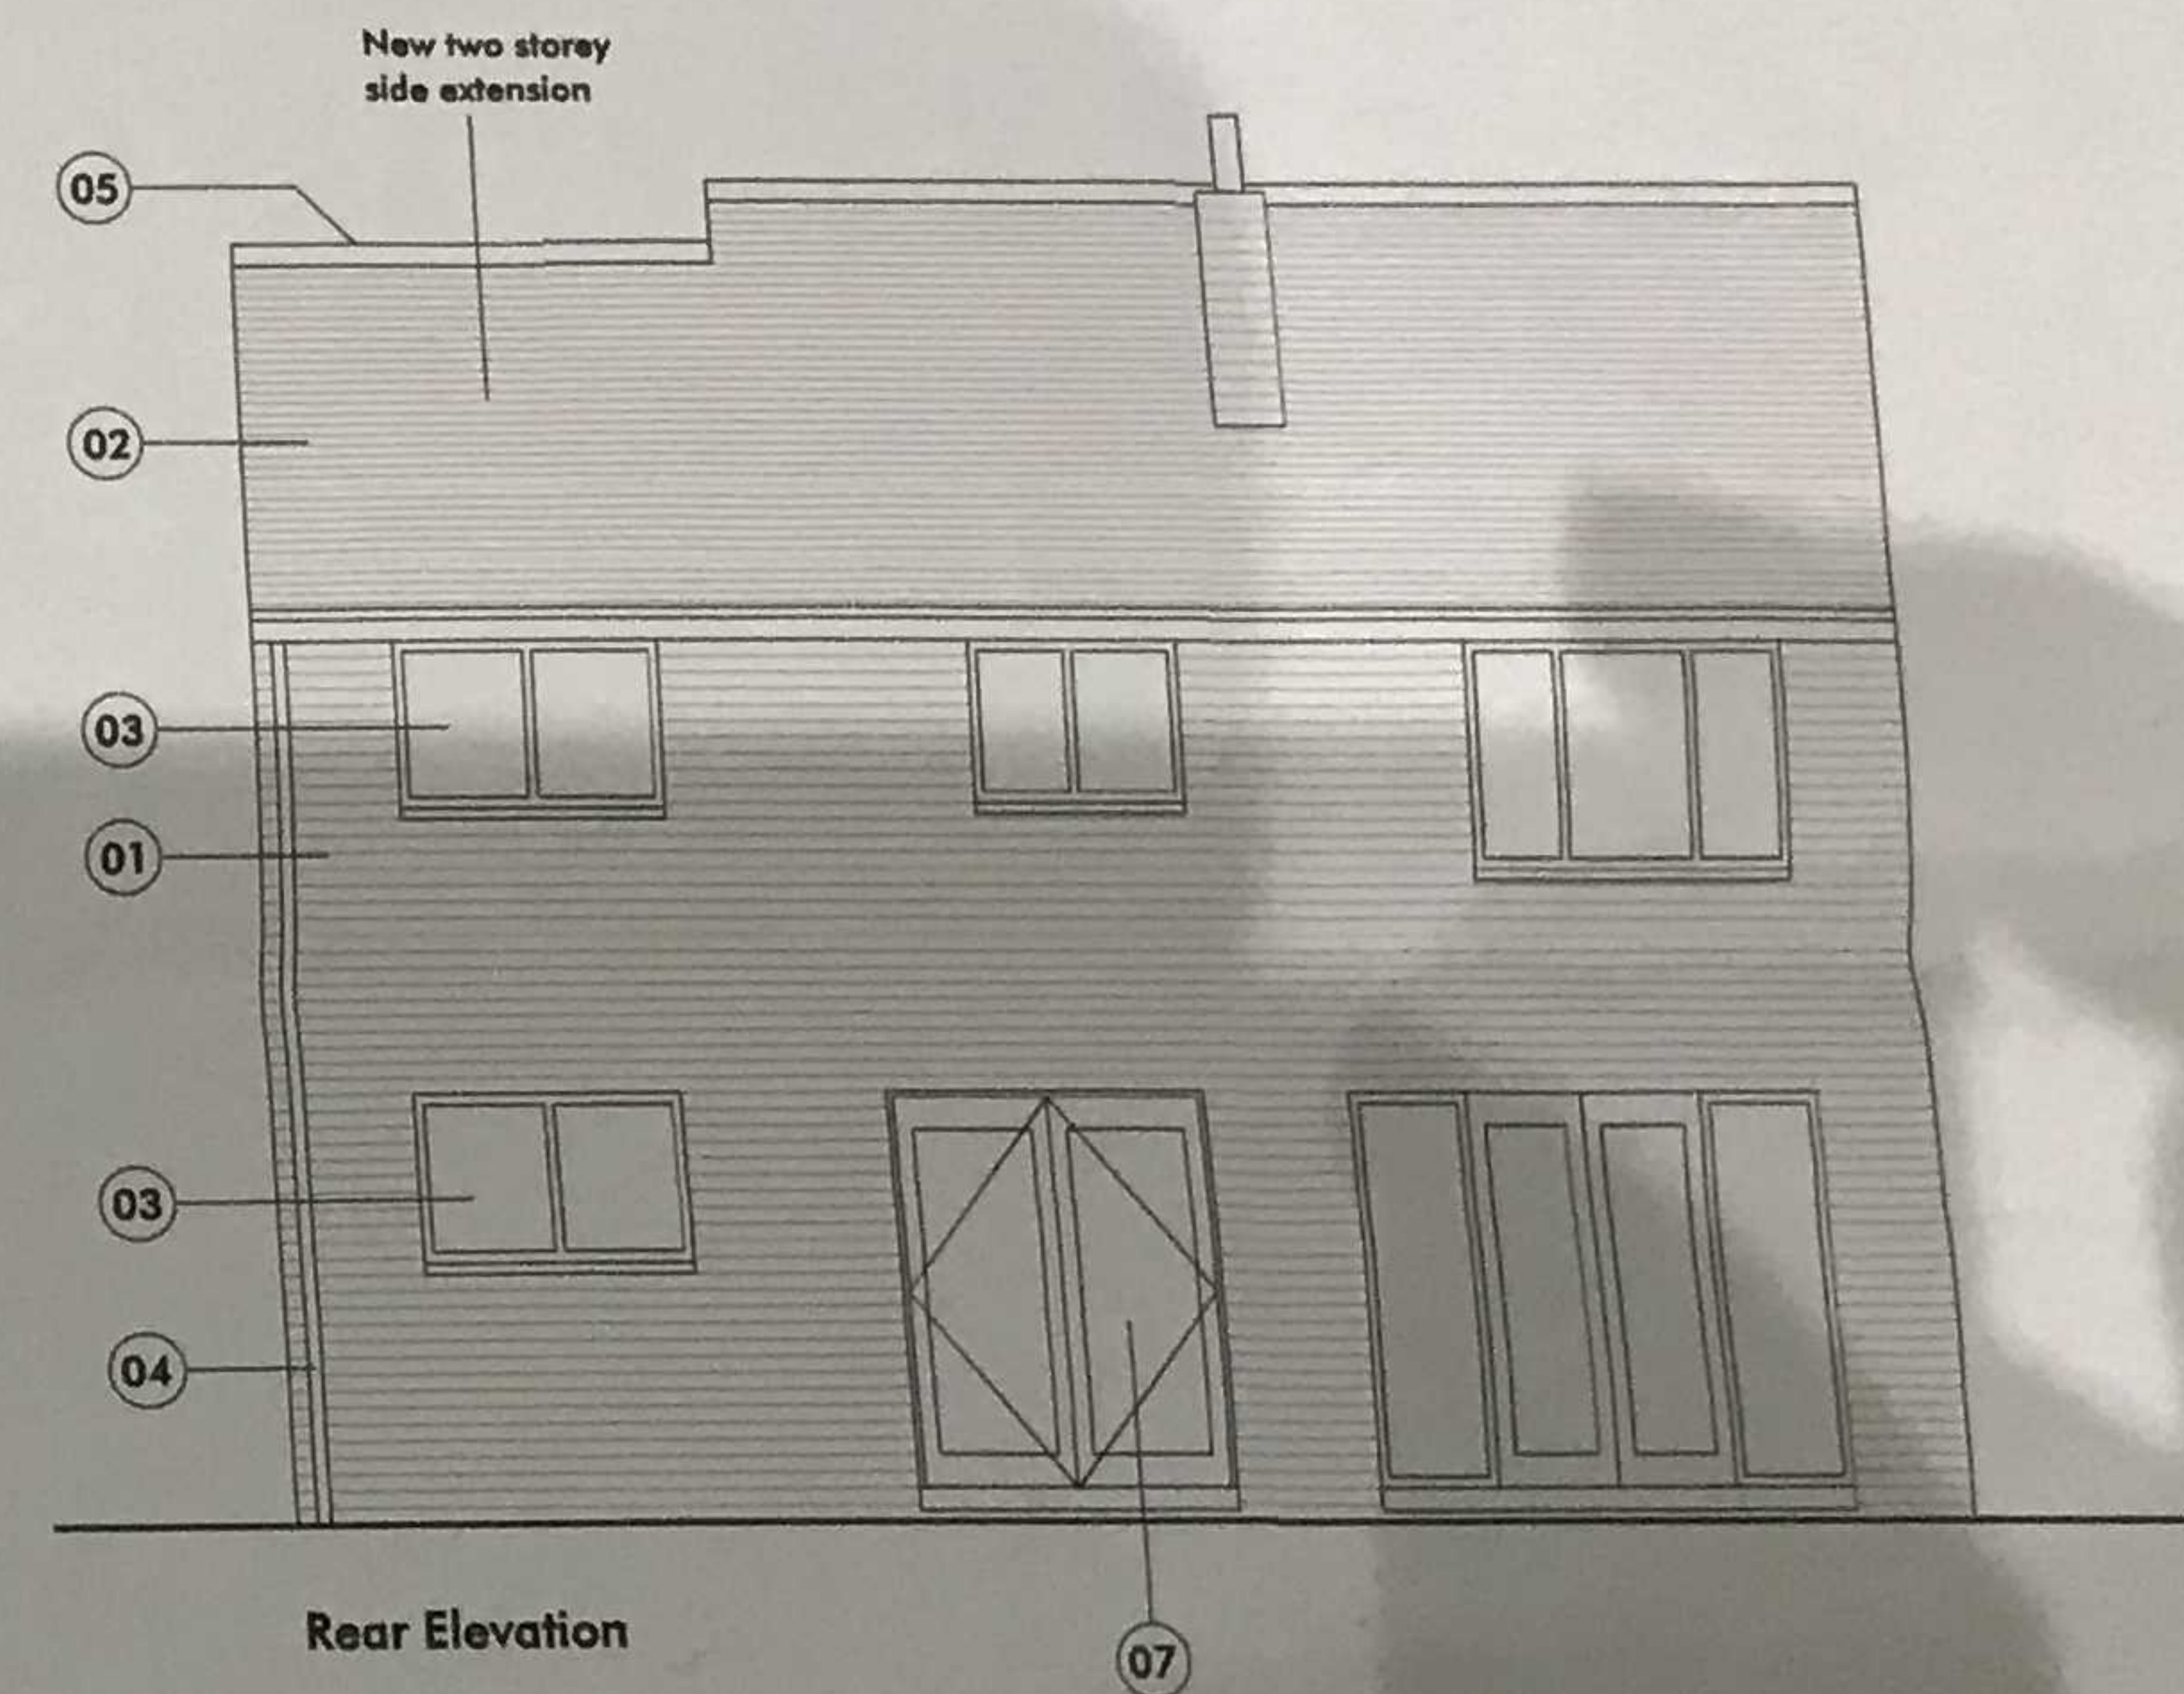

Rear Elevation

Proposed Elements Key

- 01 Brickwork to match existing
- 02 Roof tile to match existing
- 03 White uPVC windows to match existing
- 04 Rainwater goods to match existing
- 05 Dual pitch roof to sit beneath main roof line
- 06 Mono pitch roof leaning toward new front wall that sits behind main build line
- 07 New uPVC patio doors to match existing

Description	By	Date							
for planning/building regulations	AM	28.02.17							

DO NOT SCALE. Use figured dimensions only. The contractor is requested to check all dimensions before the work is put in hand. Any discrepancies within the drawing should be reported in a timely manner.

Project	Side extension, 34 Alscot Avenue, L10 DAL	Scale
Dwg Title	Proposed Elevations	Sheet
Dwg Number	RS_225_2-1_A202	Revision