


Revision	Description	By	Date
P01	Issue for planning/building regulations	AM	28.02.17

DO NOT SCALE. Use figured dimensions only. The contractor is requested to check all dimensions before the work is put in hand. Any discrepancies within the drawing should be reported in a timely manner.

Project	Side extension, 34 Alscot Avenue, L10 DAL	Scale	1:250 on A1
Dwg Title	Existing Location Plan	Status	Planning
Dwg Number	RS_225_(2-)_A001	Revision	

DO NOT SCALE. Use figured dimensions only. The contractor is requested to check all dimensions before the work is put in hand. Any discrepancies within the drawing should be reported in a timely manner.

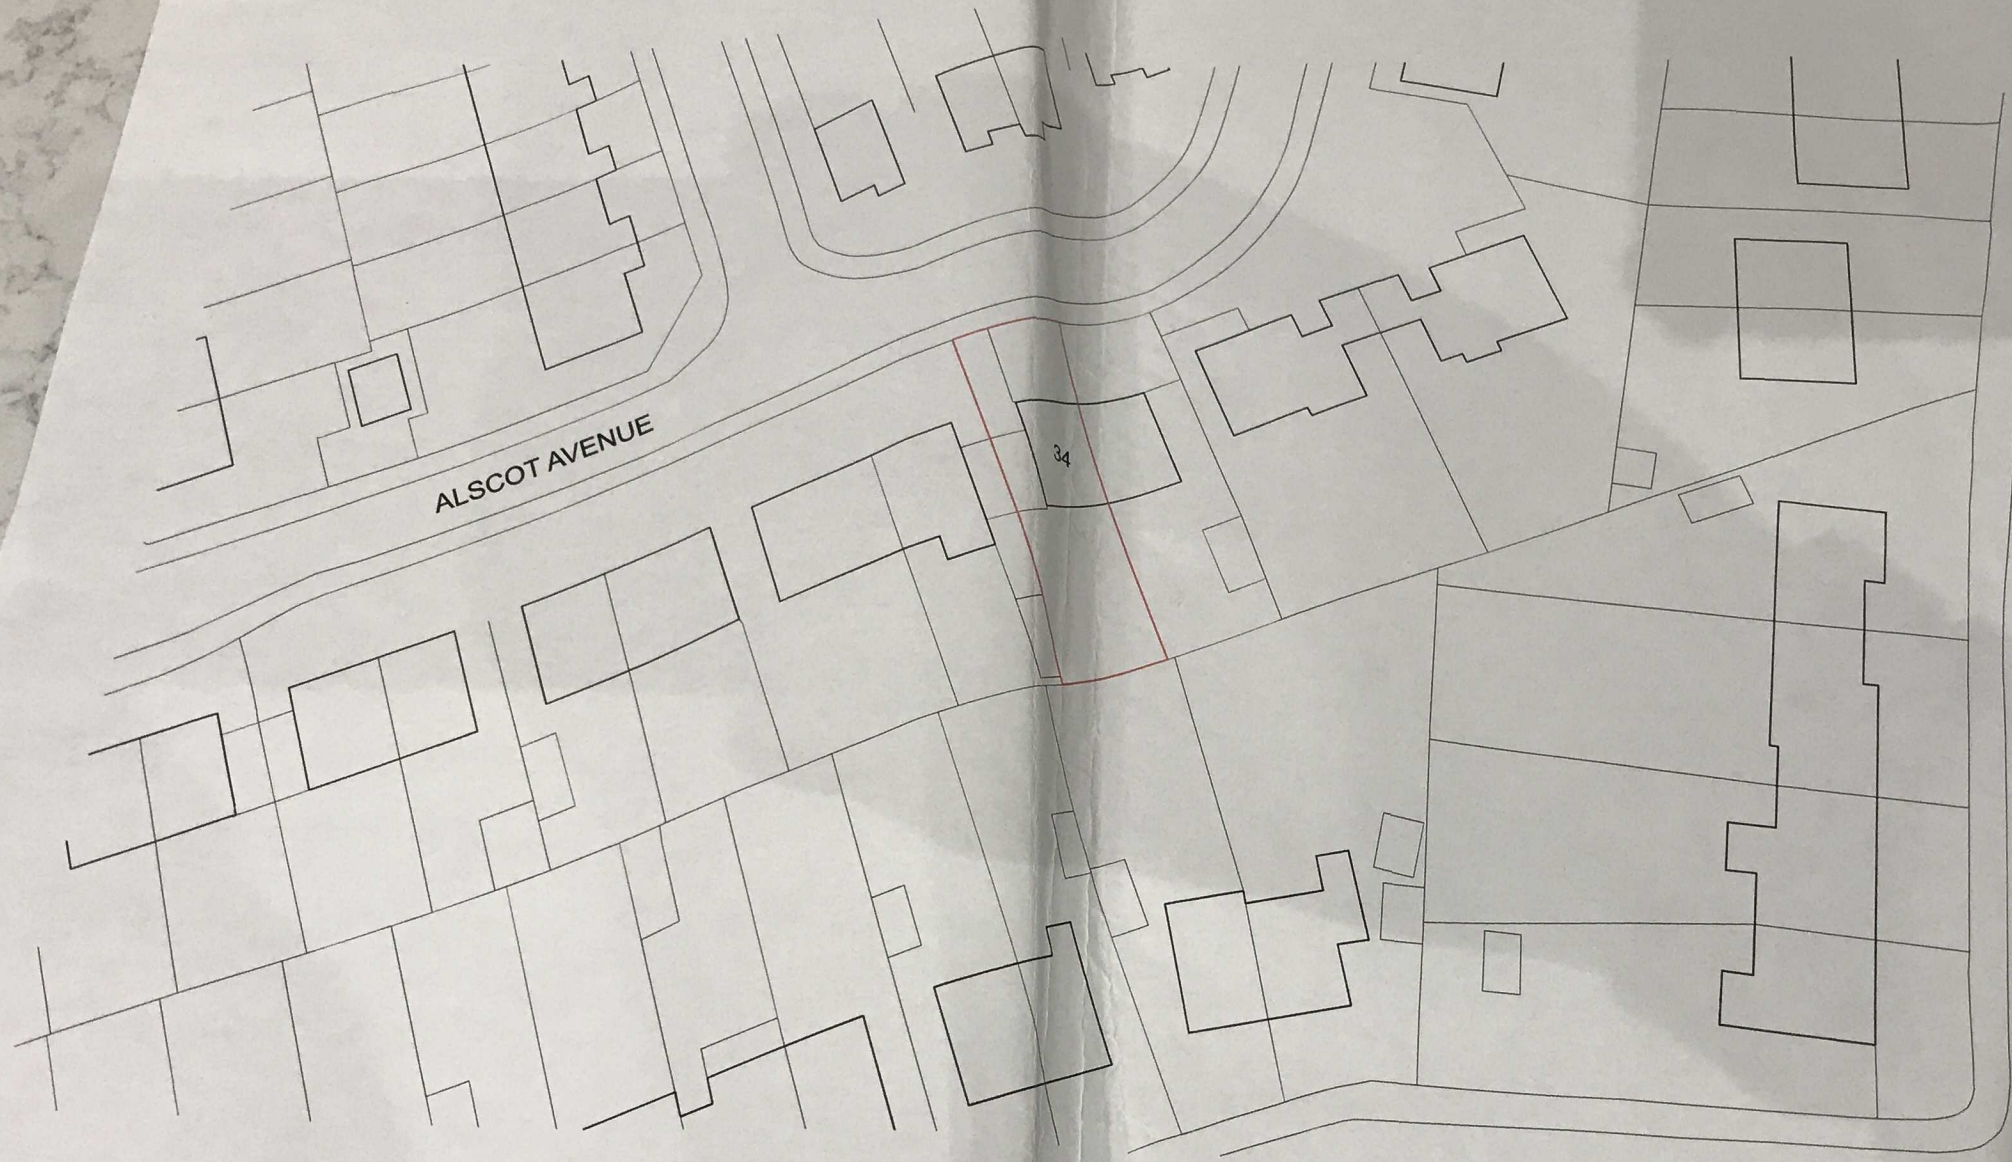

+ 20.1m

Revision	Description	By	Date
P01	Issue for planning/building regulations	AM	28.02.17

DO NOT SCALE. Use figured dimensions only. The contractor is requested to check all dimensions before the work is put in hand. Any discrepancies within the drawing should be reported in a timely manner.

Project	Side extension, 34 Alscot Avenue, L10 DAL	Scale	1:200 on A1
Dwg Title	Existing Site Plan	Status	Planning
Dwg Number	RS_225_(2-)_A002	Revision	P01