



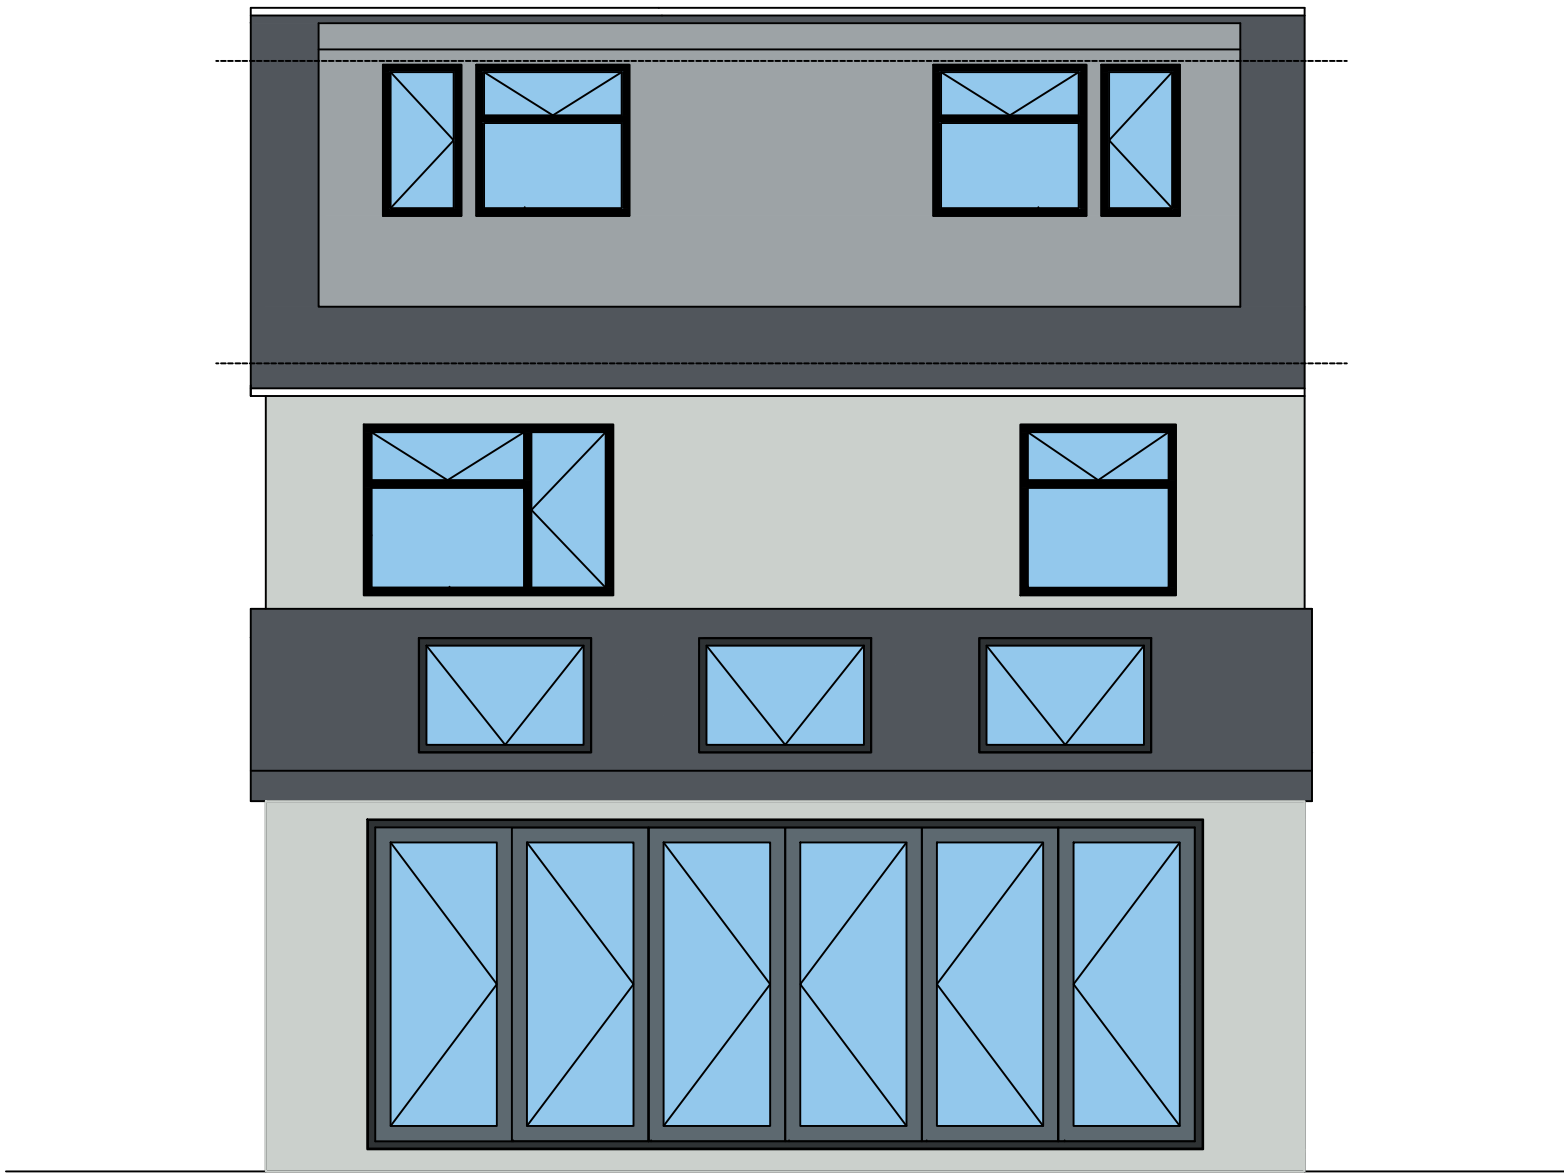

PROPOSED REAR ELEVATION



PROPOSED FRONT ELEVATION

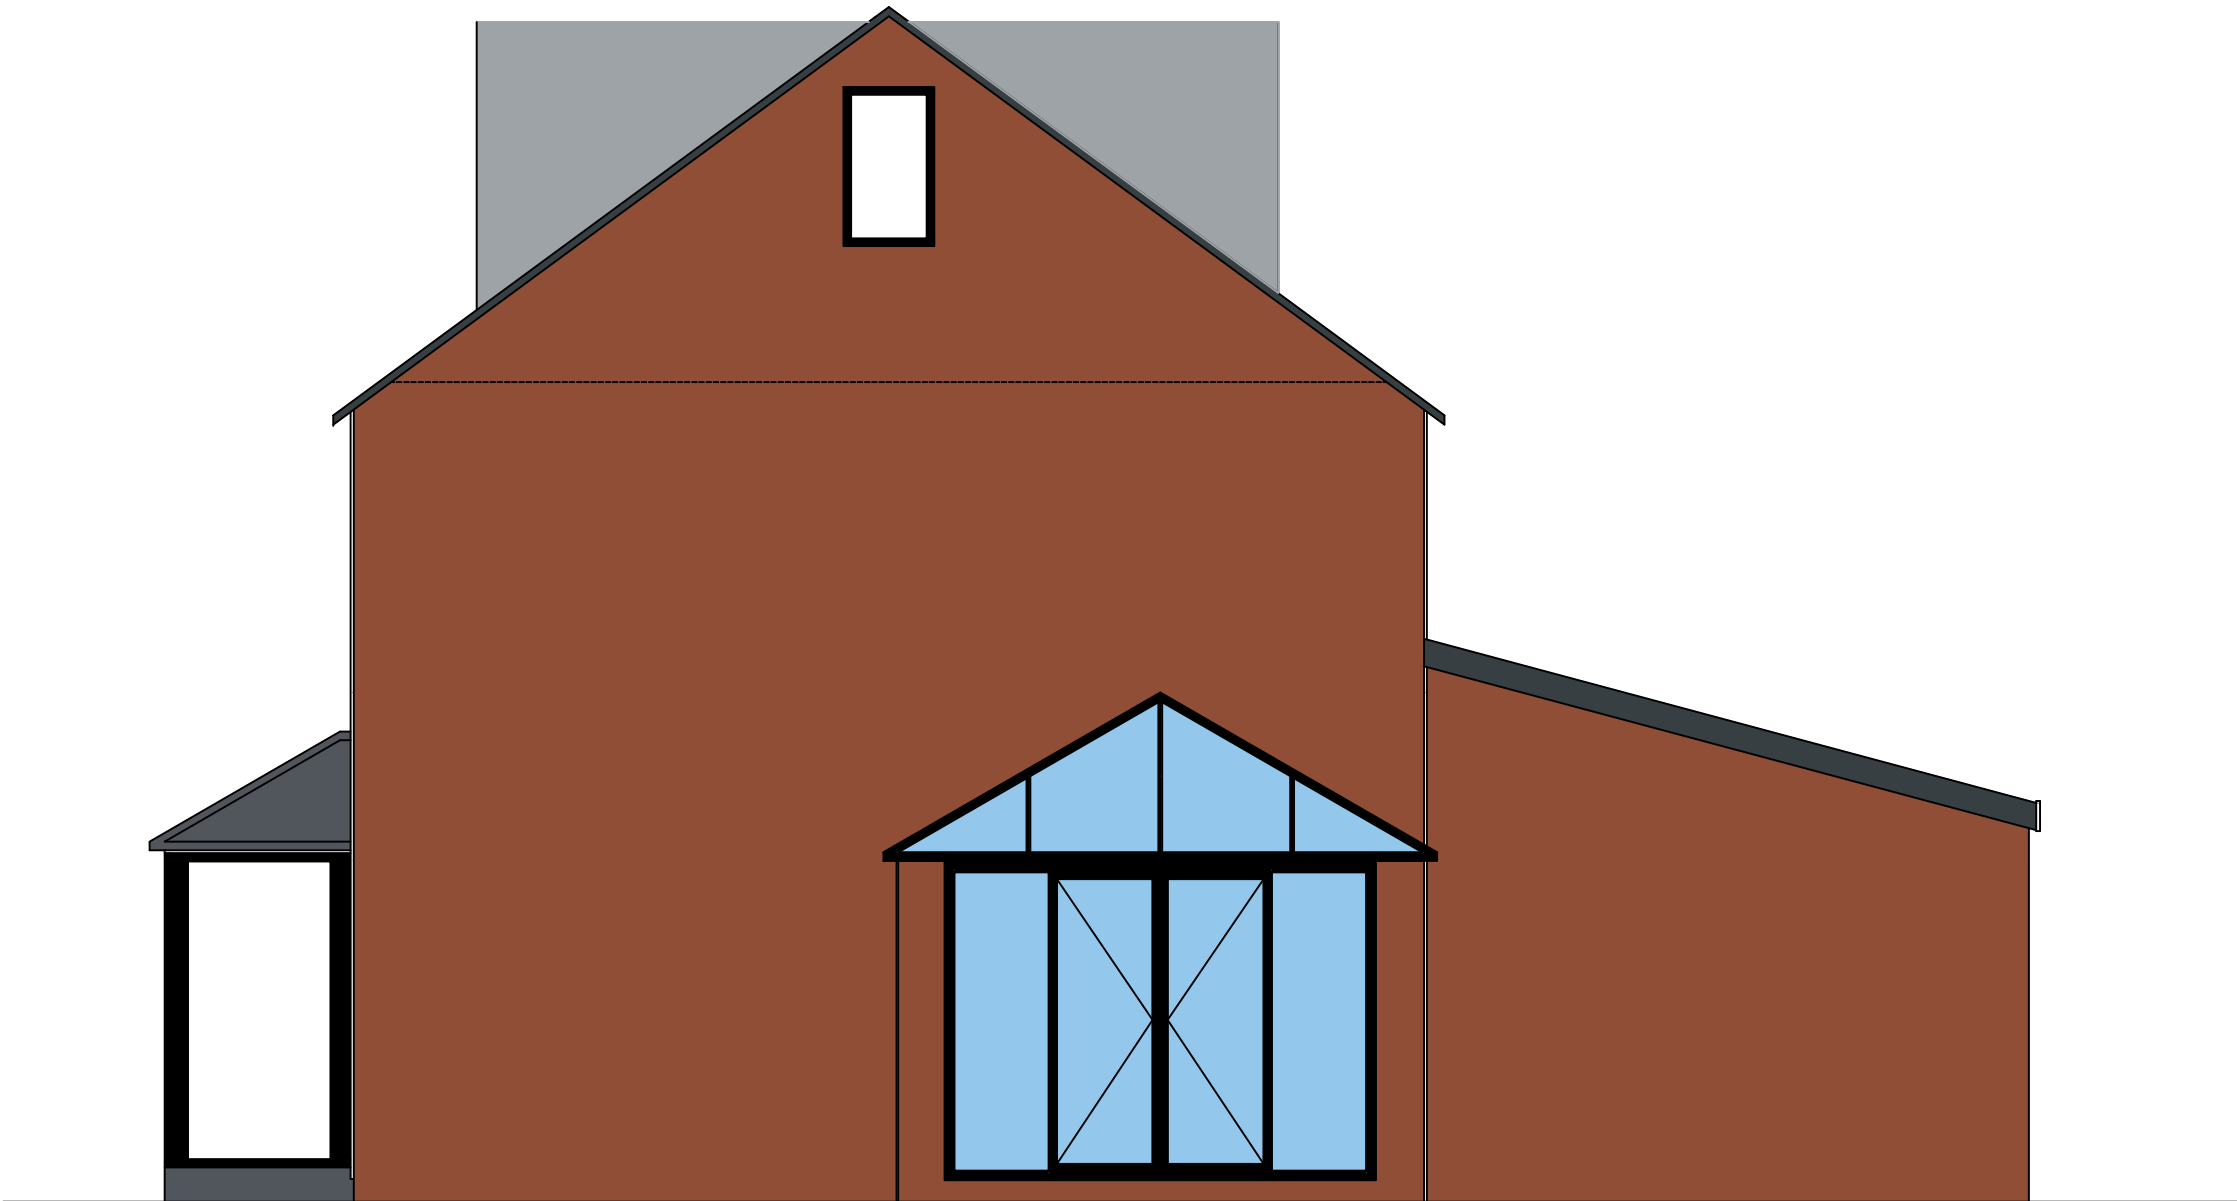

PROPOSED SIDE ELEVATION

|   |                   |            |      |
|---|-------------------|------------|------|
| PLANNING   |                   |            |      |
| P1   | PLANNING ISSUE    | 18.01.2021 | VPR  |
| Rev   | Amendments        | Date       | Ints |
| <b>AWK Engineers Ltd</b><br>Consulting Civil & Structural Engineers<br>78 Christopher Way<br>Liverpool<br>L16 1JQ<br>Tel: 07752 658709<br>Email: office@awkengineers.co.uk<br>Website: www.awkengineers.co.uk |                   |            |      |
| Project<br>PROPOSED EXTENSION &<br>ALTERATIONS TO<br>29 EDENHURST AVENUE<br>LIVERPOOL   |                   |            |      |
| Drawing Title<br><br>PROPOSED ELEVATIONS   |                   |            |      |
| Drawn   | VPR               | Checked    | AC   |
| Date   | JAN 2021          | Scale      | 1:50 |
| Drawing No.   | 10012-V1-XX-S-103 | Rev.       | P1   |